



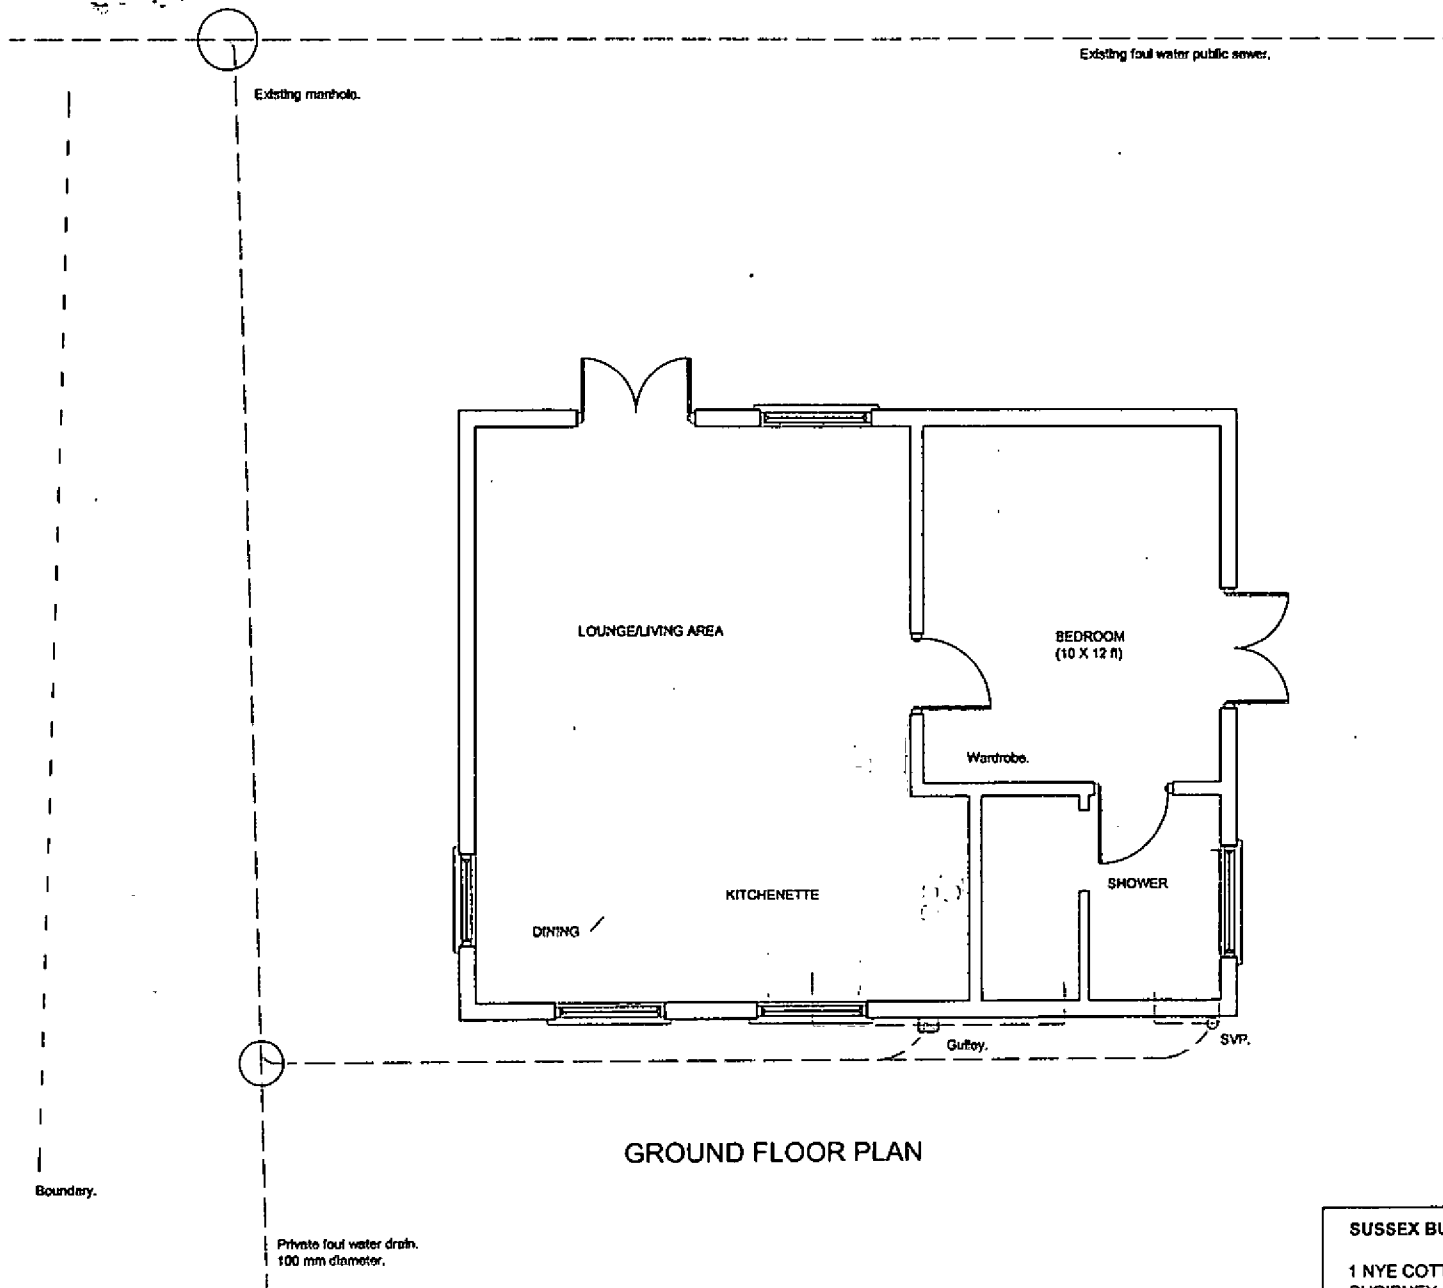

GROUND FLOOR PLAN

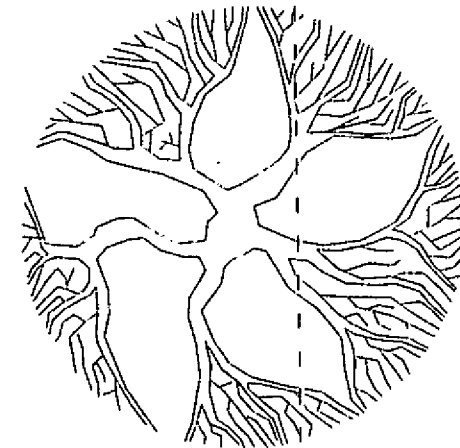

SUSSEX BUILDING CONSULTANCY LIMITED

1 NYE COTTAGES, SHRIPNEY ROAD,
SHRIPNEY, BOGNOR REGIS, WEST SUSSEX.

SCALE - 1/50 REV - DATE - 20/11/2013

