
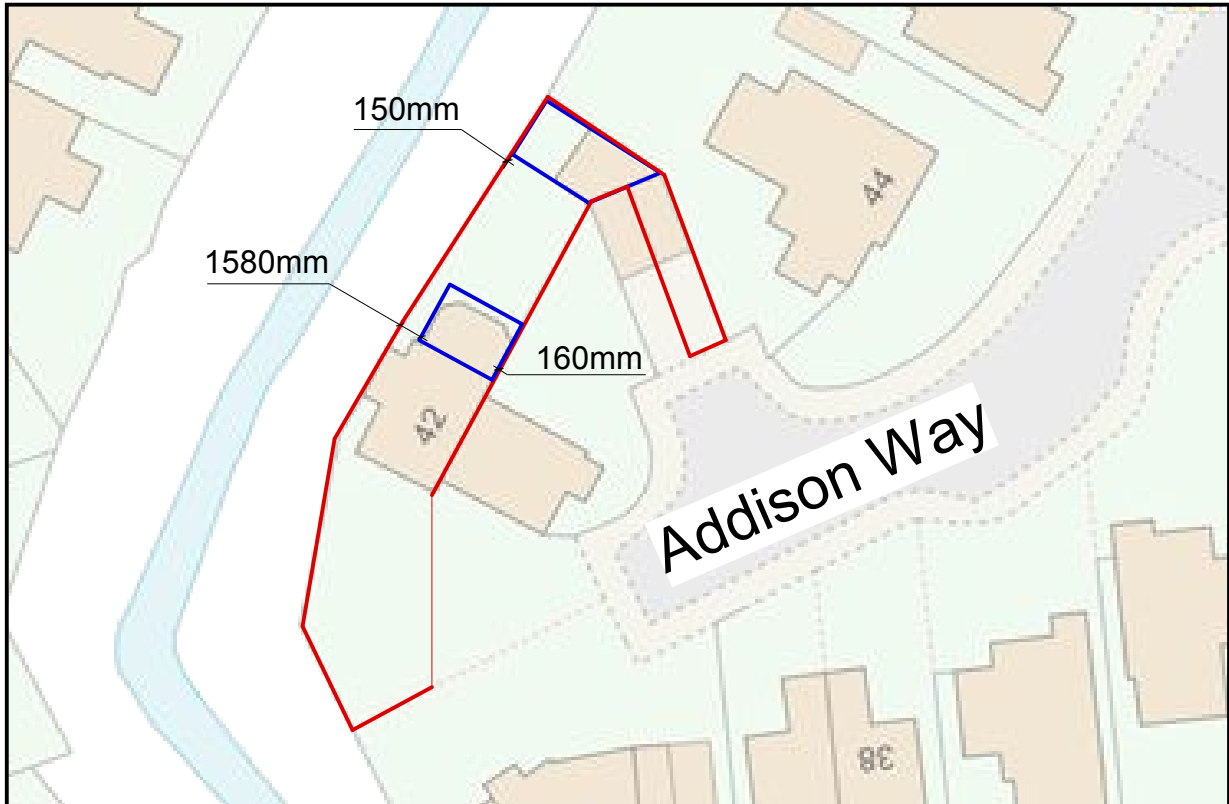


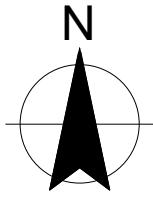

Reproduced from or based upon 2009 Ordnance Survey 1:1250 or 1:2500 mapping with permission of the Controller of HMSO © Crown Copyright reserved. Unauthorised reproduction infringes Crown copyright and may lead to prosecution or civil proceedings

Location (Block) Plan (Extract from Ordnance Survey)  
Scale 1:500  
Outlined in red shows the boundary of 42 Addison Way.  
Outlined in blue shows position of extensions.

|   |                      |                                                                           |                                                                                             |                 |                            |
|---|----------------------|---------------------------------------------------------------------------|---------------------------------------------------------------------------------------------|-----------------|----------------------------|
| All dims and details to be checked on site prior to any commencement of work. This plan is not a full specification or schedule of work and has been produced solely for the purpose of obtaining the necessary local authority consents/approvals For Party Wall etc. Act 1996 see Government booklet or website. | Status:              |                                                                           | Client:<br><br>Mr & Mrs Leeper<br>42 Addison Way<br>Bognor Regis<br>West Sussex<br>PO22 9HY | Revision: A     | Project: Extensions        |
|   | Preliminary          | <input type="checkbox"/> Tender <input type="checkbox"/>                  |                                                                                             | Scale: 1:500@A4 | Content:<br><br>Block Plan |
|   | Planning             | <input checked="" type="checkbox"/> Construction <input type="checkbox"/> |                                                                                             | Date: June 20   |                            |
|   | Building Regulations | <input type="checkbox"/> As Built <input type="checkbox"/>                |                                                                                             | Dwg No: LL1bp   |                            |