

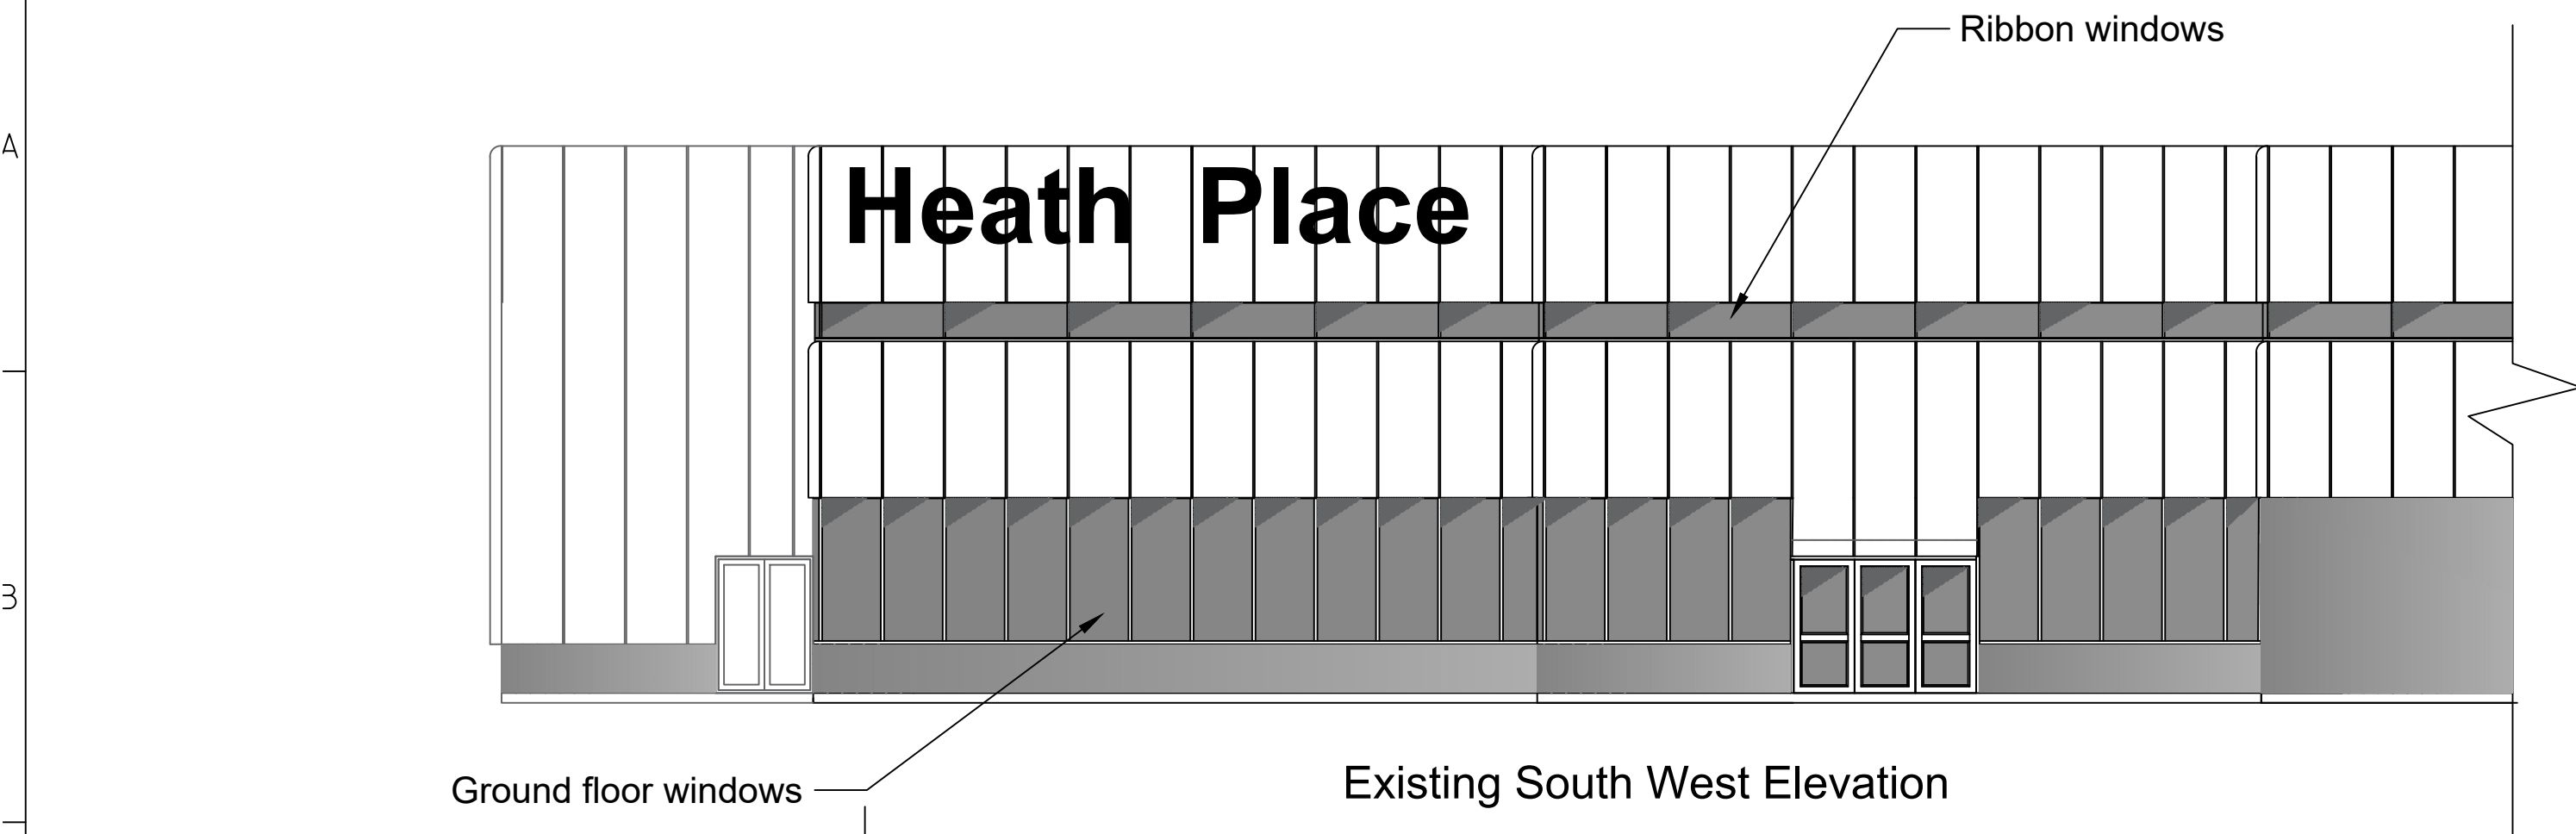
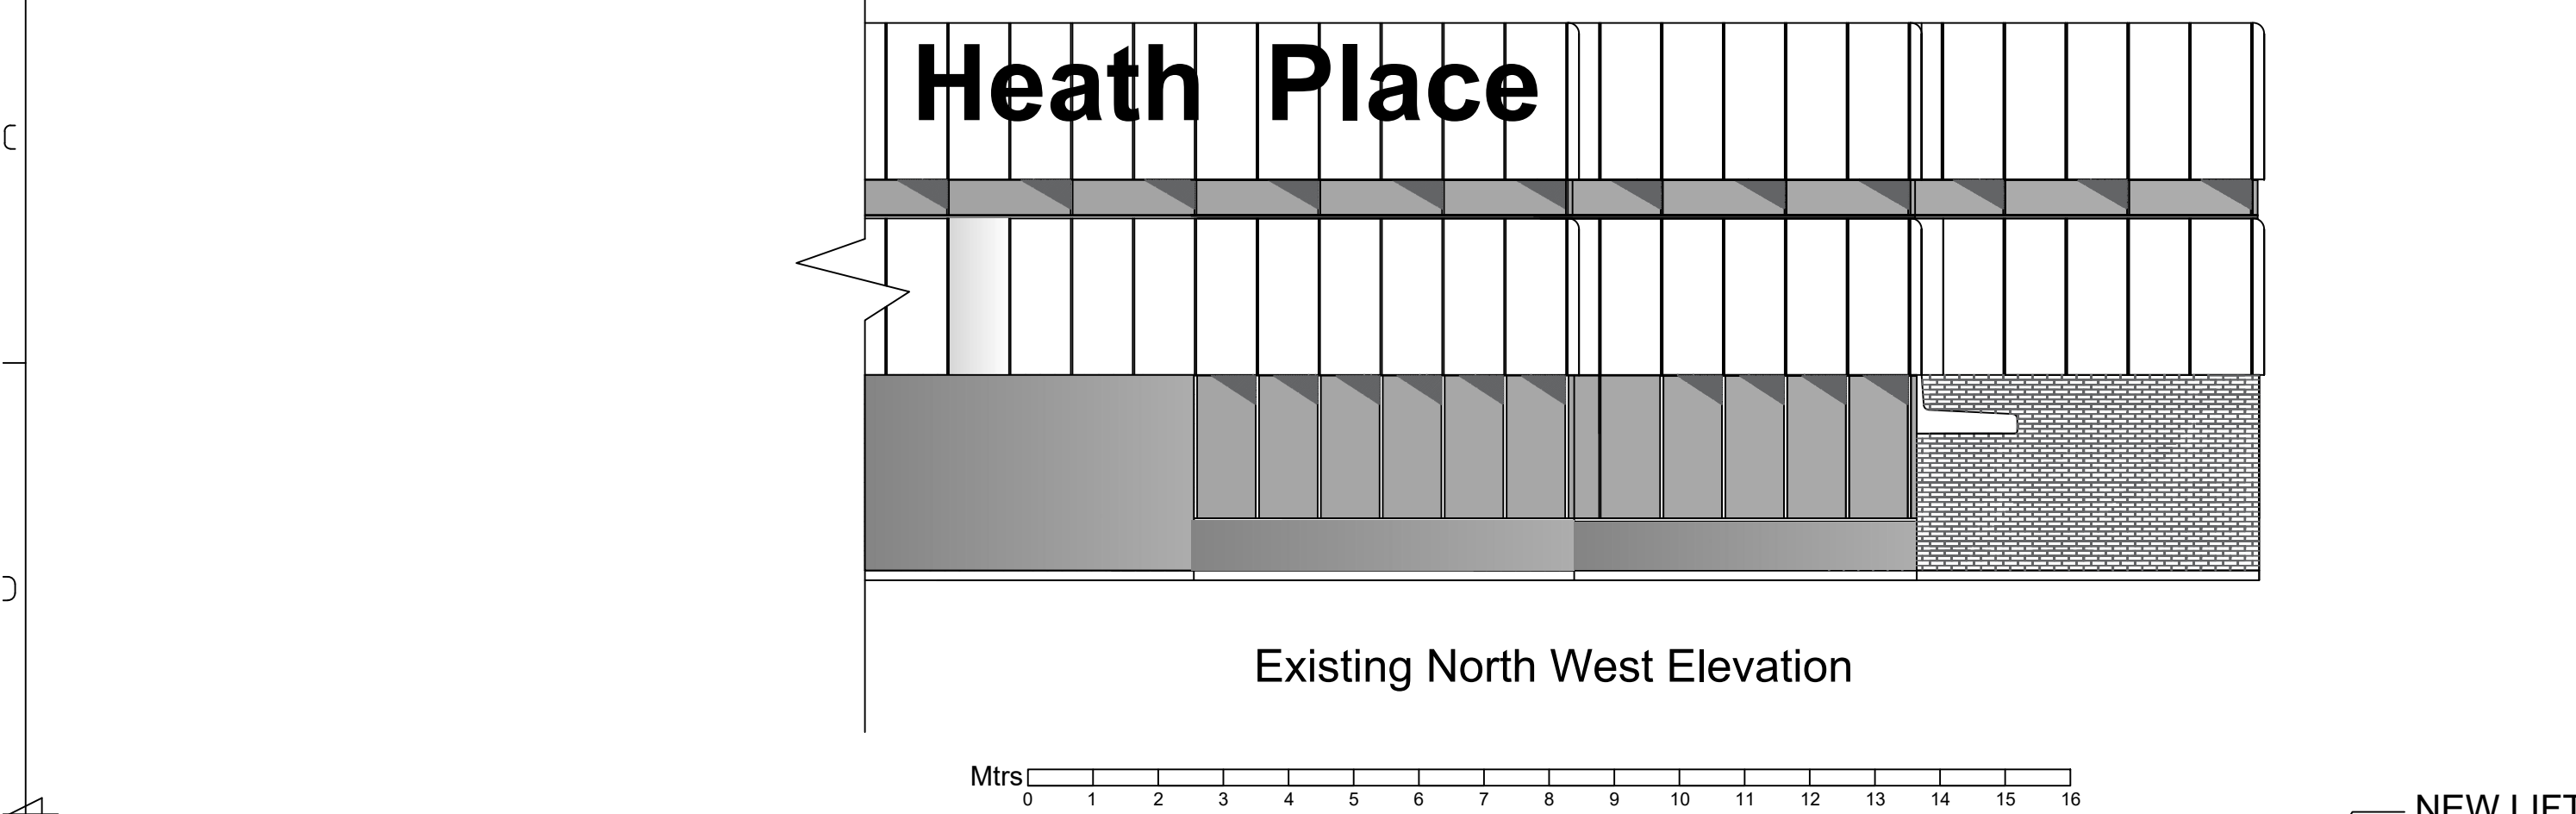
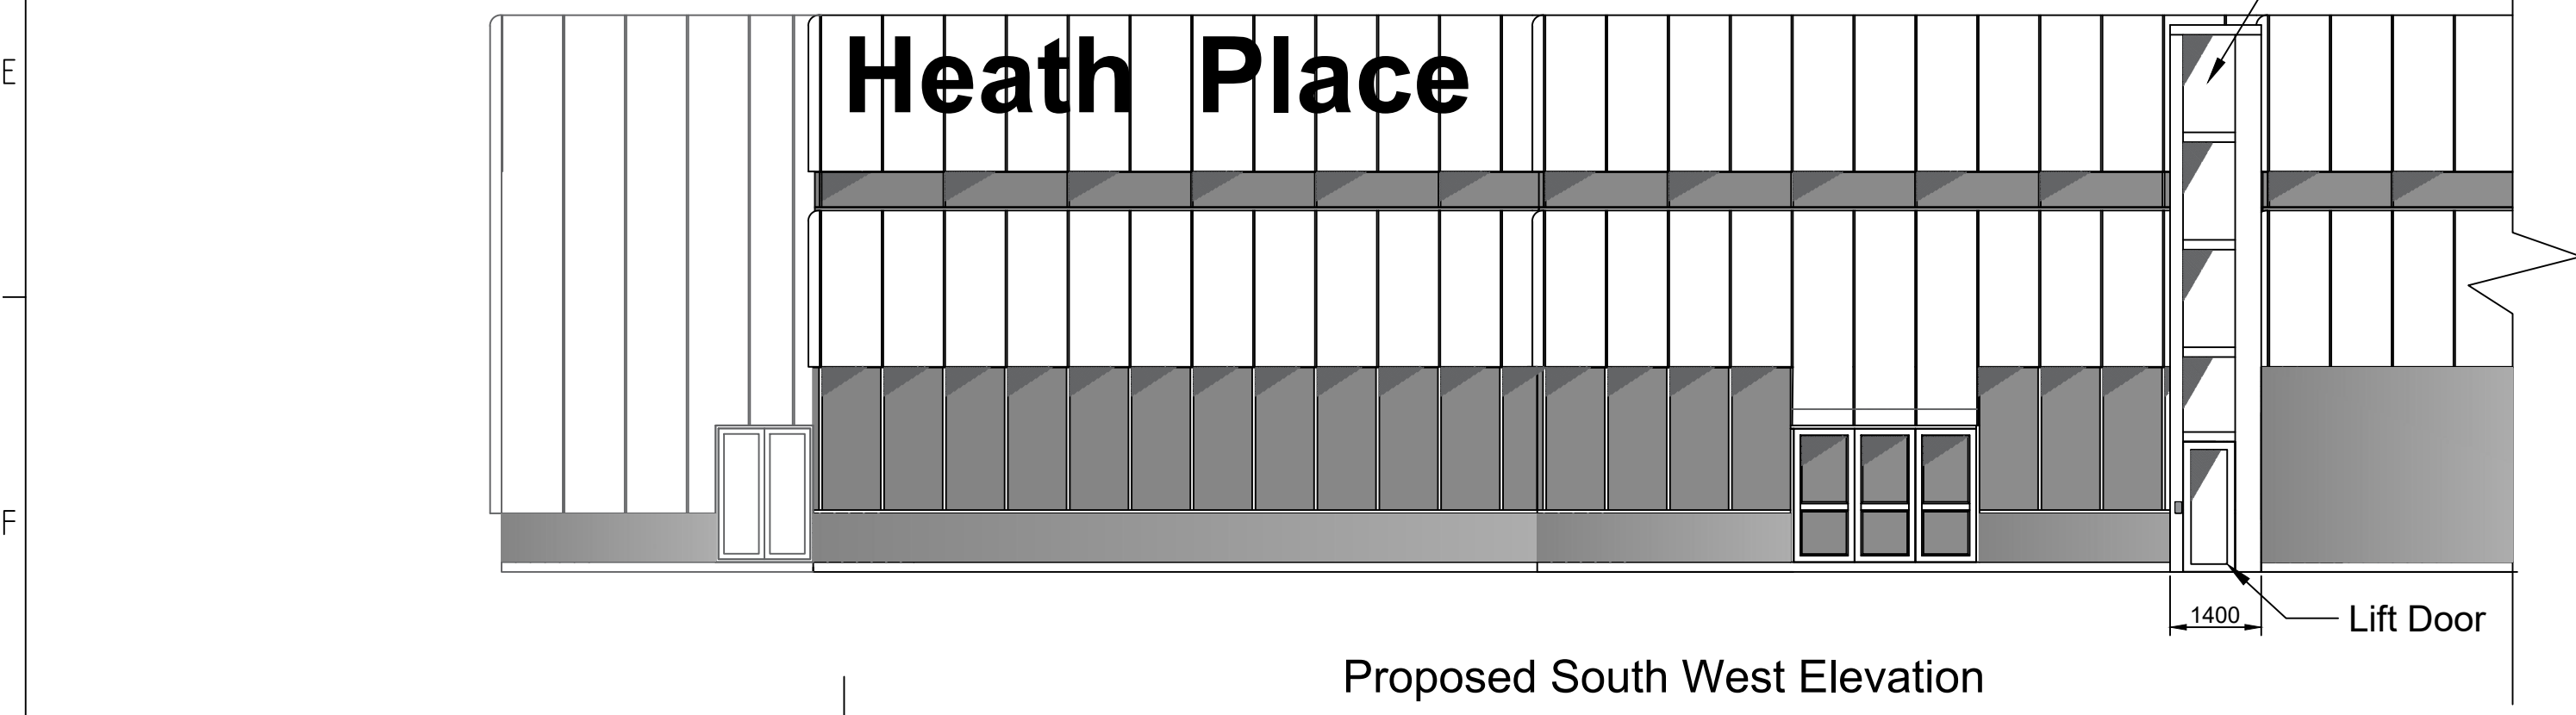
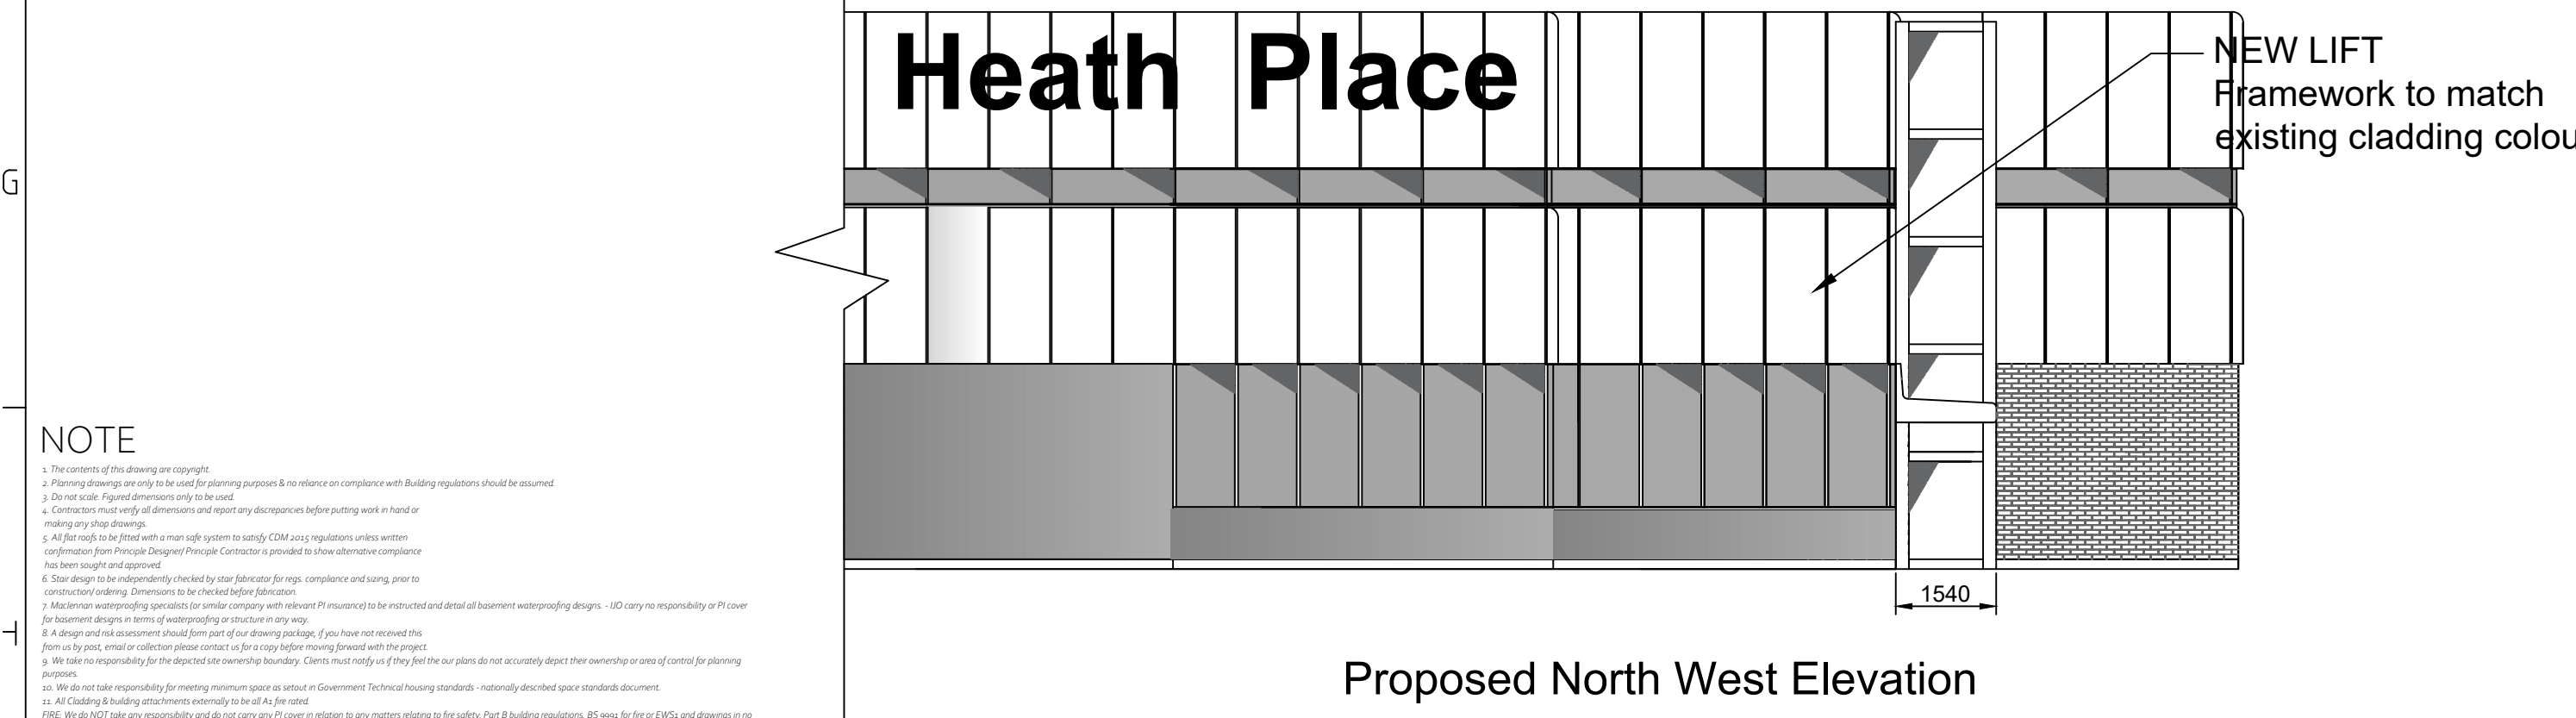


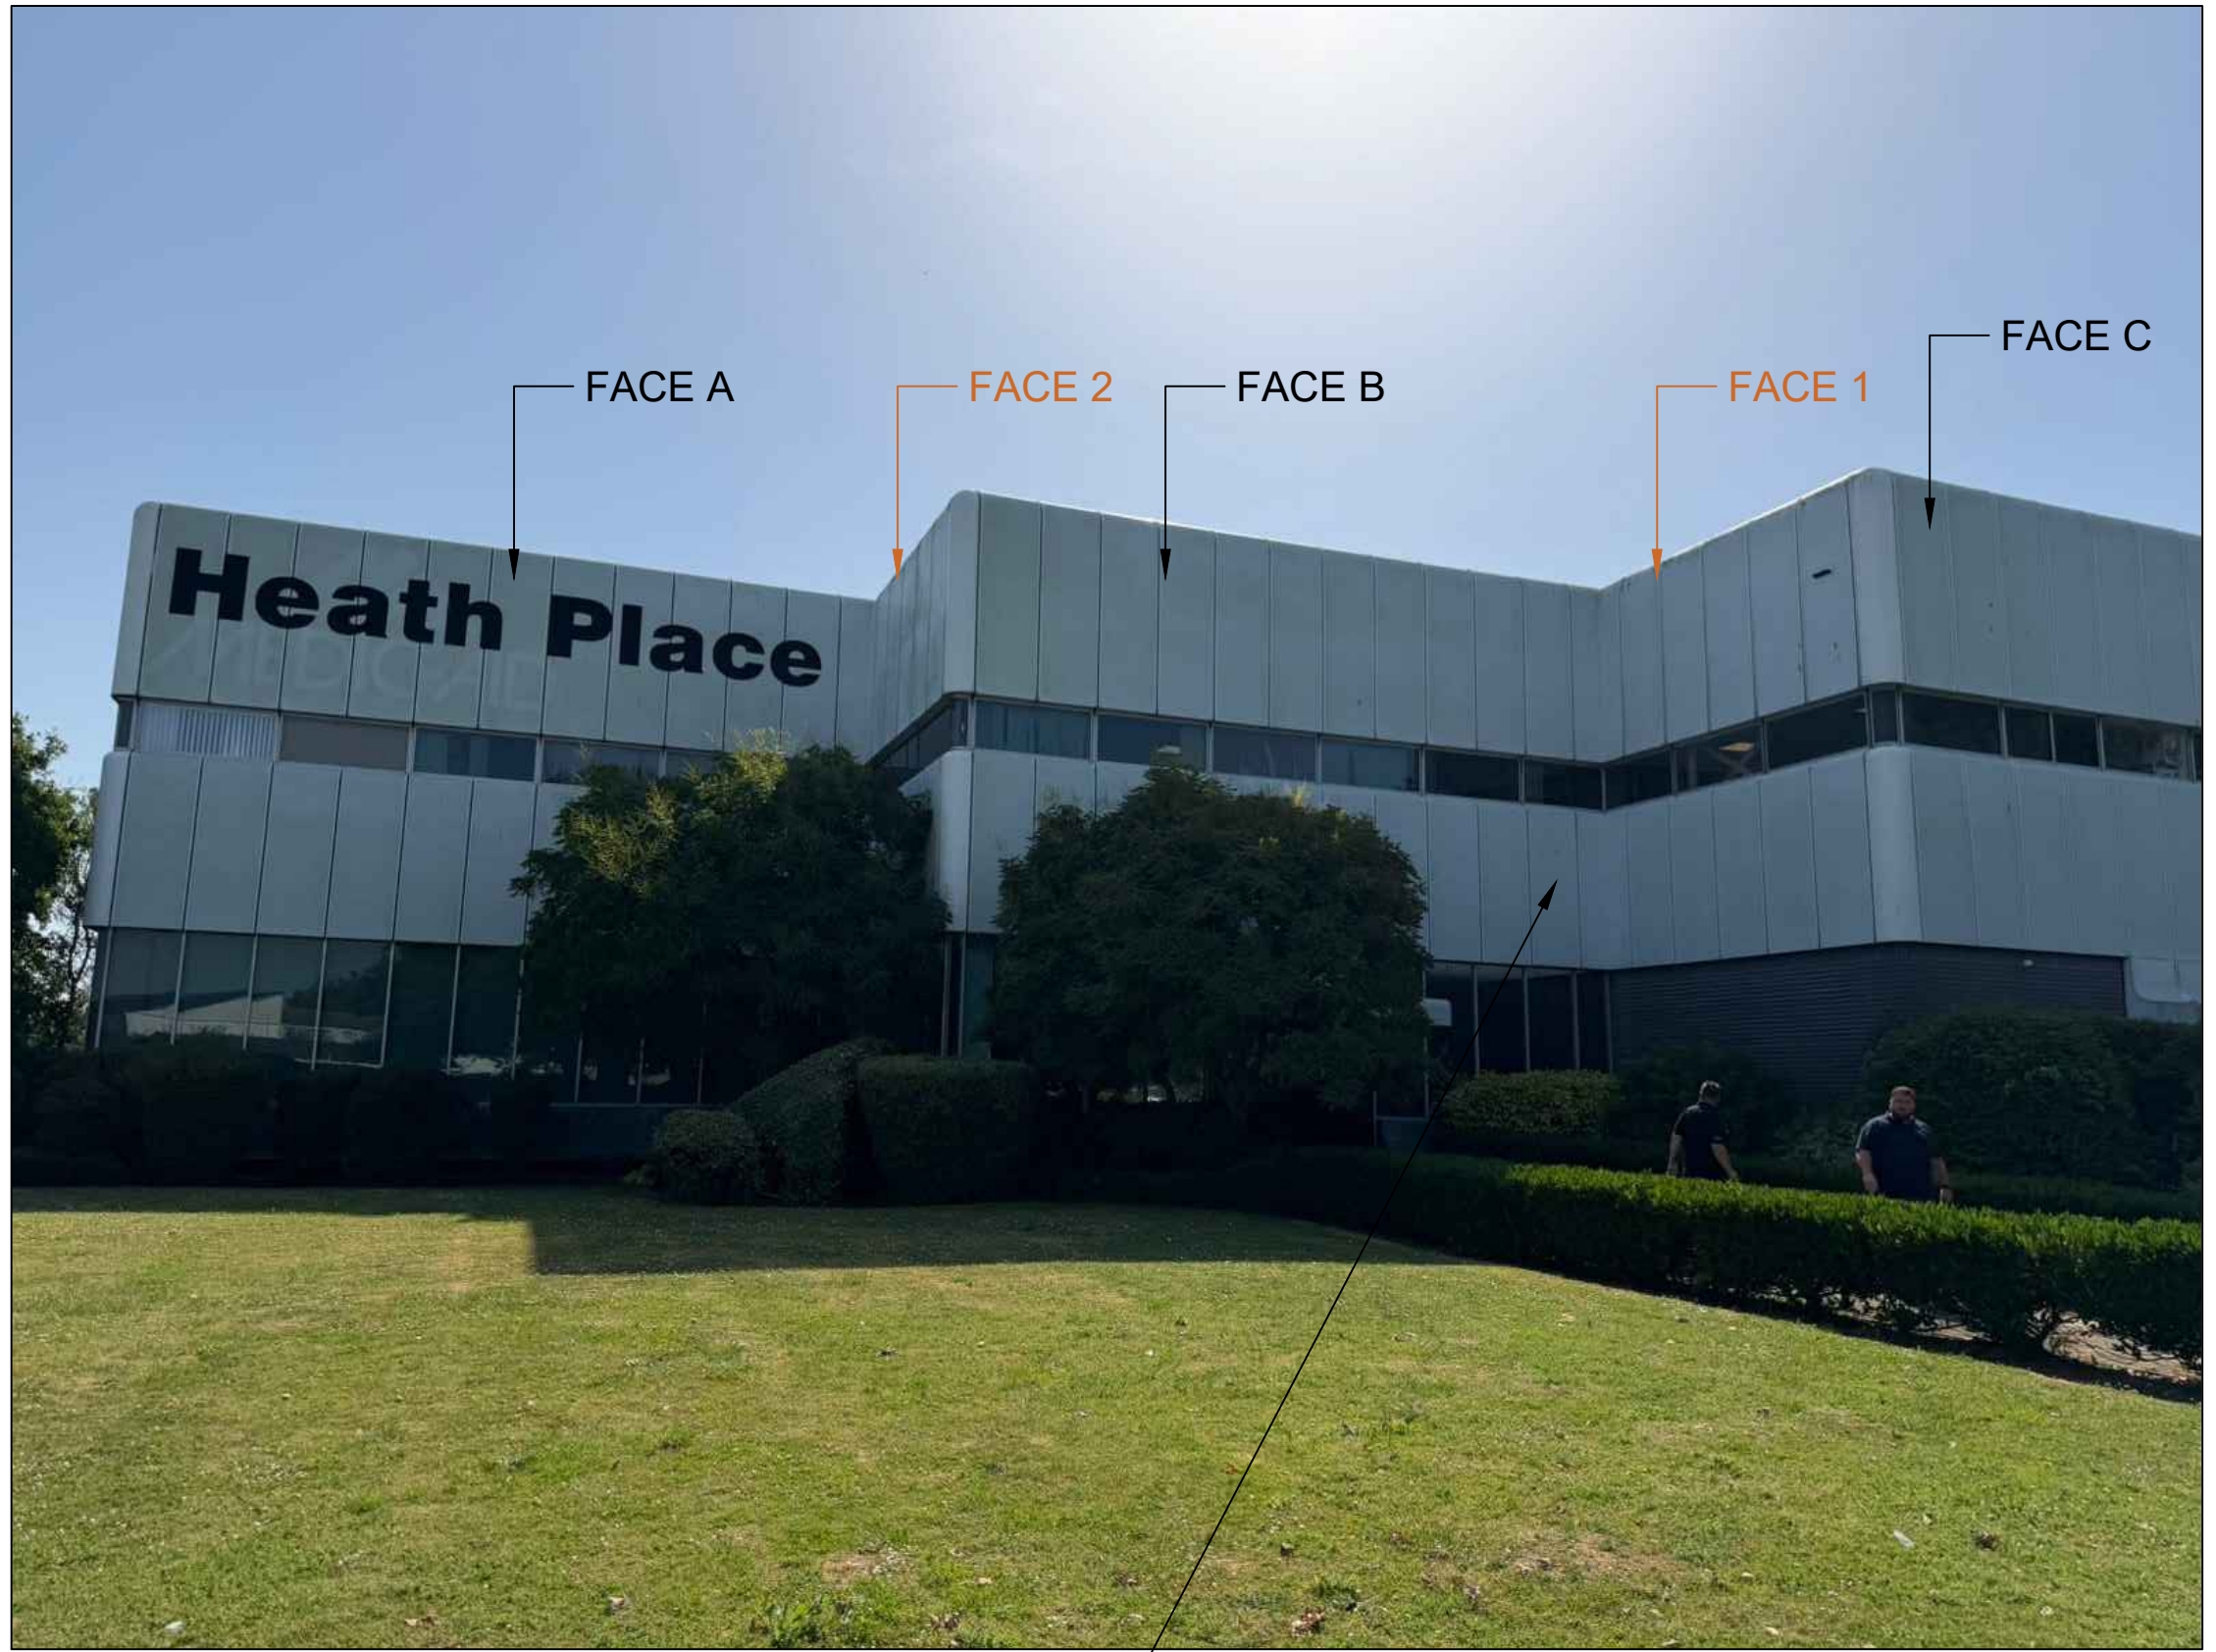

NOTE

1. The contents of this drawing are copyright.
2. Planning drawings are only to be used for planning purposes & no reliance on compliance with Building Regulations should be assumed.
3. Do not scale. All dimensions are in millimetres.
4. Contractors must verify all dimensions and report any discrepancies before putting work in hand or making any other drawings.
5. All drawings shall be drawn with a metric scale system to comply with BS 5400 and BS 5401 unless otherwise stated.
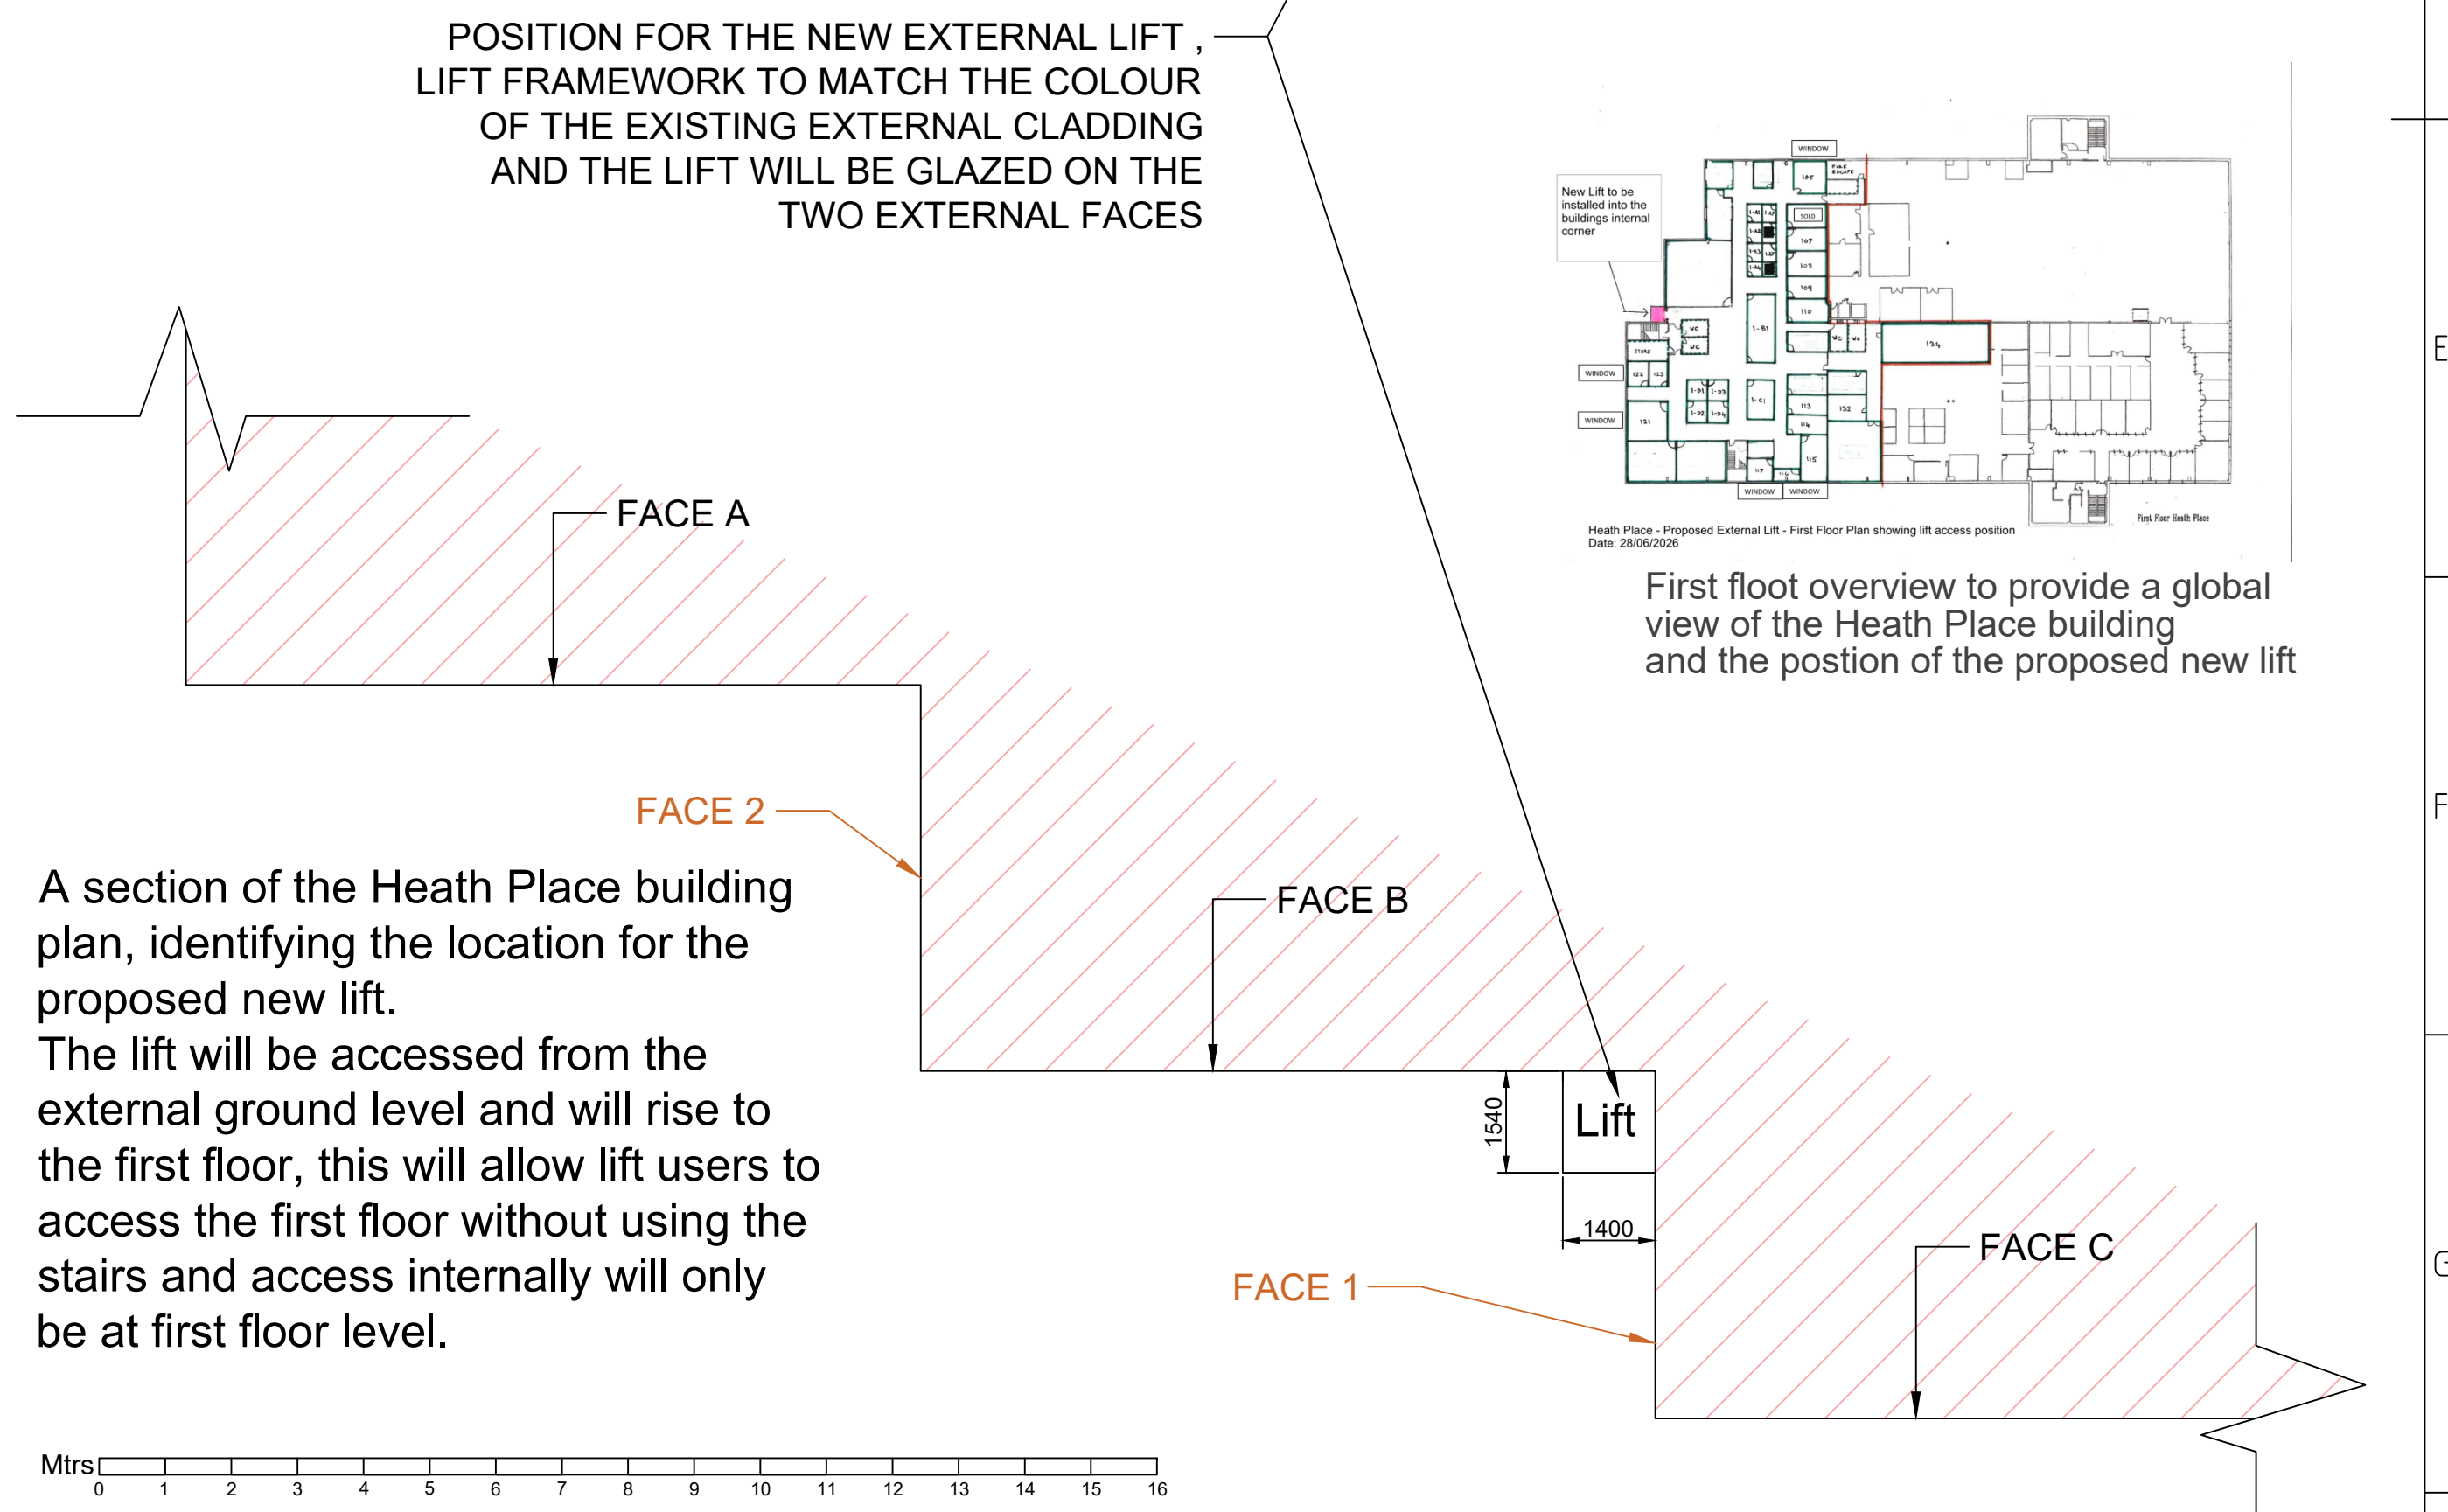

A section of the Heath Place building plan, identifying the location for the proposed new lift. The lift will be accessed from the external ground level and will rise to the first floor, this will allow lift users to access the first floor without using the stairs and access internally will only be at first floor level.



Itemref	Quantity	Title/Name, designation, material, dimension etc	Article No./Reference
Designed by IJO	Checked by IJO	Approved by - date XXX - 00/00/00	Filename External Lift
PEI		Heath Place - Bognor Regis	Date 29/07/26
		Externally mounted lift	Scale 1:100 @ A1
			Edition 27/07/26