






THE ORIGINAL OF THIS DOCUMENT IS AN A1 SHEET

10 00 m
(Scale comparator at 1 : 50)

SCALE FROM THESE DRAWINGS FOR PLANNING PURPOSES ONLY
ALL MEASUREMENTS TO BE CHECKED ON SITE FOR CONSTRUCTION PURPOSES

COPYRIGHT NOTICE
This document and the drawings upon it are copyright and may not be copied, photographed, altered or traced without the express written permission of the copyright owner, HOME PLAN-IT Ltd, 6 Market Close, Barnham, West Sussex PO22 0LH

ARUN DISTRICT COUNCIL				
No	BE	67	07	
RECEIVED				
18 6 07				

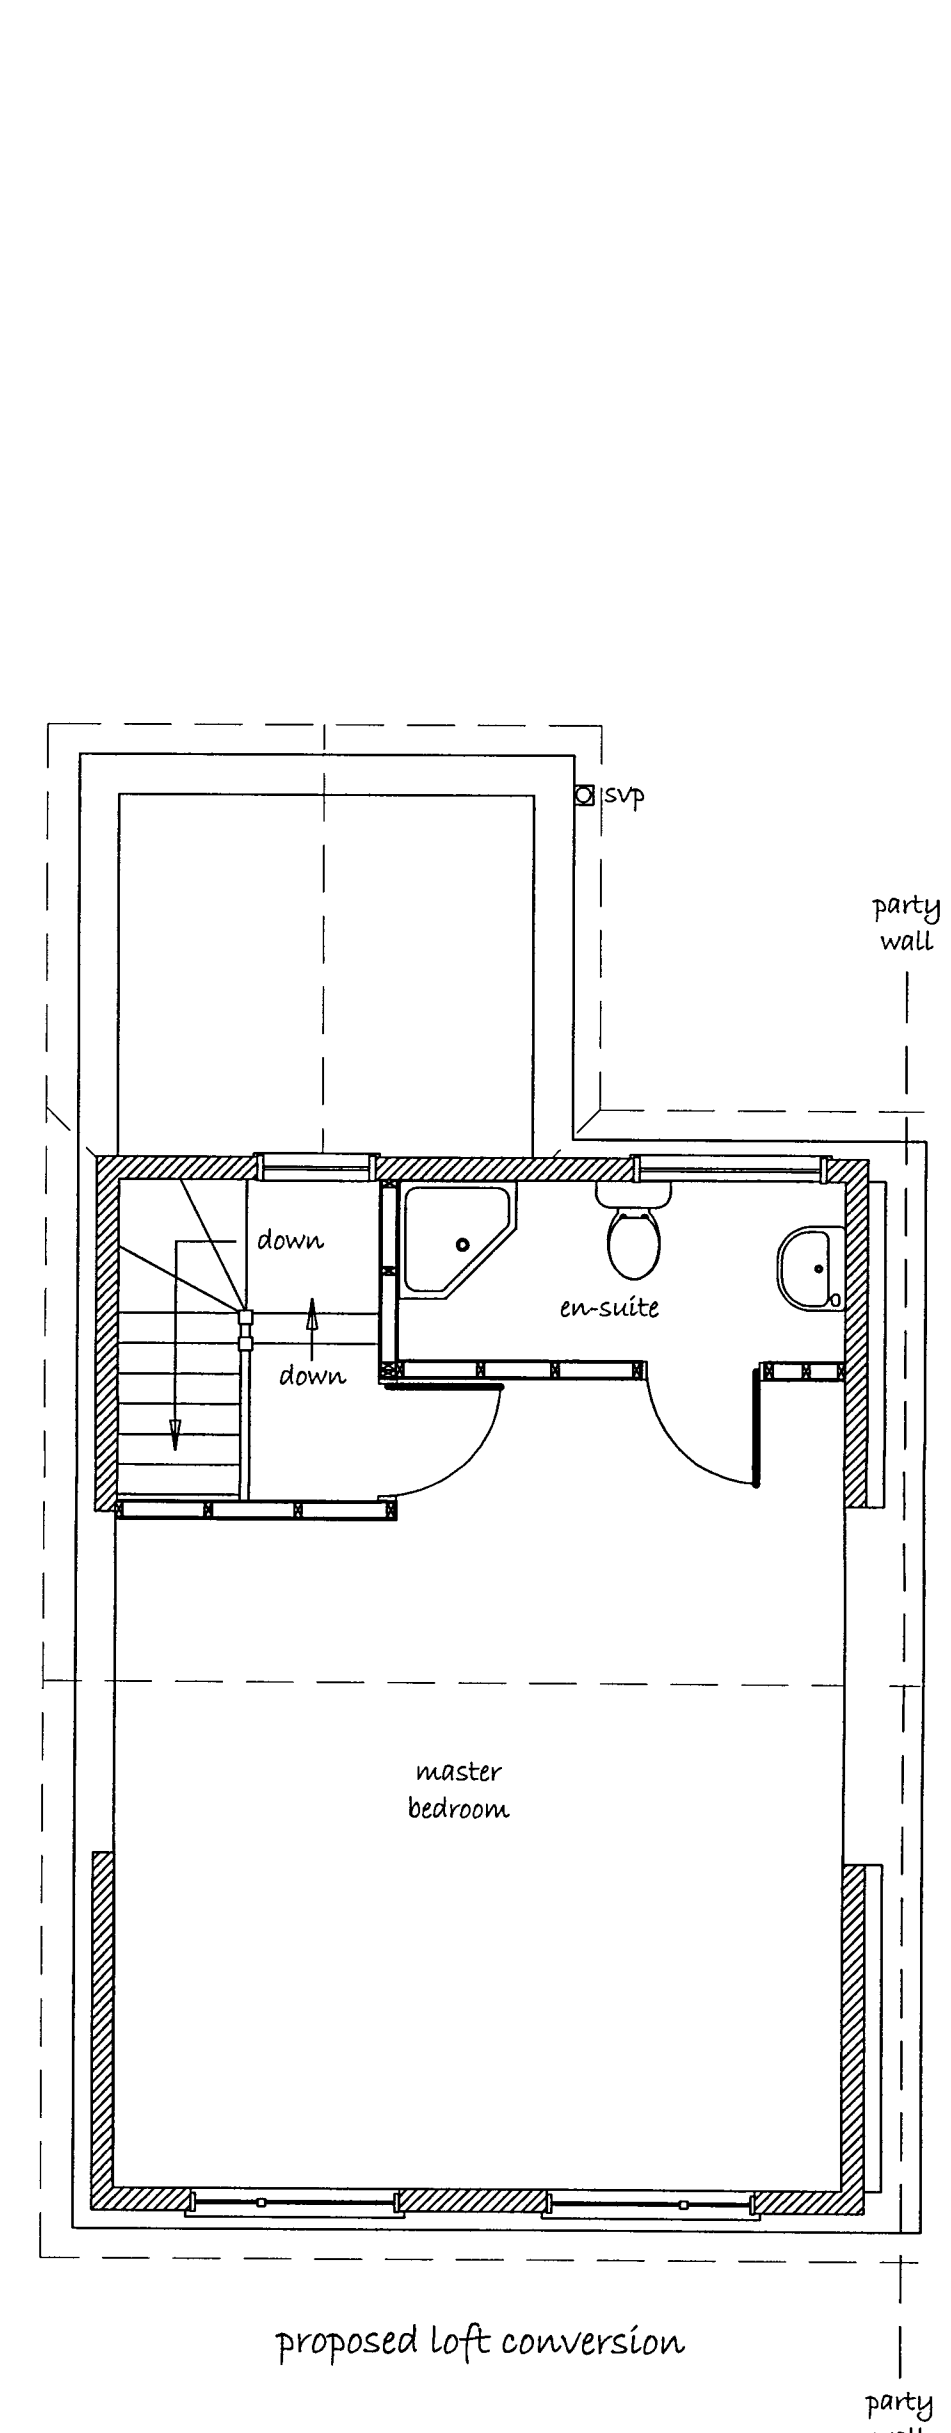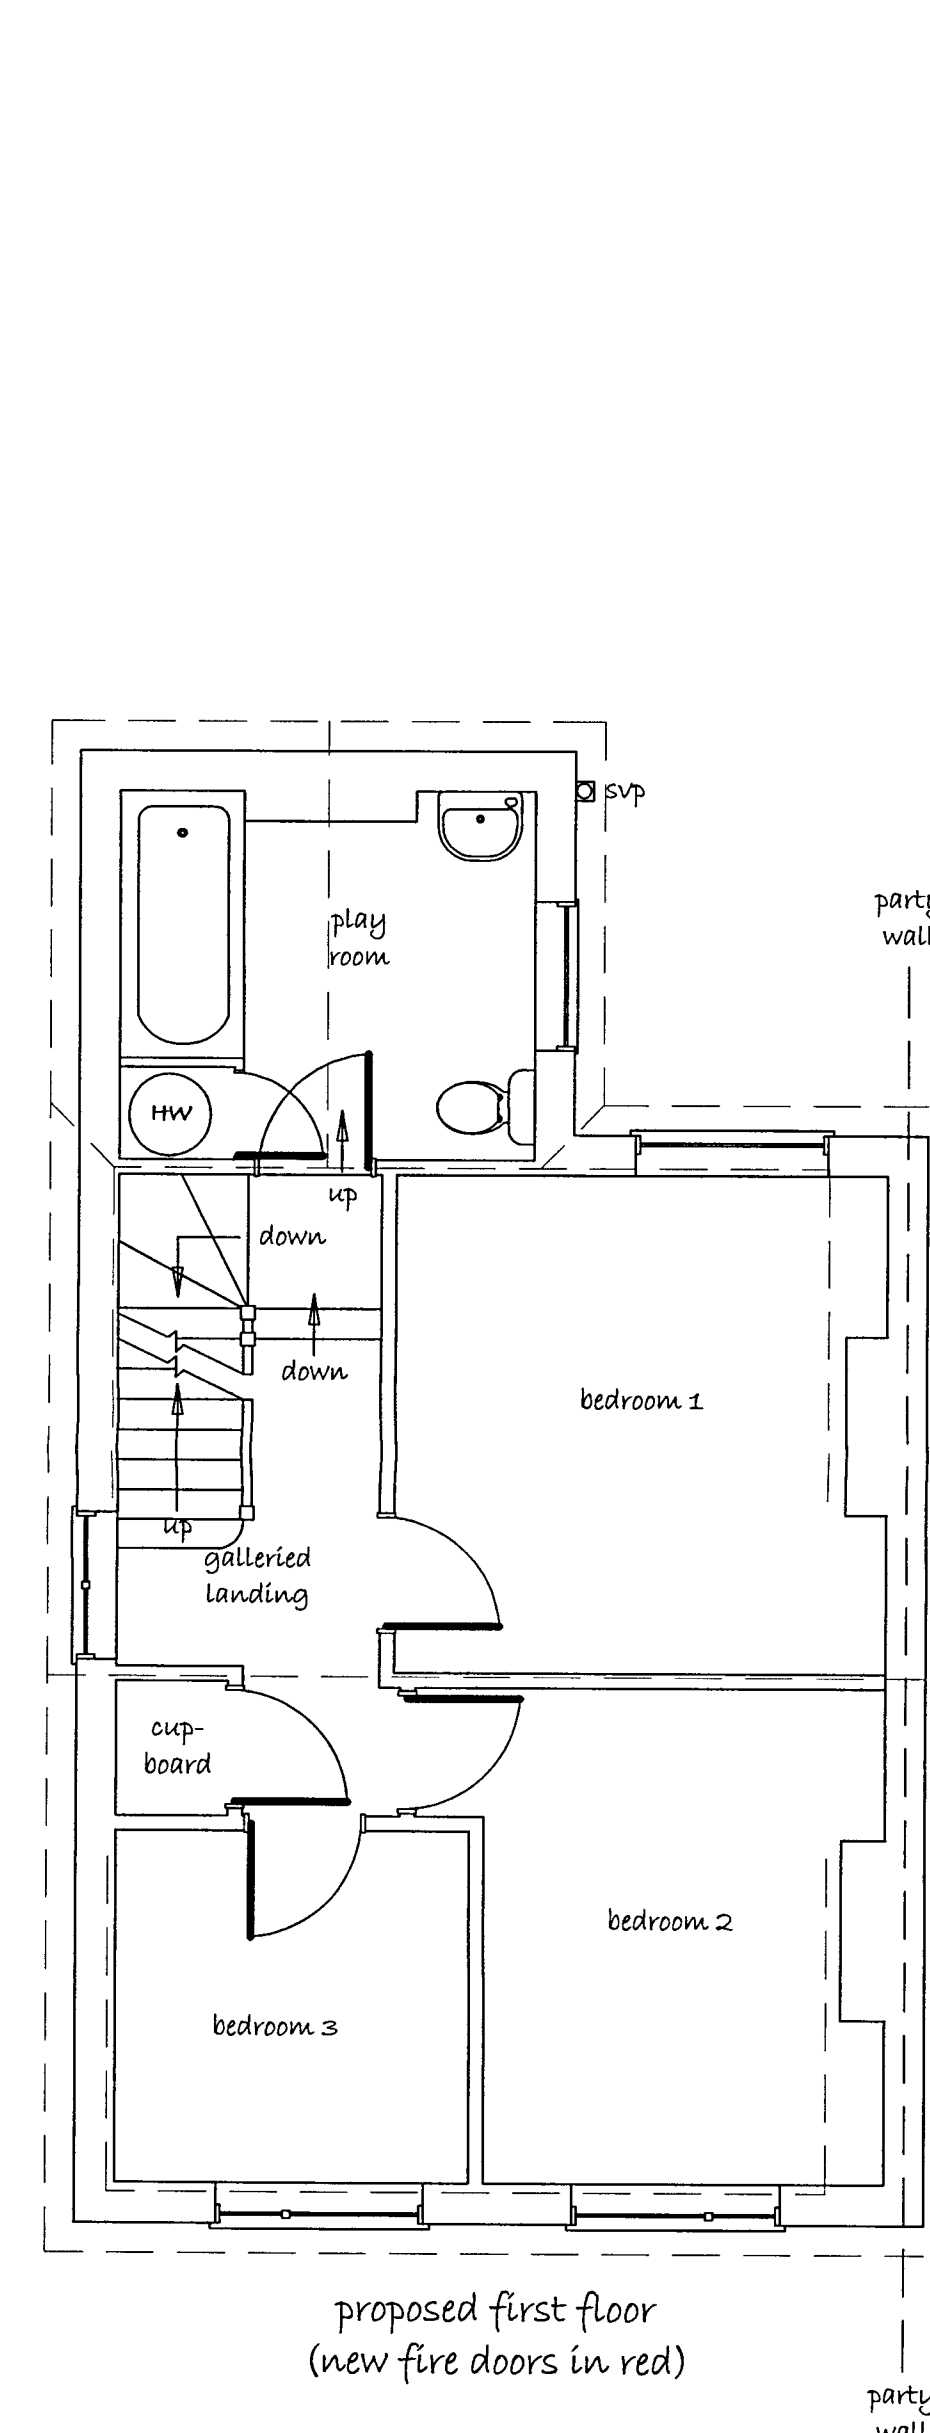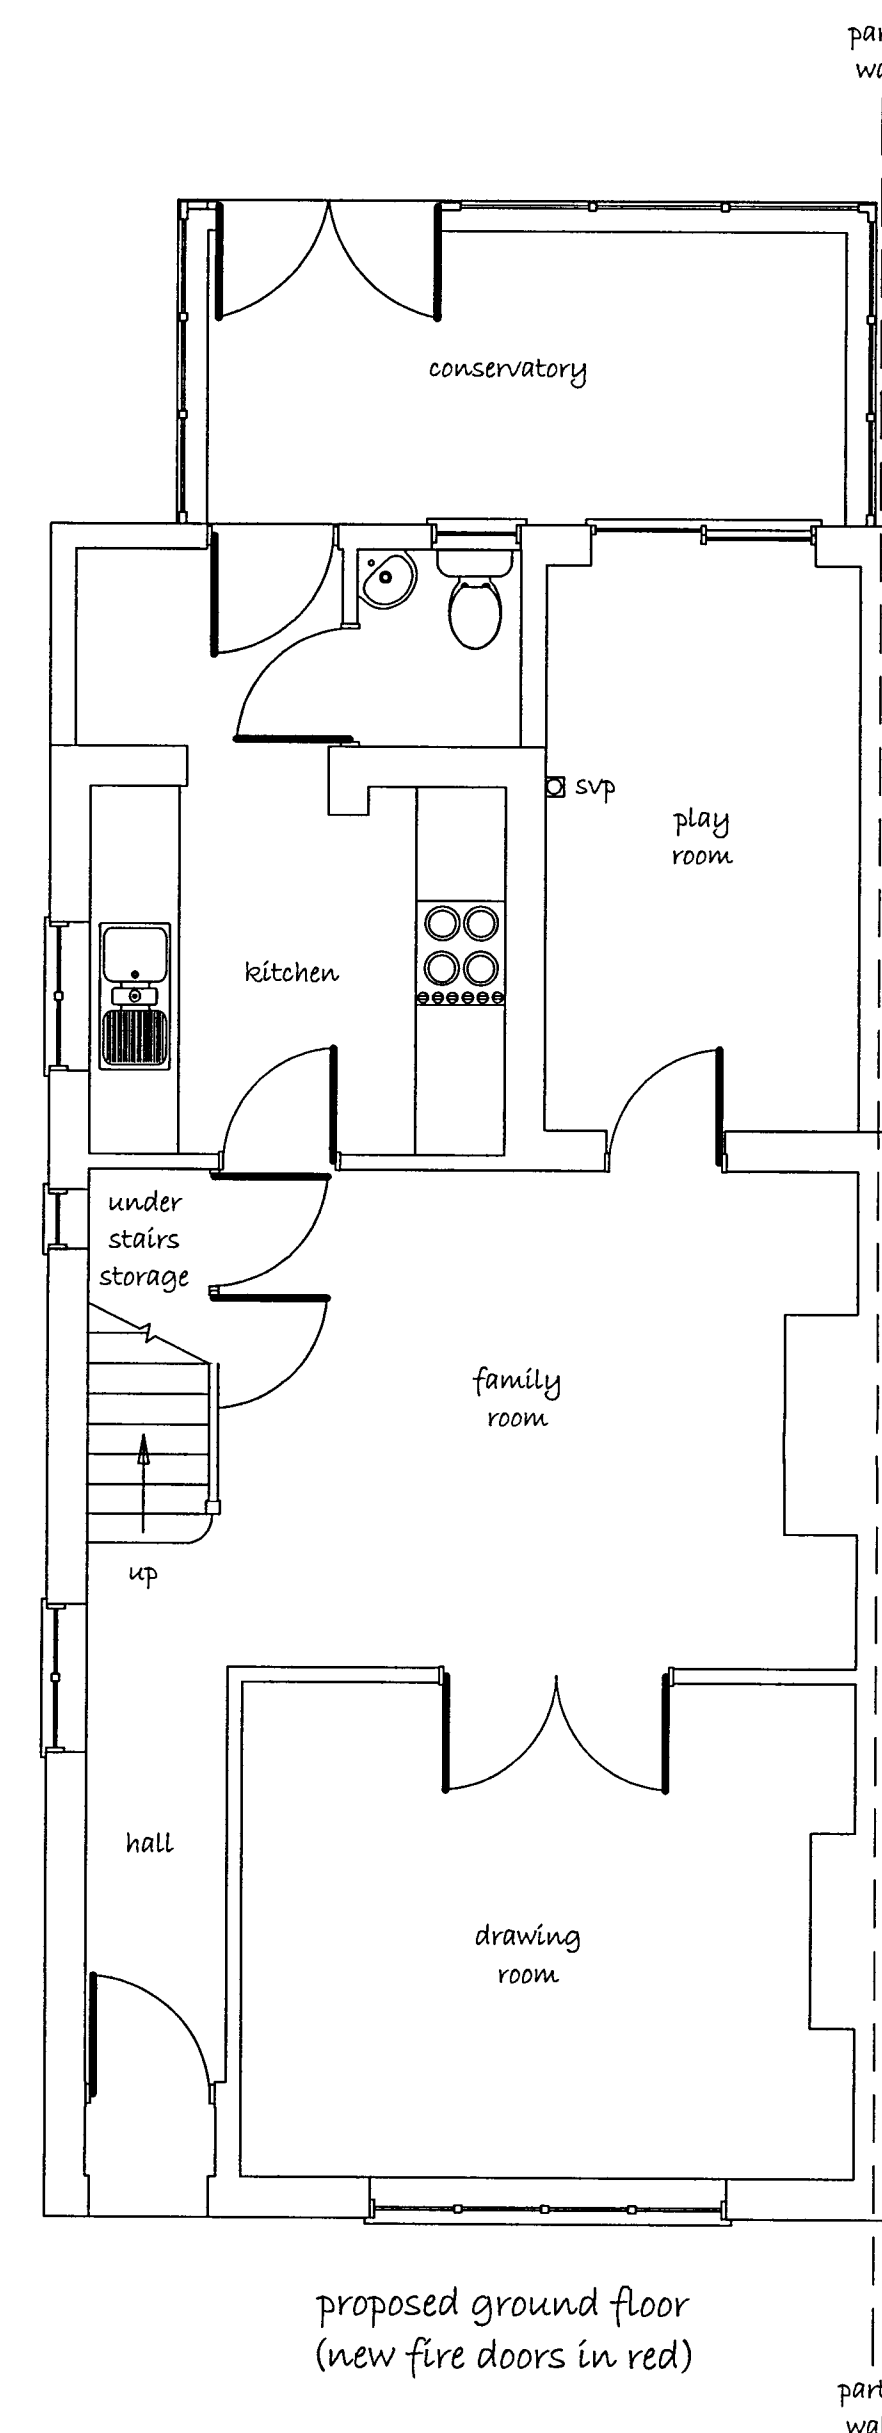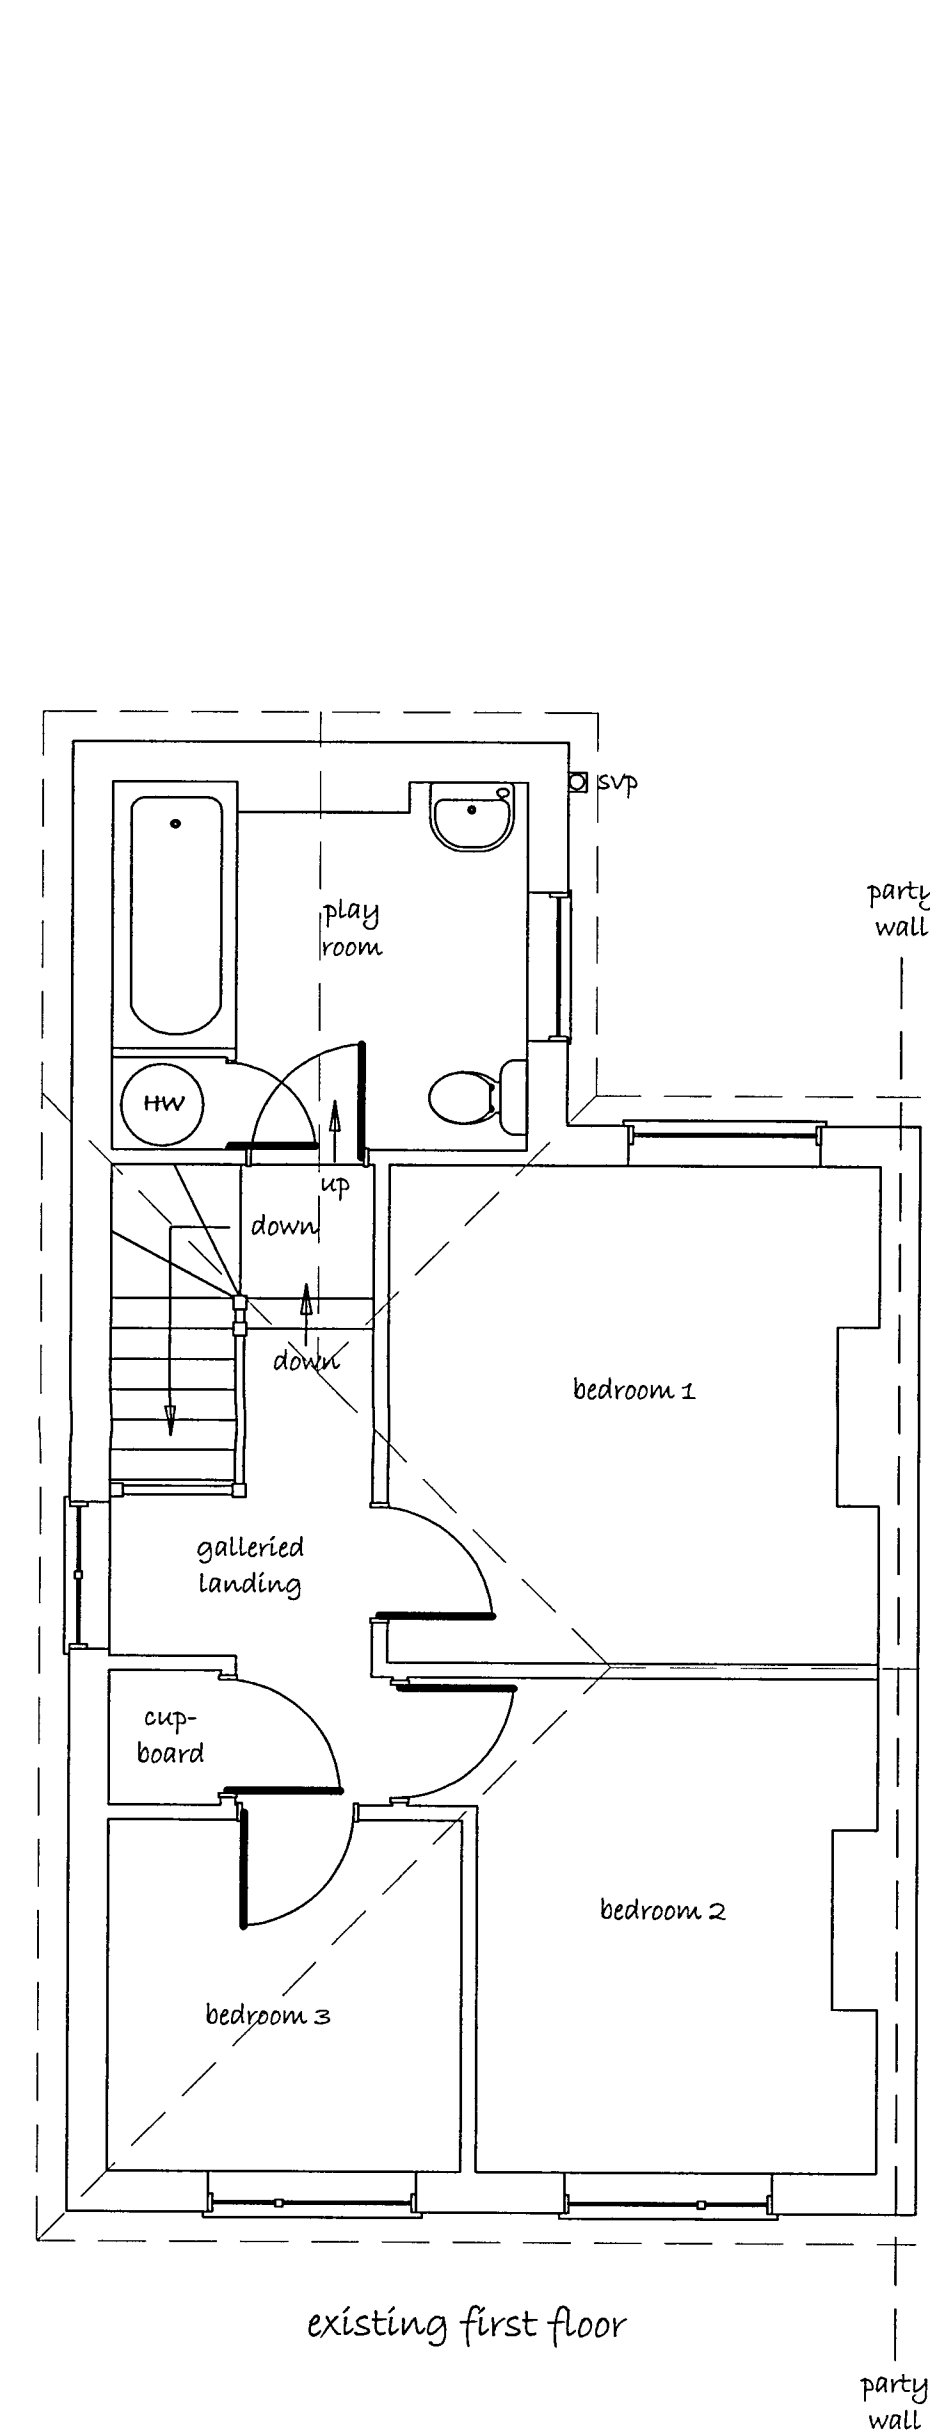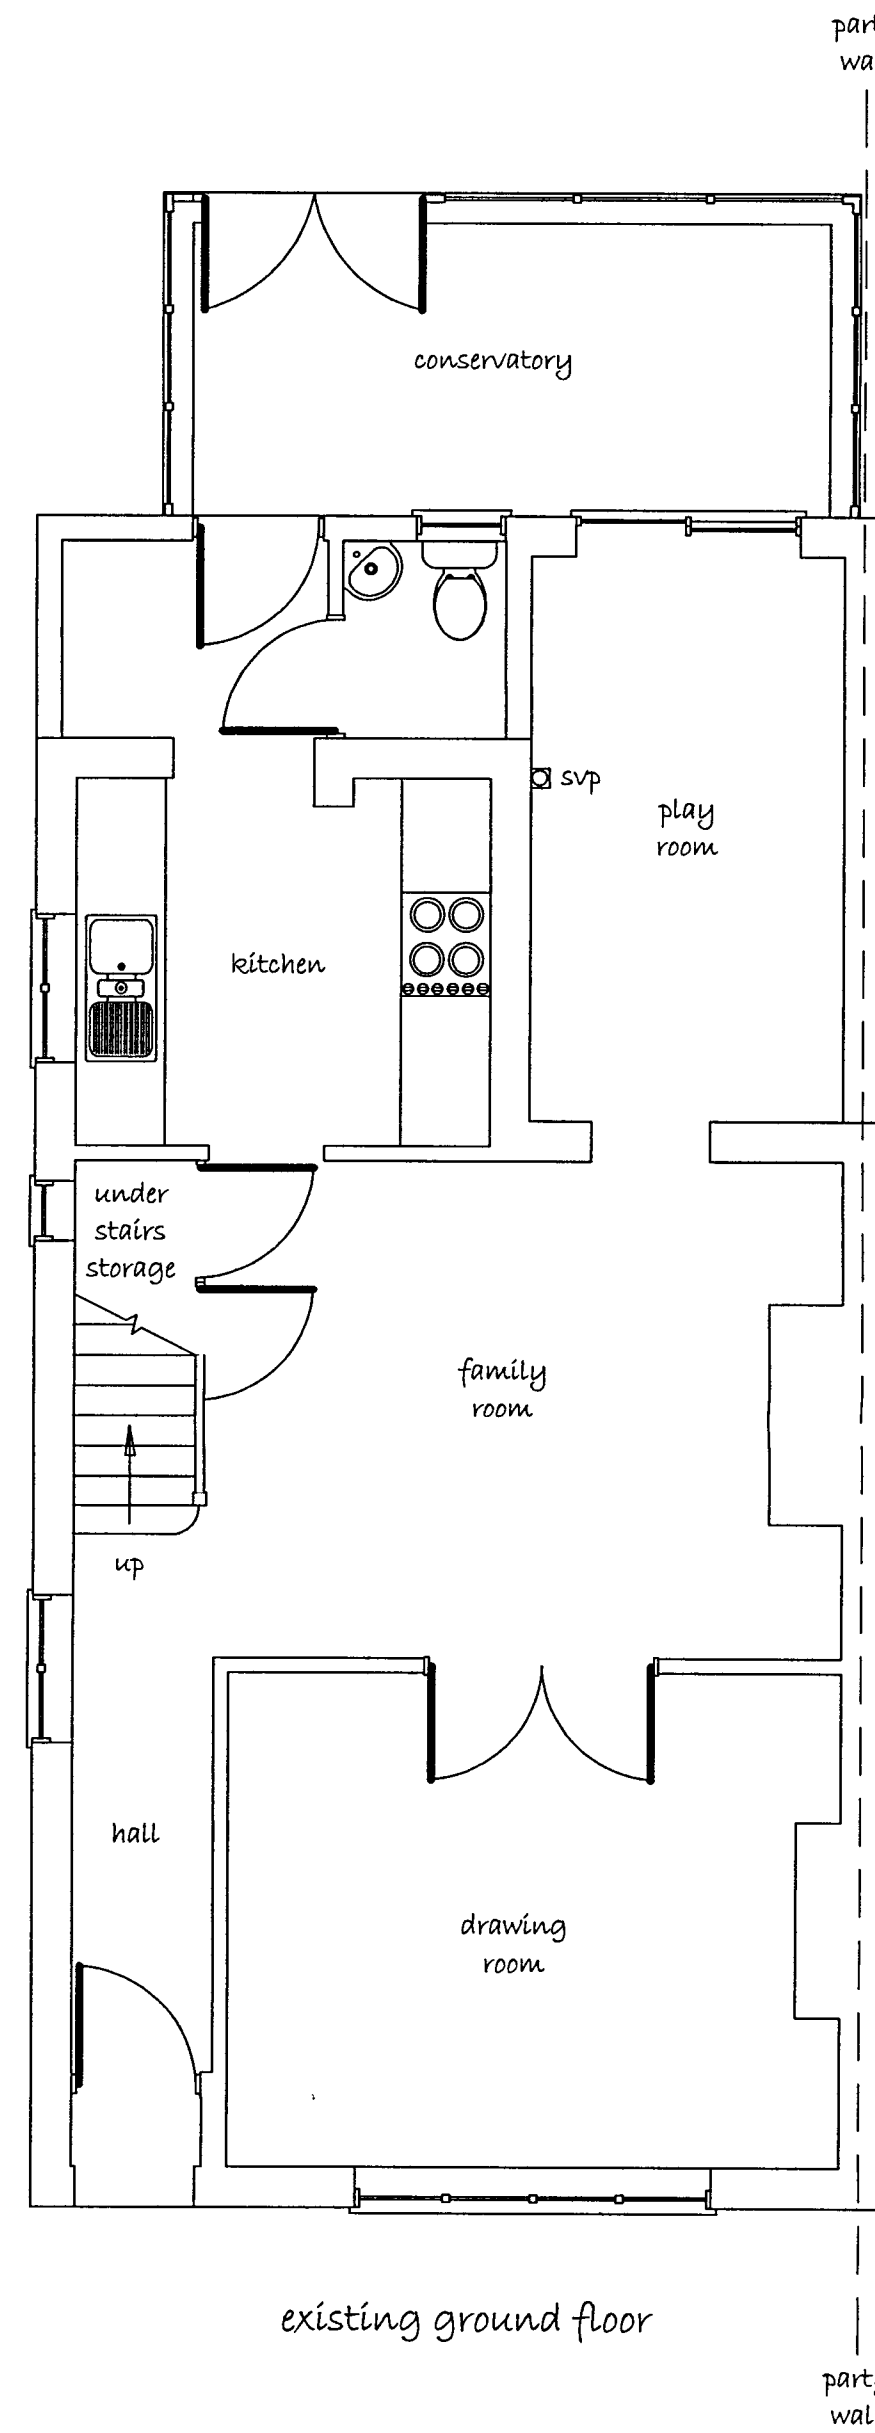

TITLE: Loft Conversion (Change end hipped roof to gable end wall and provide front and rear dormers) at 4 Myddleton Terrace, Shripney Lane, Bognor Regis PO22 9NS

CLIENT: Mr R W & Mrs C N Jolley, 4 Myddleton Terrace, Shripney Lane, Bognor Regis PO22 9NS

CONTRACTORS: To be appointed

NOTICE TO SUCCESSFUL CONTRACTOR
All work to comply to building regulations and engineers calculations at all times
Construction work must be conducted in full compliance with HSW legislation

SCALE = 1:50

EDITION 0.3 SHEET 2 of 2

HOME PLAN-IT Ltd

6, Market Close, Barnham, West Sussex PO22 0LH
01243 552762 (Ans/Fax) e-mail mail@homeplanit.co.uk Web http://www.homeplanit.co.uk
PLANS DRAWN & SUBMITTED BY THE AGENT M K McNally AIS (PG Dip)

DATED 26th May 2007 SIGNED

Keth McNally

HOME PLAN-IT Limited is registered in the UK under Company No 5268184, Registered Office: 10, The Square, Barnham, West Sussex PO22 0HB

