



Ordnance Survey  
UKmapcentre.com

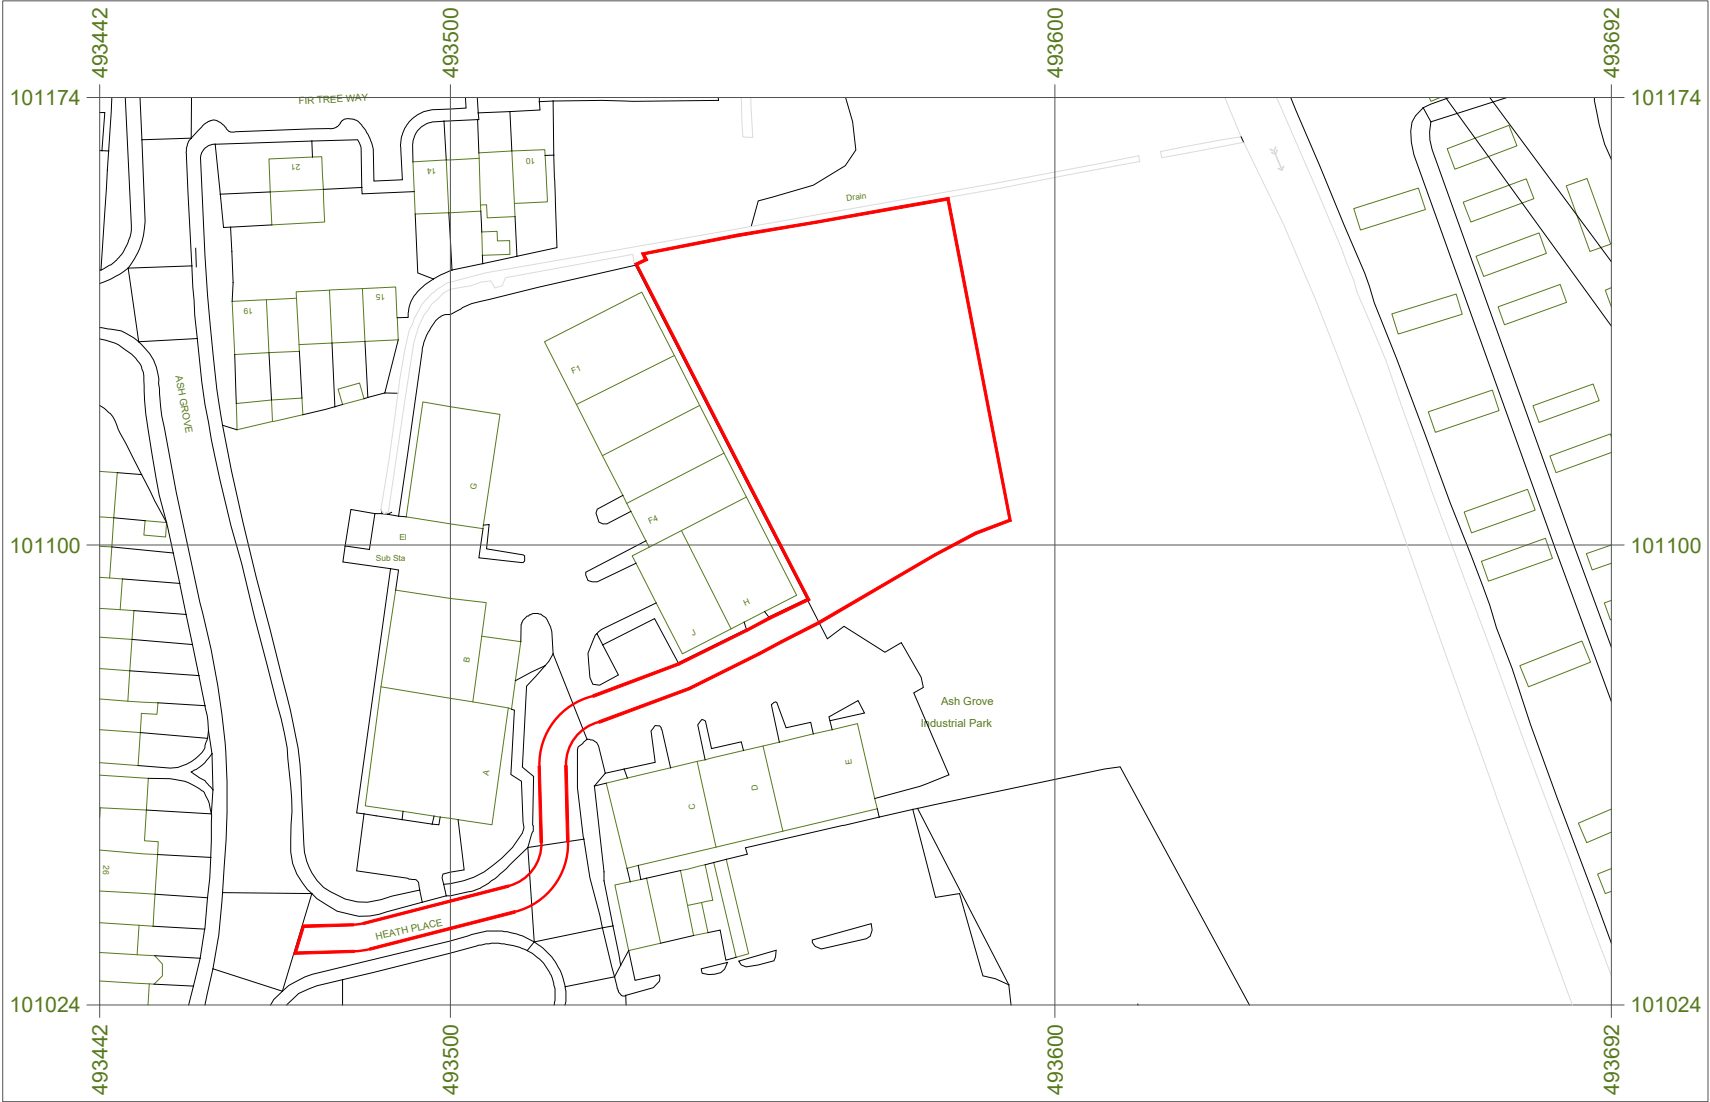


Serial number: 301811

© Crown copyright and database right 2025  
Ordnance Survey licence AC0000848283  
Reproduction in whole or in part is prohibited  
without the prior permission of Ordnance Survey.

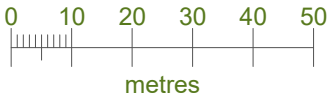

NORTH

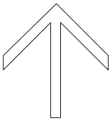

Location Plan


1:1250 | EXISTING

Copyright:  
This drawing is the copyright  
Manorwood Construction Ltd.

Planning/Statutory Use:  
This drawing may be used by the Local  
Planning Authority for planning and  
statutory purposes as permitted by law  
and is issued for planning purposes  
only.

Scale & Dimensions:  
Drawn to the stated scale at the original  
sheet size. If reproduced at any other  
size, the scale may be incorrect.  
Figured dimensions take precedence.  
Not for construction, fabrication or  
setting out. All dimensions and site  
conditions to be checked on site before  
works commence.

CDM 2015:  
This drawing contains only  
information appropriate to its planning  
status. Manorwood accepts only duties  
expressly agreed in writing. Where no  
Principal Designer is appointed, client  
duties apply in accordance with CDM  
2015

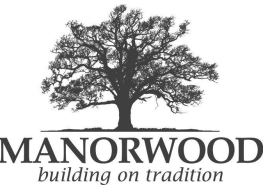

Suite 114  
26 The Hornet  
Chichester  
West Sussex  
PO19 7BB

tel: 01243 201 102  
email: [enquiries@manorwood.co.uk](mailto:enquiries@manorwood.co.uk)  
web: [www.manorwood.co.uk](http://www.manorwood.co.uk)

Address

Land East Of, Heath Place,  
Bersted, West Sussex, PO22 9SL

Job No. 2609HE

Submission **Planning**

Scale @ A3 1:1250

Drawing No. 2609HE\_000

Drawn By MD

Checked By BK

Drawn On 15.09.2026

Issued On 15.09.2026


Phase Existing

Drawing Location Plan

Revision No.

|  |  |
|--|--|
|  |  |
|  |  |
|  |  |
|  |  |
|  |  |
|  |  |
|  |  |

Application Area: 3223m²

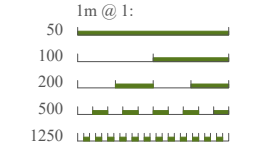



Copyright:  
This drawing is the copyright  
Manorwood Construction Ltd.

Planning/Statutory Use:  
This drawing may be used by the Local  
Planning Authority for planning and  
statutory purposes as permitted by law  
and is issued for planning purposes  
only.

Scale & Dimensions:  
Drawn to the stated scale at the original  
sheet size. If reproduced at any other  
size, the scale may be incorrect.  
Figured dimensions take precedence.  
Not for construction, fabrication or  
setting out. All dimensions and site  
conditions to be checked on site before  
works commence.

CDM 2015:  
This drawing contains only  
information appropriate to its planning  
status. Manorwood accepts only duties  
expressly agreed in writing. Where no  
Principal Designer is appointed, client  
duties apply in accordance with CDM  
2015



Suite 114  
26 The Hornet  
Chichester  
West Sussex  
PO19 7BB

tel: 01243 201 102  
email: [enquiries@manorwood.co.uk](mailto:enquiries@manorwood.co.uk)  
web: [www.manorwood.co.uk](http://www.manorwood.co.uk)

Address

Land East Of, Heath Place,  
Bersted, West Sussex, PO22 9SL

Job No. 2609HE

Submission **Planning**

Scale @ A3 1:500

Drawing No. 2609HE\_001

Drawn By MD

Checked By BK

Drawn On 15.09.2026

Issued On 15.09.2026

Phase Existing


Drawing Block Plan

Revision No.

|  |  |
|--|--|
|  |  |
|  |  |
|  |  |
|  |  |
|  |  |
|  |  |
|  |  |



Indicative: 0°

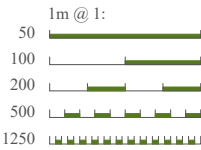



Block Plan  
1:500 | PRE-EXISTING

Copyright:  
This drawing is the copyright  
Manorwood Construction Ltd.

Planning/Statutory Use:  
This drawing may be used by the Local  
Planning Authority for planning and  
statutory purposes as permitted by law  
and is issued for planning purposes  
only.

Scale & Dimensions:  
Drawn to the stated scale at the original  
sheet size. If reproduced at any other  
size, the scale may be incorrect.  
Figured dimensions take precedence.  
Not for construction, fabrication or  
setting out. All dimensions and site  
conditions to be checked on site before  
works commence.

CDM 2015:  
This drawing contains only  
information appropriate to its planning  
status. Manorwood accepts only duties  
expressly agreed in writing. Where no  
Principal Designer is appointed, client  
duties apply in accordance with CDM  
2015



Suite 114  
26 The Hornet  
Chichester  
West Sussex  
PO19 7BB  
  
tel: 01243 201 102  
email: [enquiries@manorwood.co.uk](mailto:enquiries@manorwood.co.uk)  
web: [www.manorwood.co.uk](http://www.manorwood.co.uk)

Address

Land East Of, Heath Place,  
Bersted, West Sussex, PO22 9SL

Job No. 2609HE

Submission **Planning**

Scale @ A3 1:500

Drawing No. 2609HE\_002

Drawn By MD

Checked By BK


Drawn On 15.09.2026

Issued On 15.09.2026

Phase Pre-existing

Drawing Block Plan

| Revision No. |  |
|--------------|--|
|              |  |
|              |  |
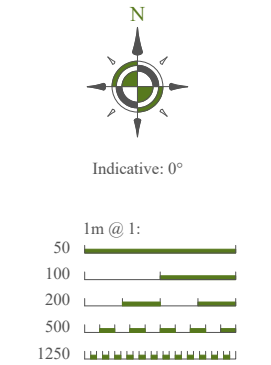



“3.0 m wide floodplain restoration and biodiversity corridor. Existing ground levels to be locally reduced to provide additional flood-storage capacity. No storage, parking or permanent structures within this area.”

- Native hedging with 1.2m high post & rail fencing to boundaries
- 16no. standard parking spaces
- 2no. native trees



Suite 114  
26 The Hornet  
Chichester  
West Sussex  
PO19 7BB  
  
tel: 01243 201 102  
email: [enquiries@manorwood.co.uk](mailto:enquiries@manorwood.co.uk)  
web: [www.manorwood.co.uk](http://www.manorwood.co.uk)

Address  
Land East Of, Heath Place,  
Bersted, West Sussex, PO22 9SL

|             |            |
|-------------|------------|
| Job No.     | 2609HE     |
| Submission  | Planning   |
| Scale @ A3  | 1:500      |
| Drawing No. | 2609HE_003 |
| Drawn By    | MD         |
| Checked By  | BK         |
| Drawn On    | 15.09.2026 |
| Issued On   | 15.09.2026 |
| Phase       | Proposed   |
| Drawing     | Block Plan |

|              |  |
|--------------|--|
| Revision No. |  |
|              |  |
|              |  |
Indicative: 0°

1m @ 1:

50

100

200

500

1250