



40 SOUTH WAY
BOGNOR REGIS
PO 21 5EY

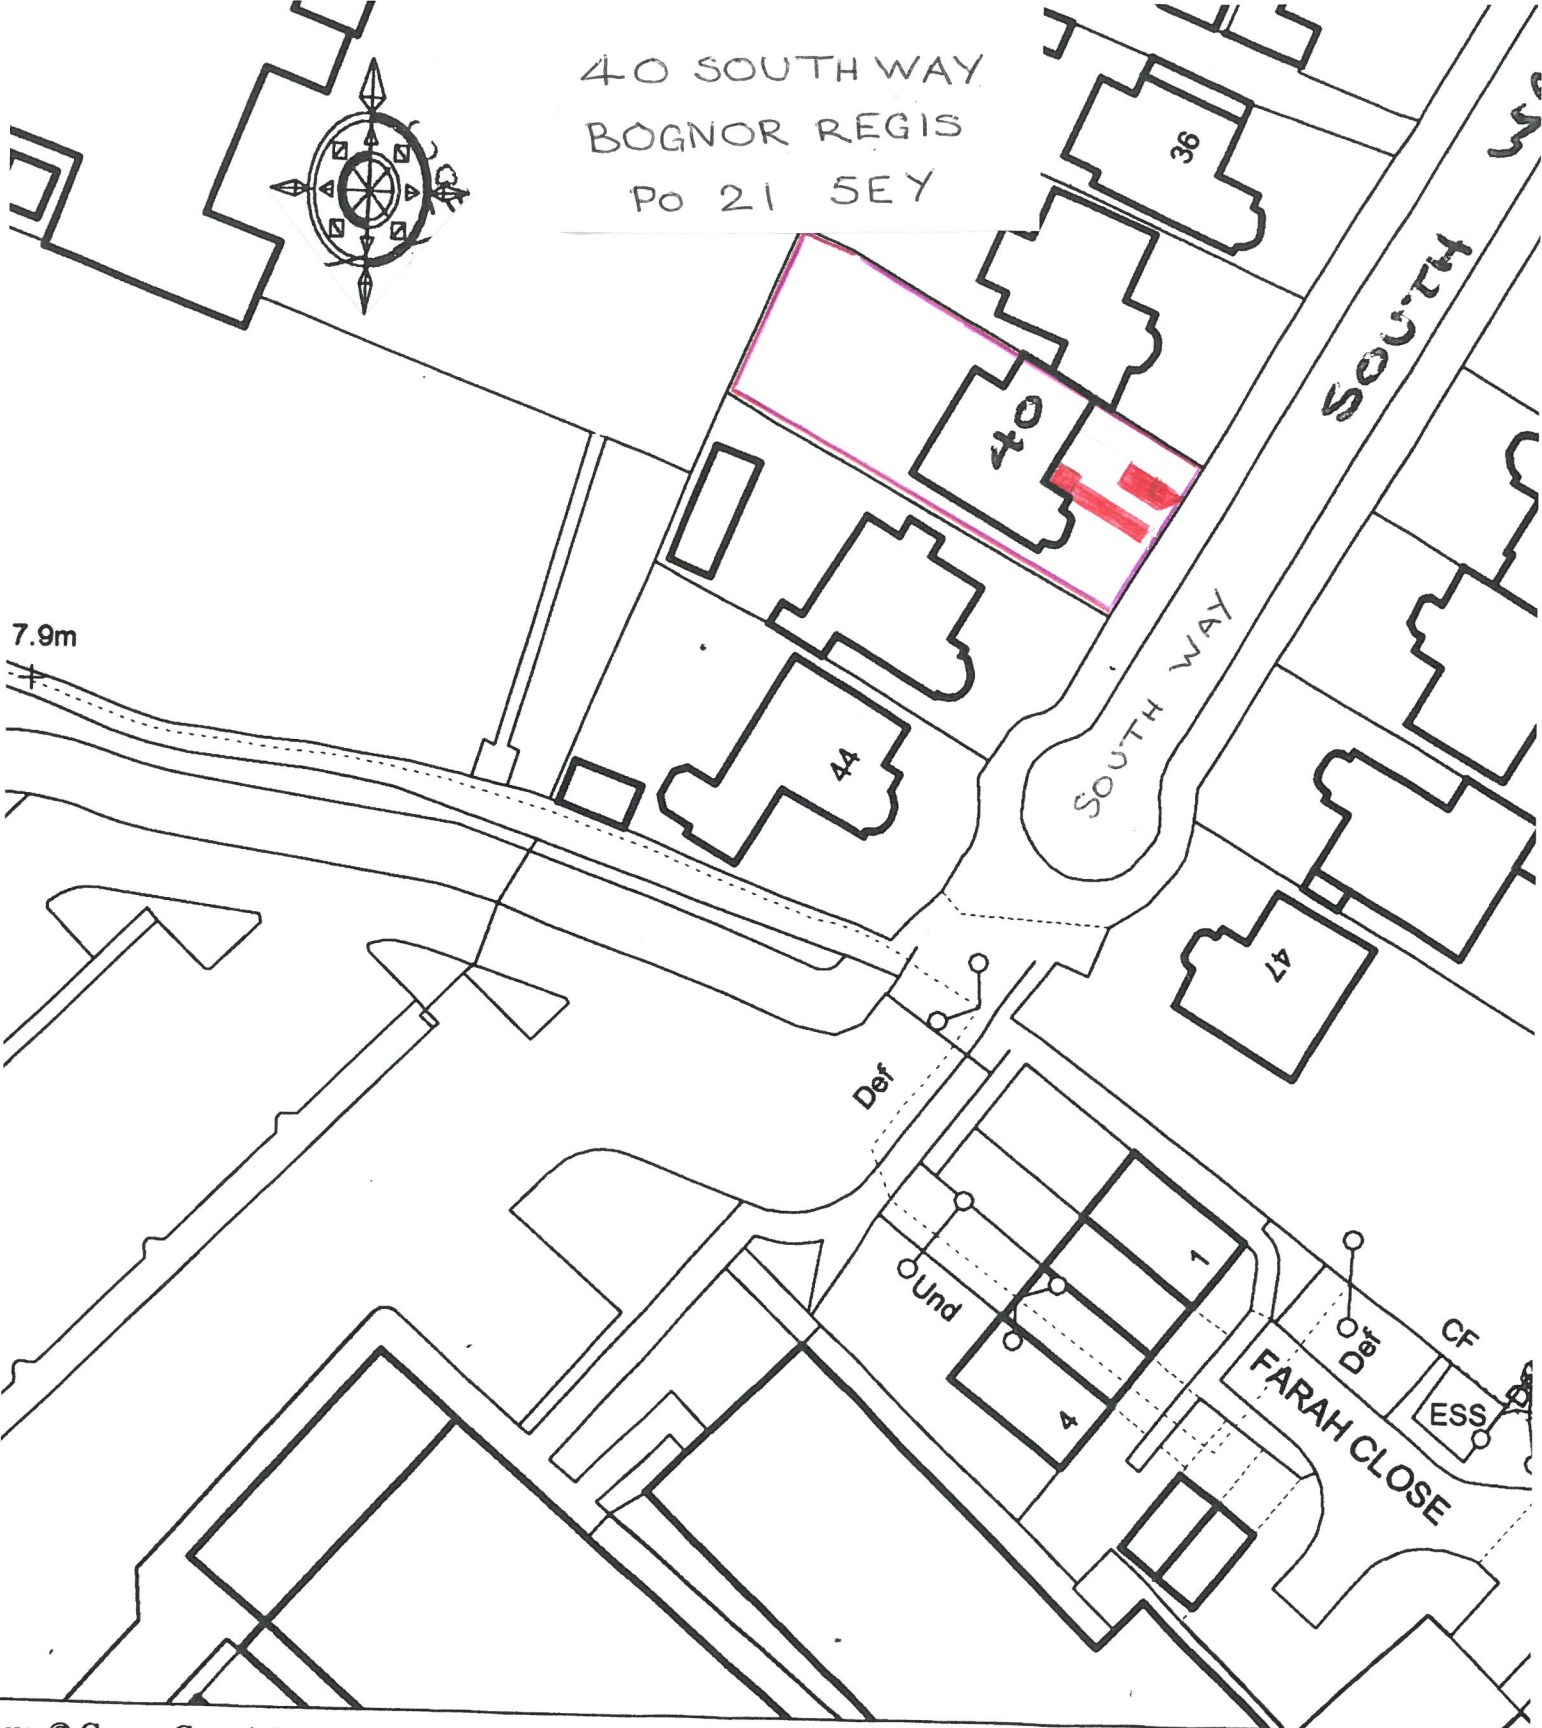

ey © Crown Copyright 2018. All rights reserved. Licence number 100022432. Plotted Scale - 1:1250

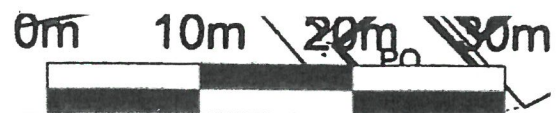

BLOCK PLAN
SCALE 1-500
PAPER SIZE A-4

40 South Way
Bognor Regis
P21 5EY



Promap

Ordnance Survey © Crown Copyright 2018. All rights reserved. Licence number 100022432. Printed Scale - 1:1250

Location Plan
Scale 1:1250
Paper Size A.4

40 South Way
Bognor Regis
P21 5EY



Promap

Ordnance Survey © Crown Copyright 2018. All rights reserved. Licence number 10002432. Printed Scale - 1:1250

SITE PLAN

SCALE 1:1250

PAPER SIZE A4