


This drawing is the copyright of MHD Architects. It is for planning application purposes only & may not be reproduced in whole or in part without permission. Drawings lodged for planning approval may be reproduced by the Planning Authority in accordance with the Copyright (Material Open to Public Inspection) (Marking of Copies of Plans and Drawings) Order 1990 and must carry the relevant copyright restriction notice.

Notes:

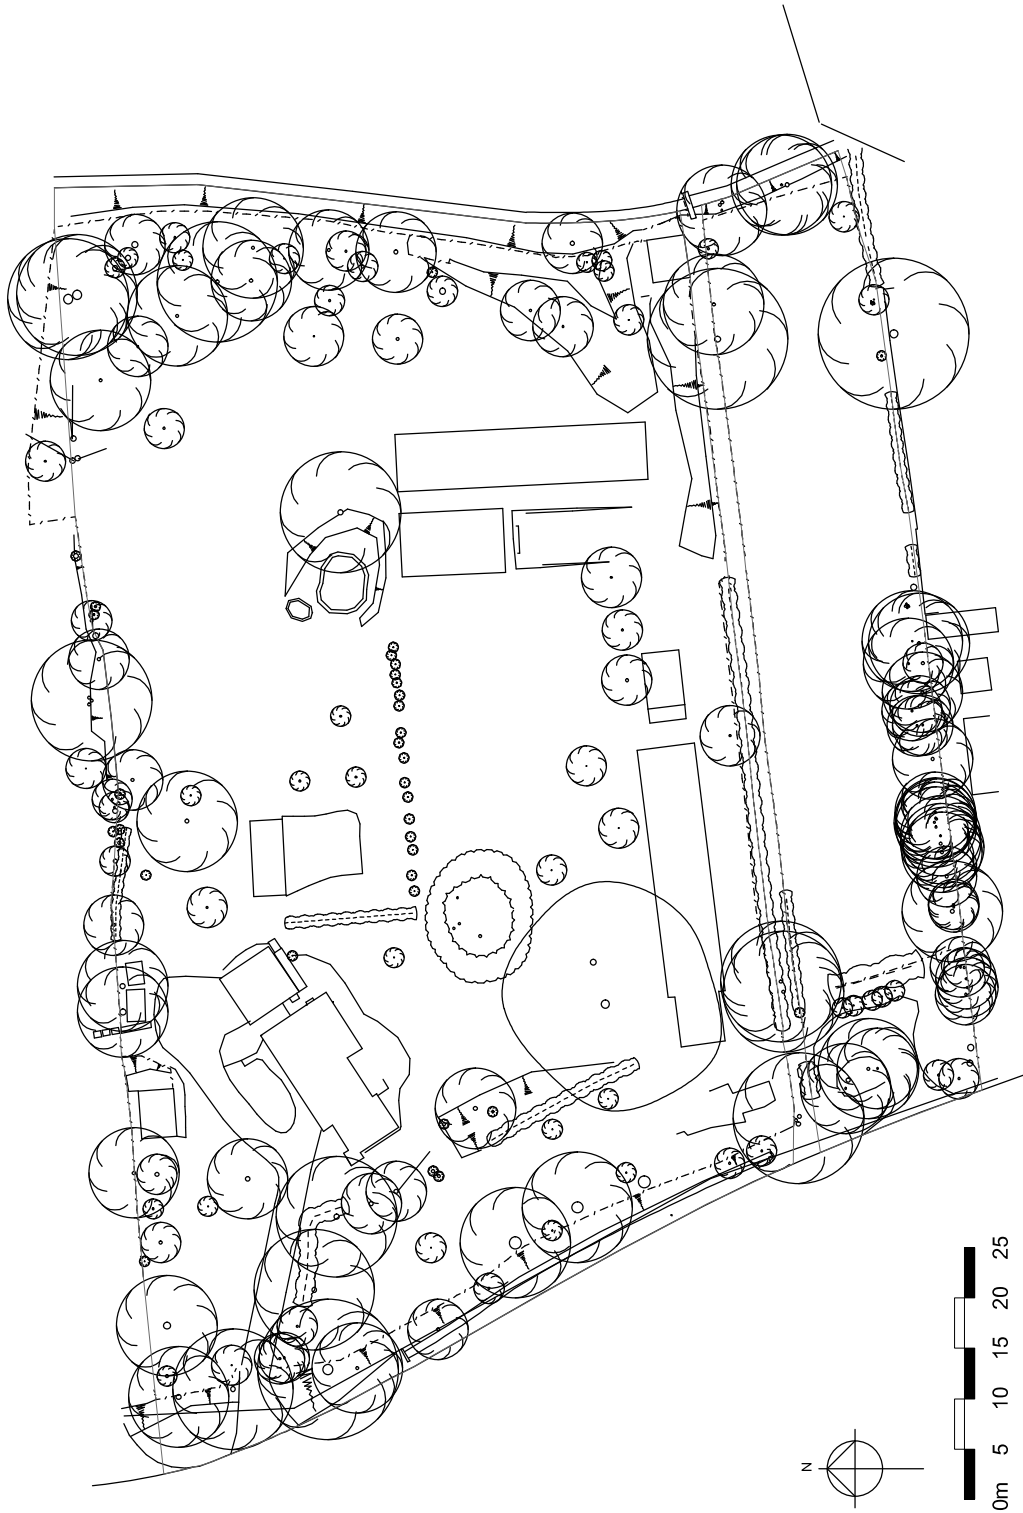

A : Planning boundary amended, 14/9/2017

Drawn : ot
Scale : 1:500 @ A3
Date : April 2017
Dwg No. 334/P/02
A

Drawing Title :
EXISTING SITE LAYOUT / BLOCK PLAN

Job Title :
SITE AT 'THE COTTAGE'
SHRIPNEY ROAD, BOGNOR,
WEST SUSSEX, PO22 9PA

MHD Architects
Downholm studio
Tel: 01273 814851
Lewes Road, Ringmer, East Sussex, BN8 5QB.
Fax: 01273 814884 Email: mhdarchitects@aol.com