

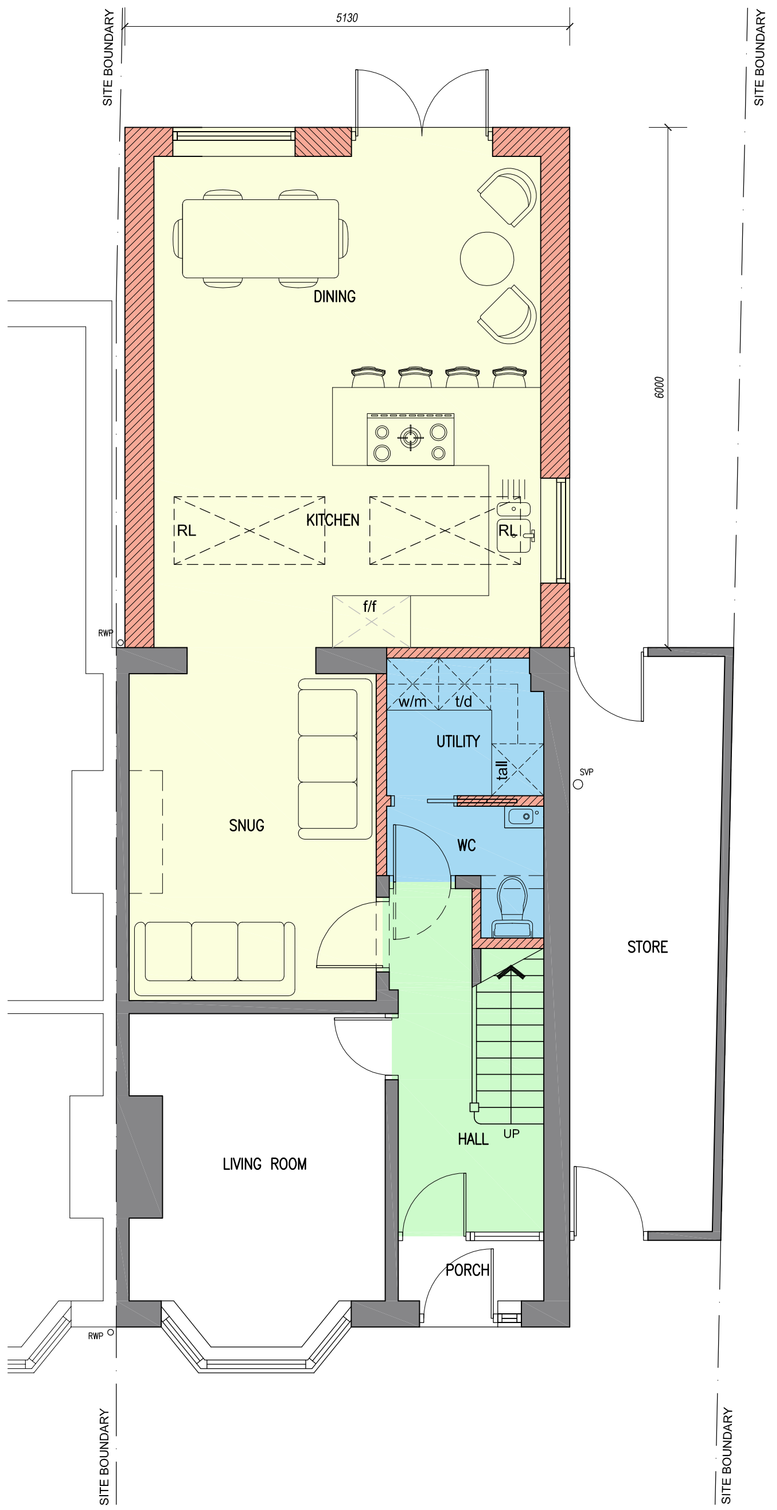


Ground Floor Plan


PROPOSED FLOOR PLANS *Scale 1:50*

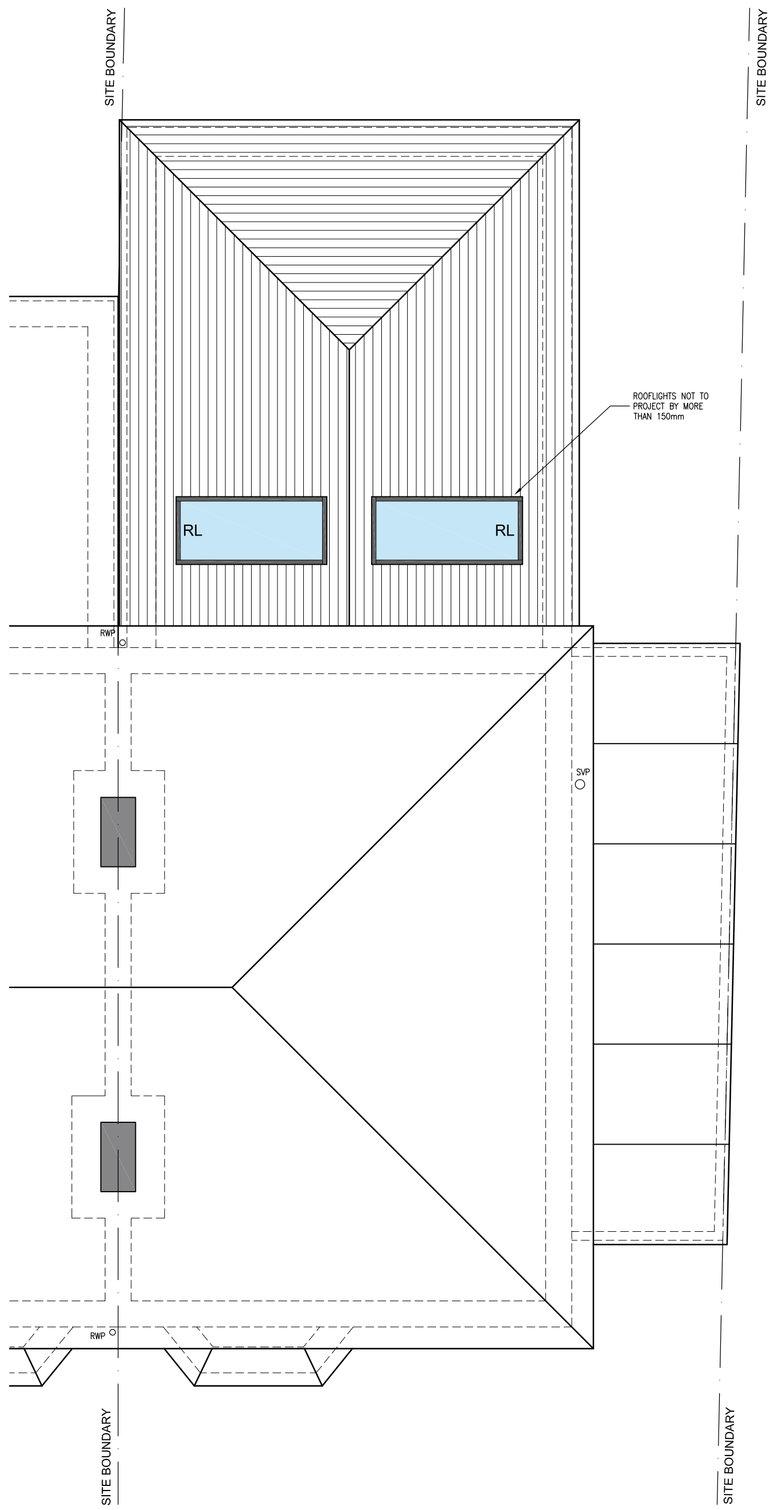

Roof Plan

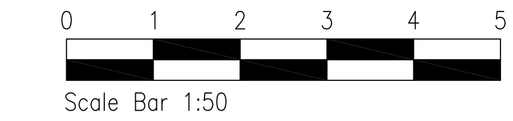


Copyright reserved.
This drawing may only be used for the client and location specified in the title block. It may not be copied or disclosed to any other third party.
1. The works shown have been drawn for submission to the local planning authority and are not to be used for construction.
2. No works shall commence until planning approval has been given by the local authority.
3. No works to commence without either full plans building control approval or a building notice served with the local authority.
4. The dimensions indicated are approximate and subject to site checks by the contractor prior to commencement.
5. I accept no responsibility for any unknown factors which either preclude the works from construction or add additional costs, ie location of public sewers and underground services, abnormal foundation designs, due to trees, ground conditions or any underground structure or obstruction.

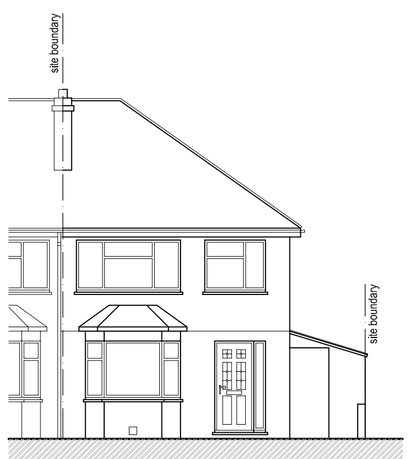


FRONT ELEVATION (EAST)


PROPOSED ELEVATIONS *Scale 1:100*

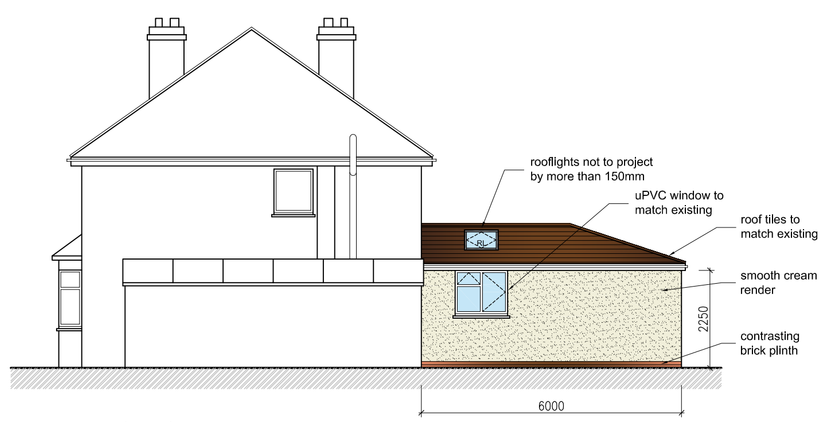


SIDE ELEVATION (NORTH)

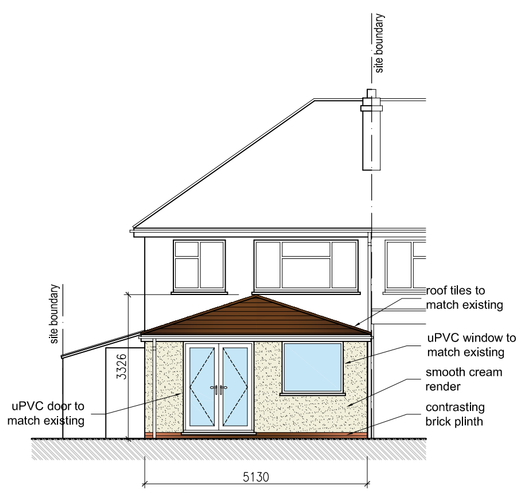

REAR ELEVATION (WEST)

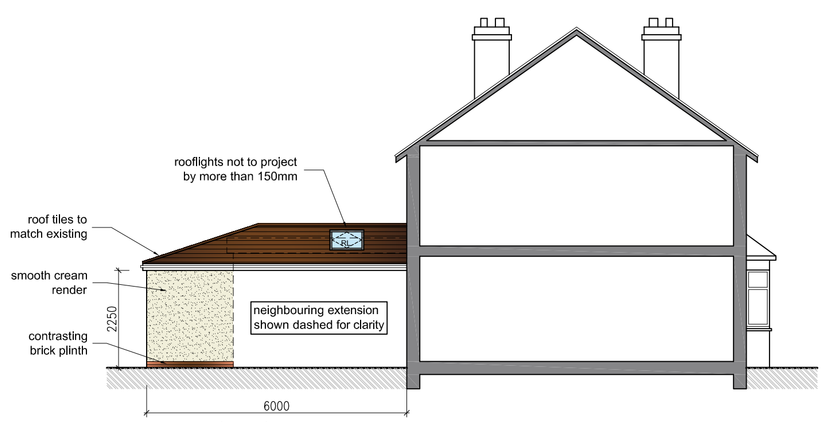

SIDE ELEVATION (SOUTH)

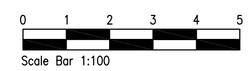

-	INITIAL APPLICATION	17-06-23
REV	DESCRIPTION	DATE

CLIENT
MR & MRS WESTBROOK

PROJECT
SINGLE STOREY REAR EXTENSION & INTERNAL ALTERATIONS AT 17 BUCKSHAM AVENUE, BOGNOR REGIS, WEST SUSSEX, PO21 5DT

DRAWING
PROPOSED PLANS & ELEVATIONS

STATUS
APPLICATION

SCALE	DATE	DRG No	REVISION
1:100 1:50	JUNE 2023	3378/03	-

ARUN DISTRICT COUNCIL RECEIVED