

Playdale Playgrounds Ltd
Haverthwaite - Ulverston - Cumbria

Phone: 015395 31561 - Fax: 015395 31539 - Email: enquiries@playdale.co.uk

www.playdale.co.uk

Neil Methven
Berkeley Homes (Southern) Limited
Summers Place
Stane Street
Billingshurst
West Sussex
RH14 9GN
neil.methven@berkeleygroup.co.uk

BE/6/12/DOC

QUOTE

Date	Quote No.
10/01/12	AAAQ25708-02

Playdale

Scheme No. 21783rev3/WSU/JW/AES



BS EN 1176



Quotation for Berkeley Homes (Southern) Limited - North Berstead

Product Code	Qty	Description	Unit Price	Total
WT/SHI1	1	1. Jukebox - Shimmy (Red and Green)		
AF	1	2. Adventure Frame		
CSPN	1	3. Spinner		
WW/S1	1	4. Wigwam		



Product Code	Qty	Description	Unit Price	Total
TLE/2	1	5. The Ledge (2 face)		
EL	2	6. Ellerside Bench		
IT(GF)	1	7. Timber Litter Bin		
SA	2	8. Safety Barrier		
PT(1.2G)	1	9. Entrance Sign (Polycarbonate/Green)1.2m x 0.9m inc. Timber Posts		
BFA	1	66lin mtrs Close Board Fencing (1m high)		
SC (1.2m)	2	1.2m Self Closing Metal Gate		
	1	3m Maintenance Access Section for Board Fencing		



Product Code	Qty	Description	Unit Price	Total
	1	31.3 Sq Mtrs Black EPDM Wetpour at 60mm depth installed.		
	1	85.4 Sq Mtrs Black EPDM Wetpour at 40mm depth installed.		
	1	Subbase: Excavate in preparation for the wetpour over a total area of 116.7 sq mtrs. Excavated material to be removed to an approved waste management site. Install timber edging and lay MOT type one stone to a compacted depth of 100mm.		
	1	Container		
DEL011	1	Welfare facilities		
	1	Delivery and Installation		
DIS	1	Less Discount		
		Total		

N.B Subject to Site Survey

All the above prices are subject to VAT

Prices valid for a period of one month. Please refer to our standard Terms and Conditions

All images shown are standard units and colours.

Prices quoted are assuming site will be the same as when surveyed by Playdale, if different at the time of installation extra costs may be incurred

Optional Extras


RECOMMENDED ADDITIONAL OPTION

Annual inspection in accordance with the safety standard for children's outdoor play equipment BSEN1176, supported with full written report. £195

Please note: if not priced, the above spoil will be left on site and will be incorporated wherever possible within the design of your play area

We are pleased to be able to offer Finance Packages to suit all budgets over various repayment times.

Please refer overleaf to costings that may affect the overall total of your quotation.

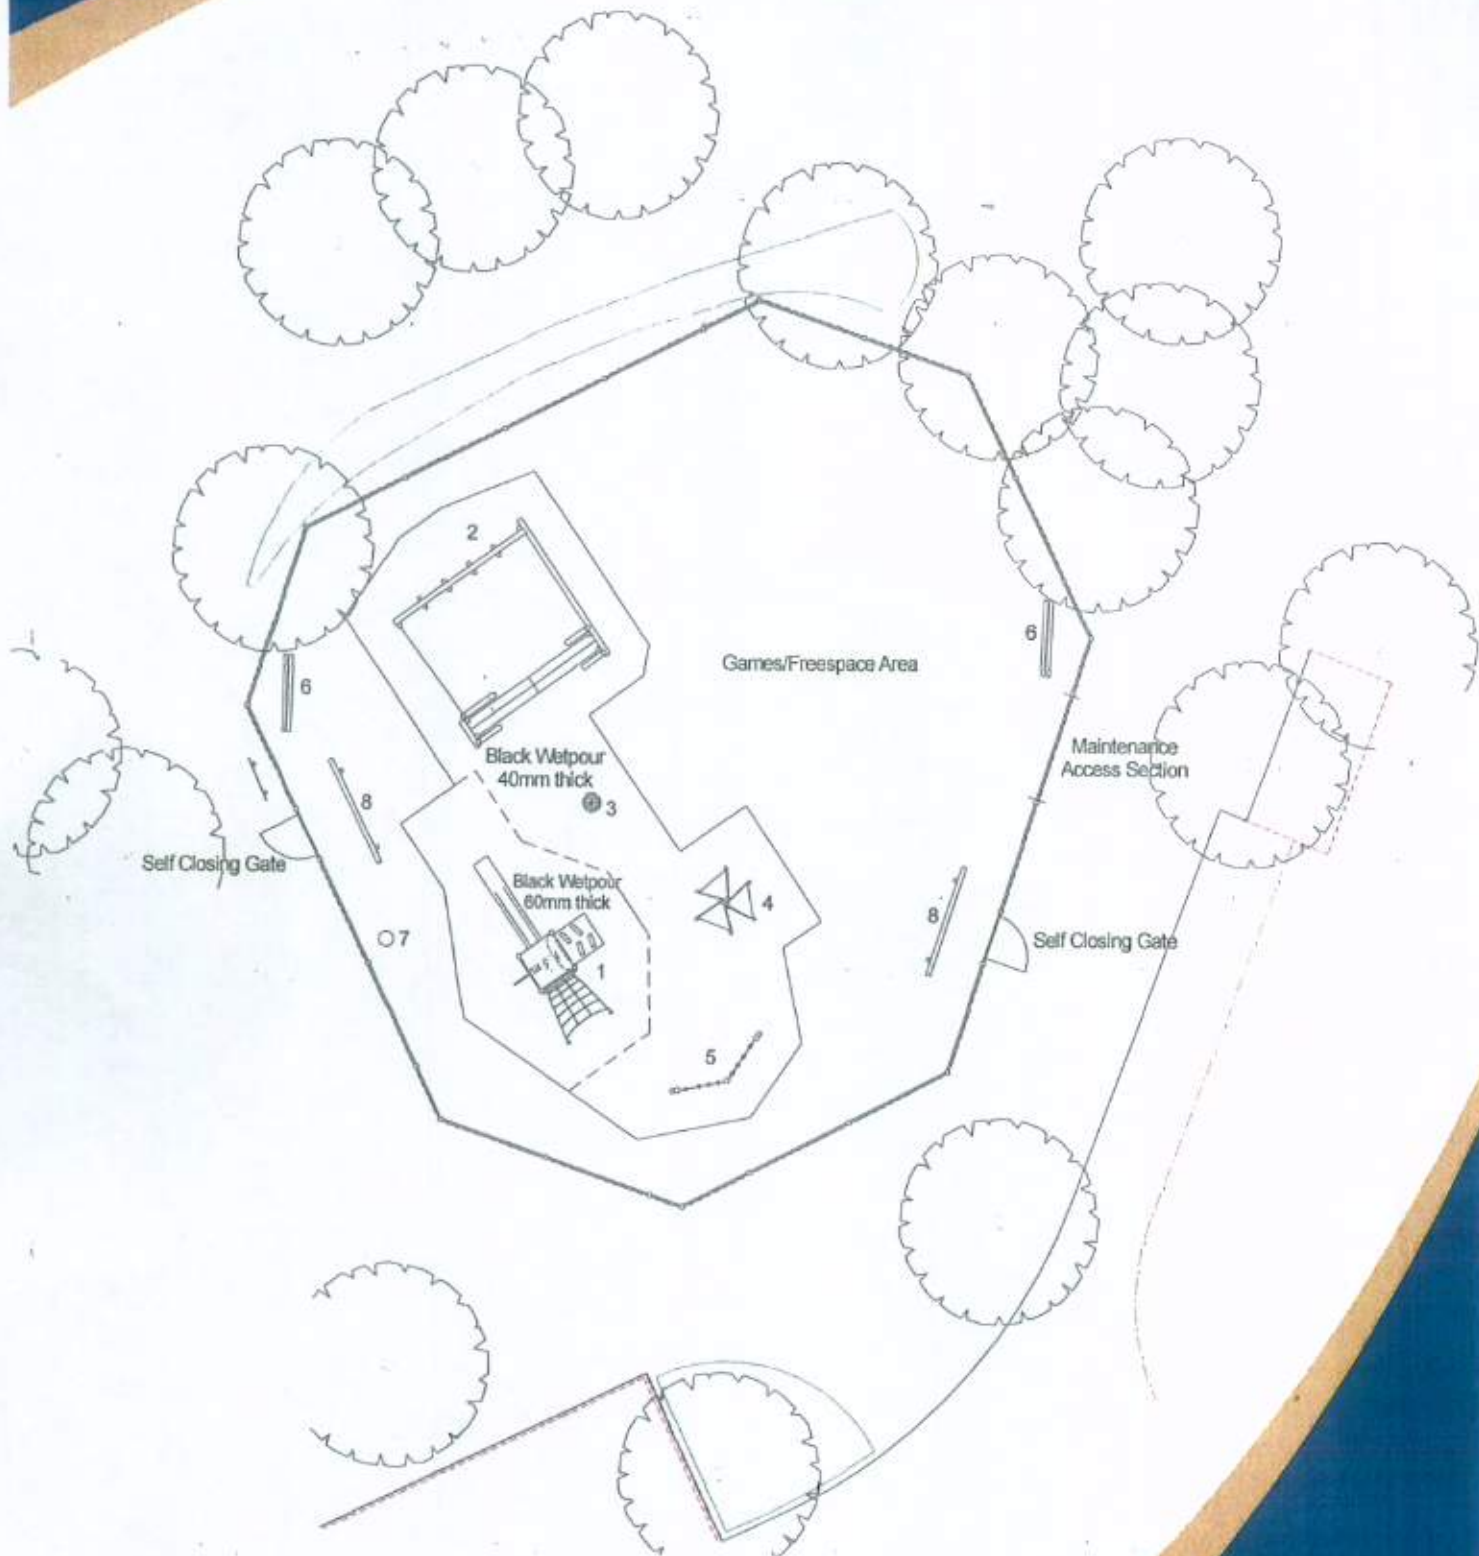

Proposed Play Area For N.B. SUBJECT TO SITE SURVEY
Berkeley Homes (Southern) Limited
- North Berstead

Scheme No: 21783rev3/WSU Date: 09/01/12
 Drawn by: AES Scale: 1:200 @ A4

All plans are to scale unless otherwise stated. Artists impressions are provided as a visual only and may not accurately represent the layout of the finished site. Playdale reserve the right to make modification in design and specification.

Playdale
 Playgrounds

Tel: +44 (0)15395 39770

E-mail: sales@playdale.co.uk

www.playdale.co.uk

