



Boundary.

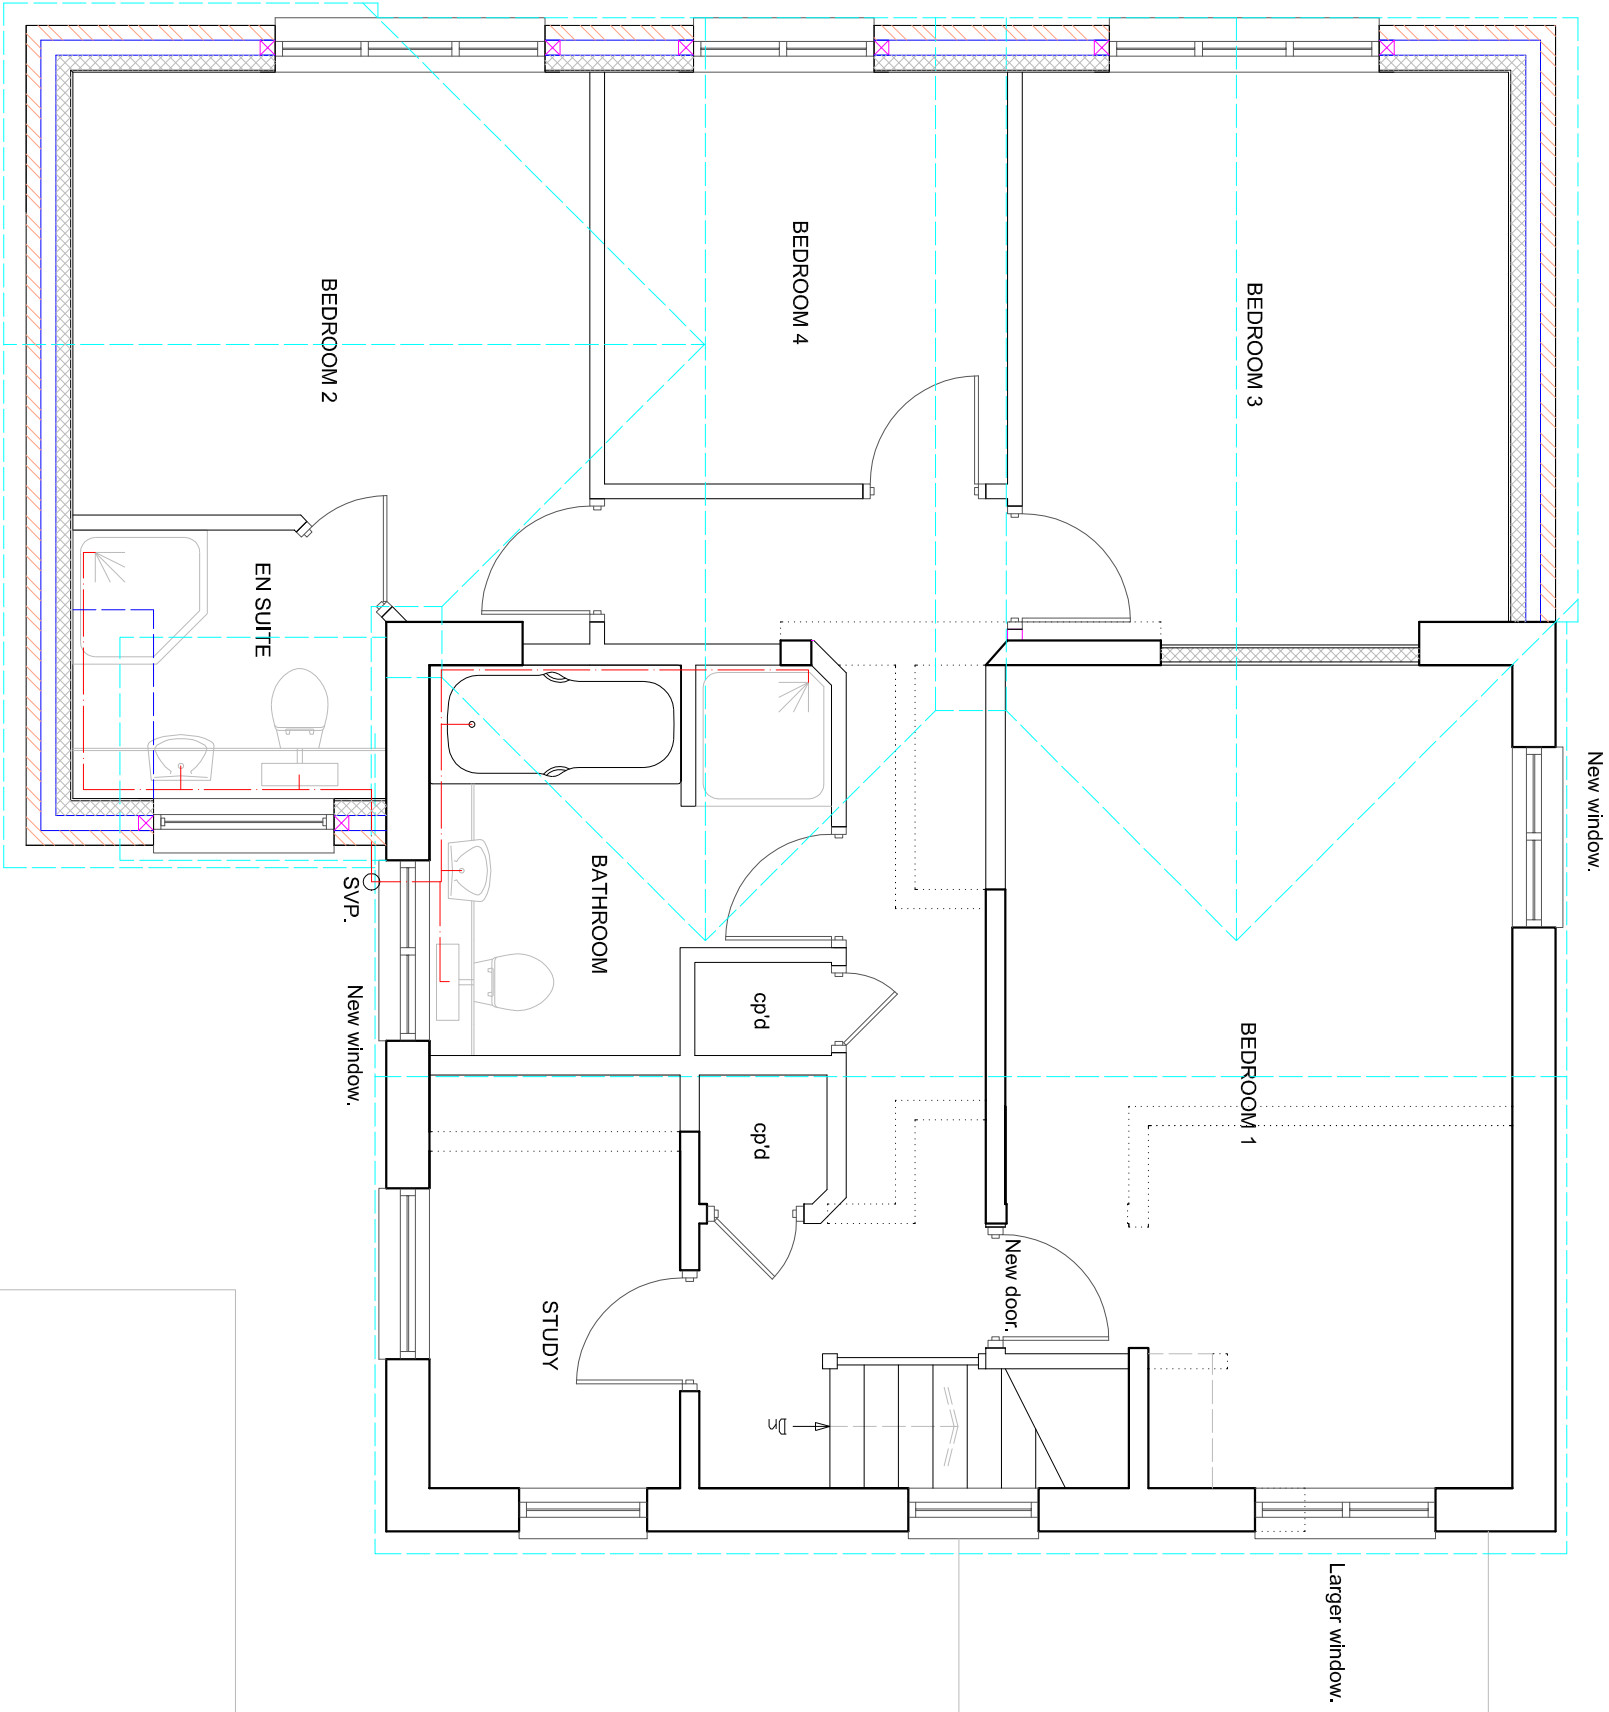

Boundary.

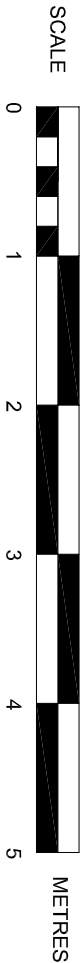

PROPOSED FIRST FLOOR PLAN

SUSSEX BUILDING CONSULTANCY LIMITED

72 SUNNINGDALE GARDENS,
BOGNOR REGIS, WEST SUSSEX.

SCALE - 1/50 REV - A DATE - 15/12/2018

