



Boundary.

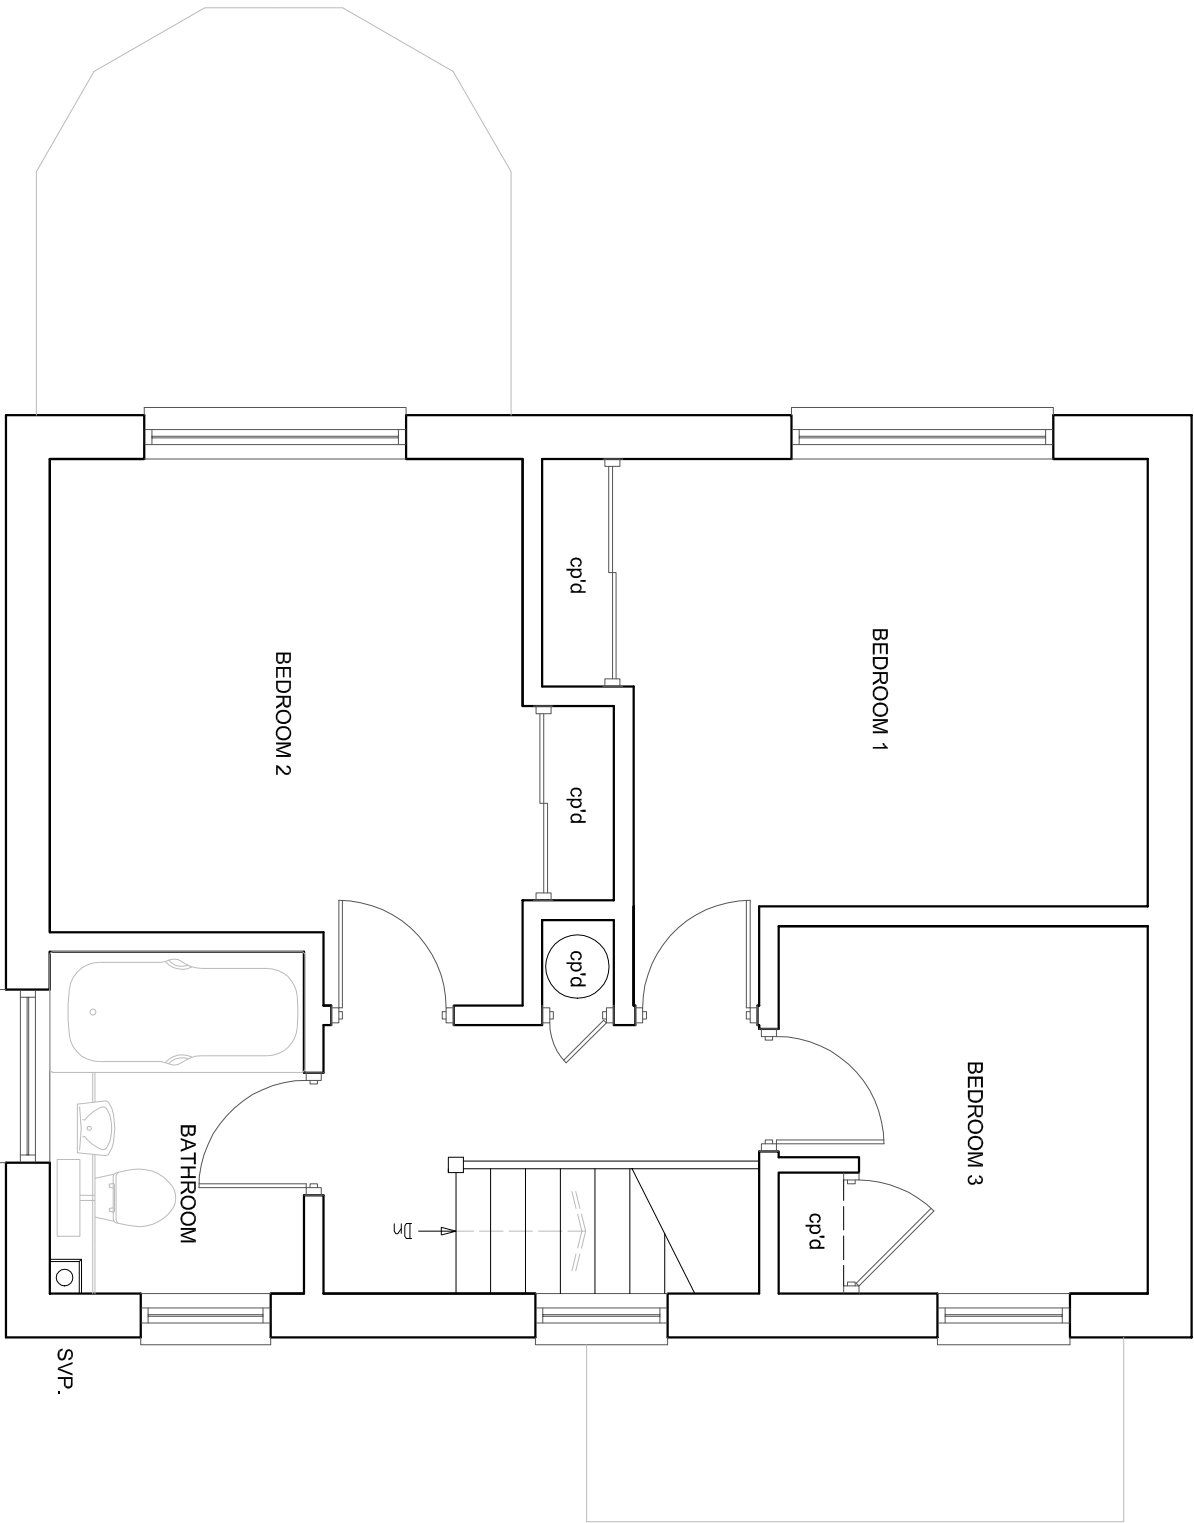

Boundary.

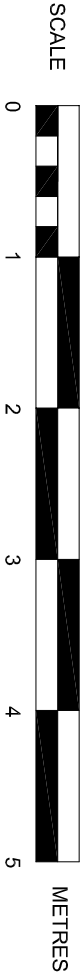

EXISTING FIRST FLOOR PLAN

SUSSEX BUILDING CONSULTANCY LIMITED

72 SUNNINGDALE GARDENS,  
BOGNOR REGIS, WEST SUSSEX.  
SCALE - 1/50 REV - DATE - 01/11/2018

partner

LABC

3 NORTHCOTE ROAD  
BOGNOR REGIS  
PO21 5LZ  
TEL/FAX - (01243) 861379