




Boundary.

Boundary.

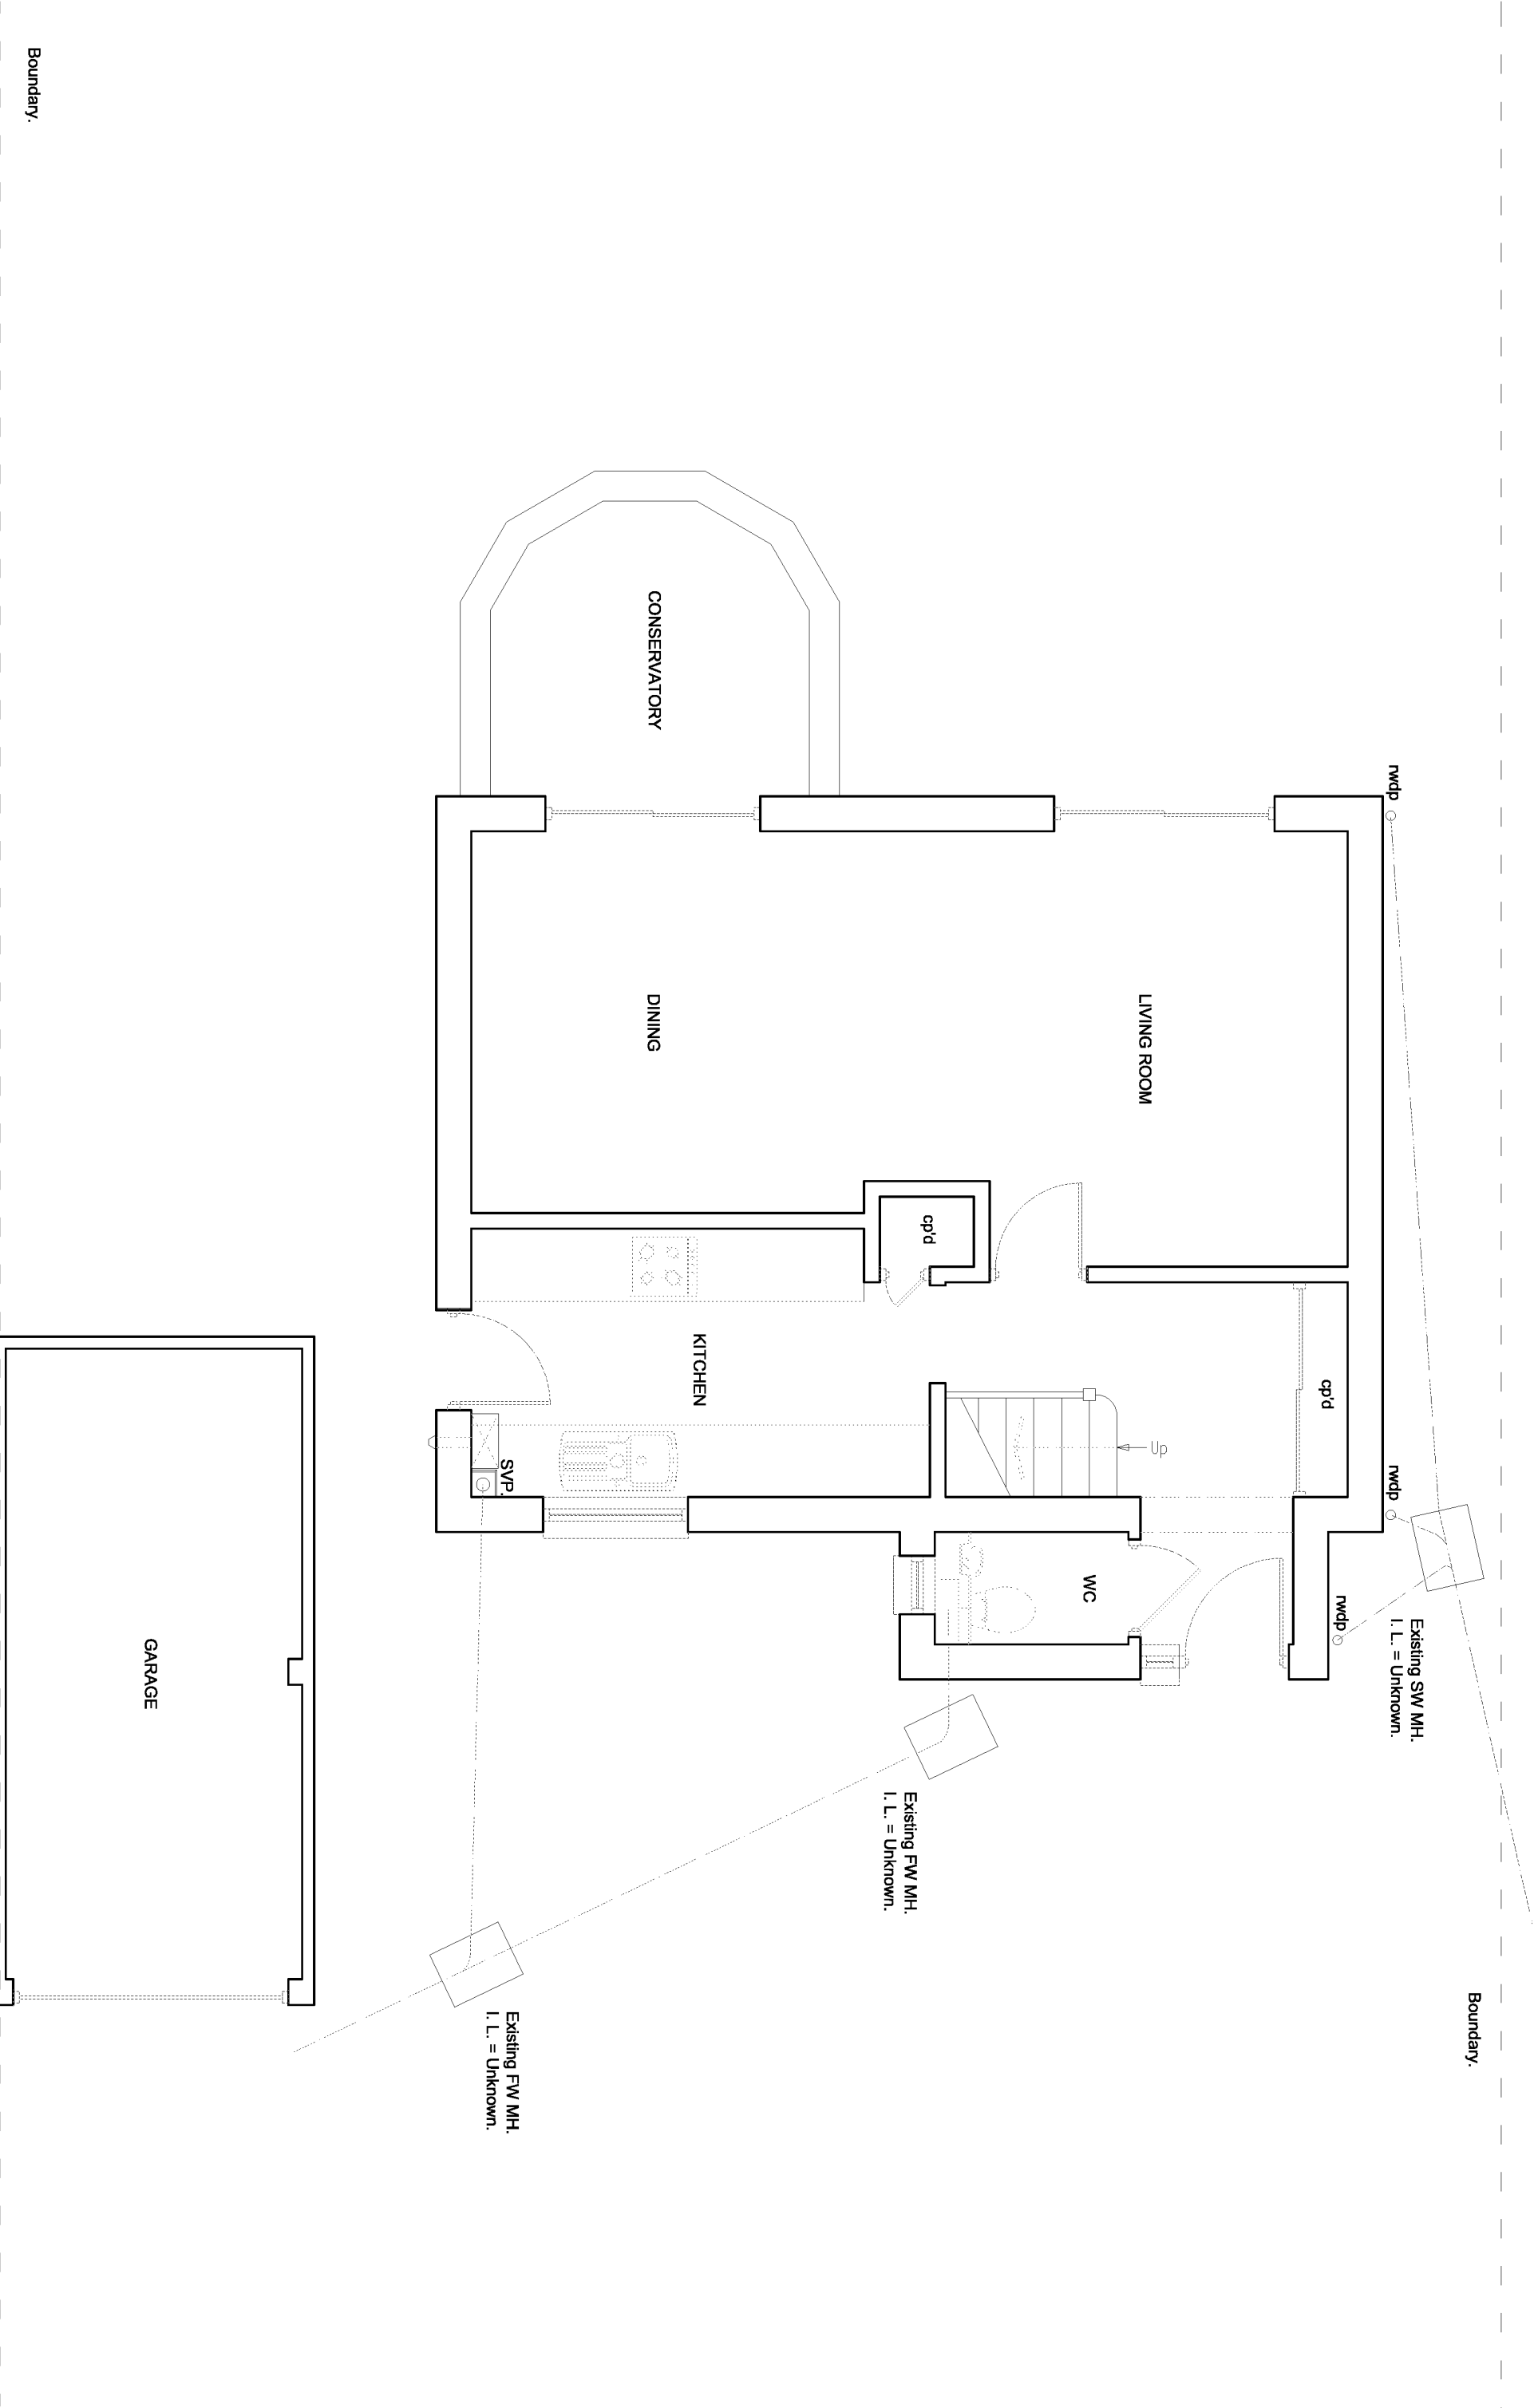

EXISTING GROUND FLOOR PLAN

SUSSEX BUILDING CONSULTANCY LIMITED	
72 SUNNINGDALE GARDENS, BOGNOR REGIS, WEST SUSSEX.	
SCALE - 1/50 REV - DATE - 01/11/2018	
	LABC 3 NORTHCOTE ROAD BOGNOR REGIS PO21 5LZ TEL/FAX - (01243) 861379