


Boundary.

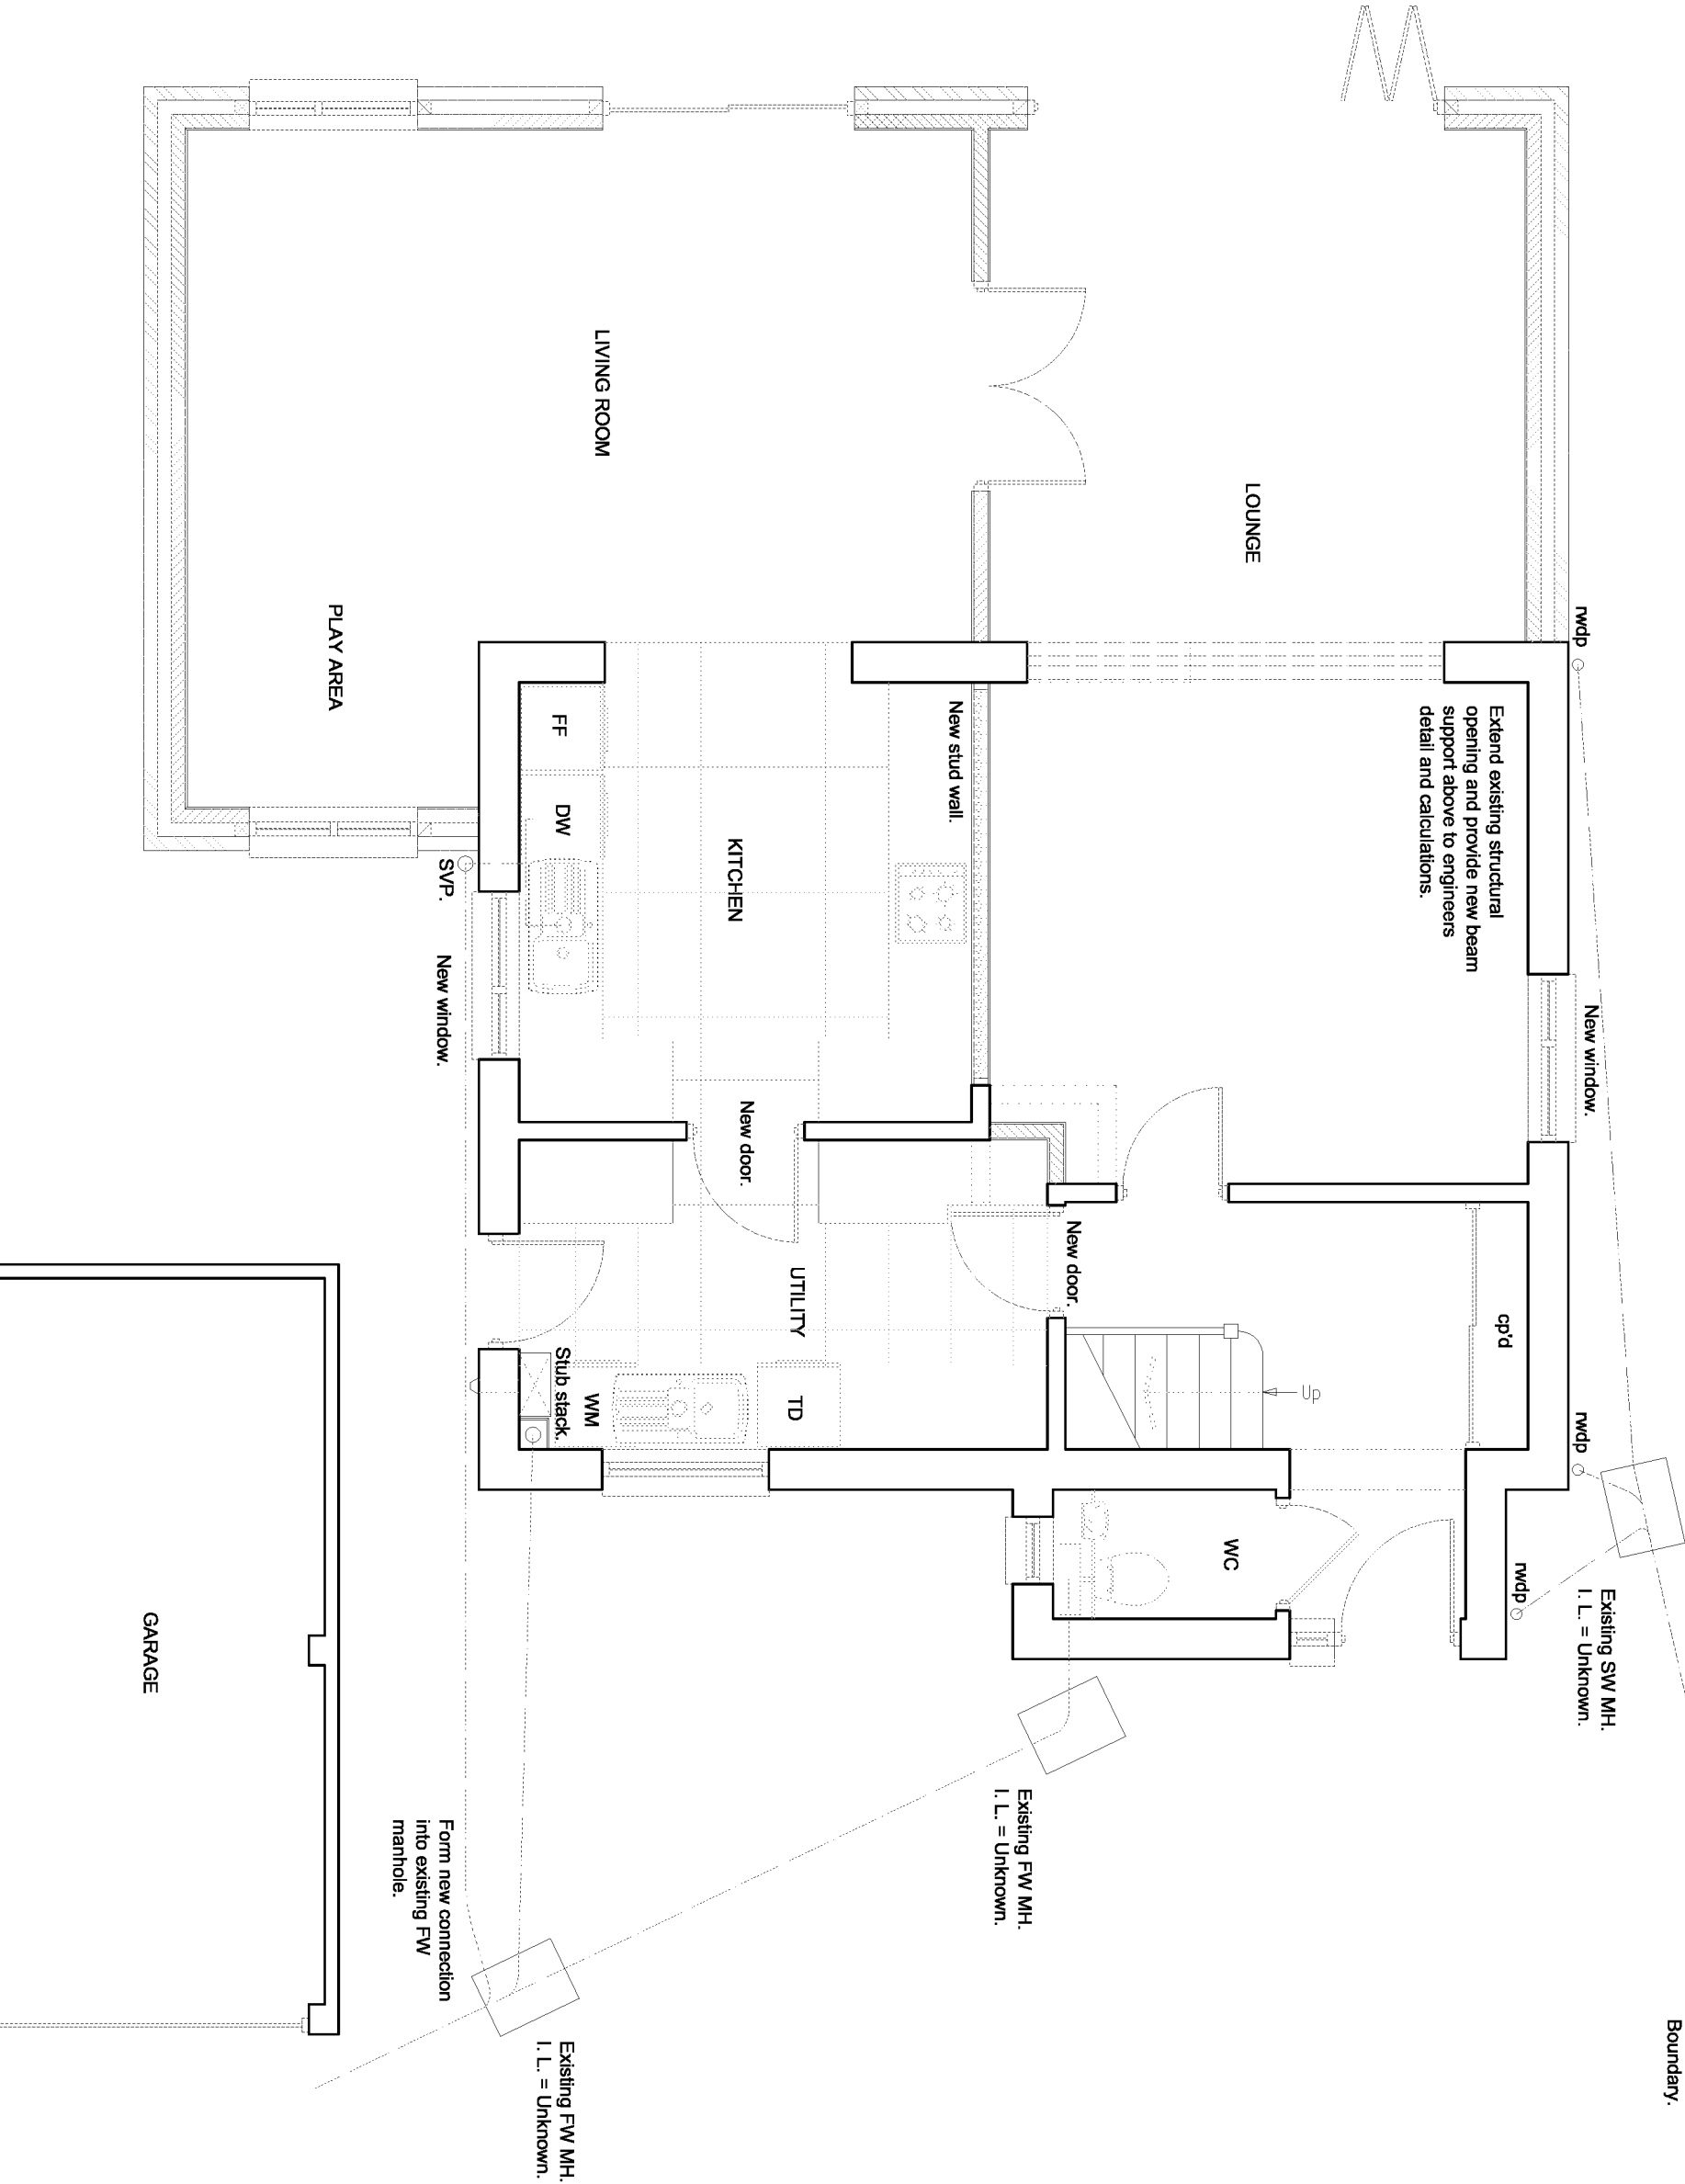

PROPOSED GROUND FLOOR PLAN

SUSSEX BUILDING CONSULTANCY LIMITED

72 SUNNINGDALE GARDENS,
BOGNOR REGIS, WEST SUSSEX.

SCALE - 1/50 REV - A DATE - 07/12/2018



LABC

3 NORTHCOTE ROAD
BOGNOR REGIS
PO21 5LZ
TEL/FAX - (01243) 861379