



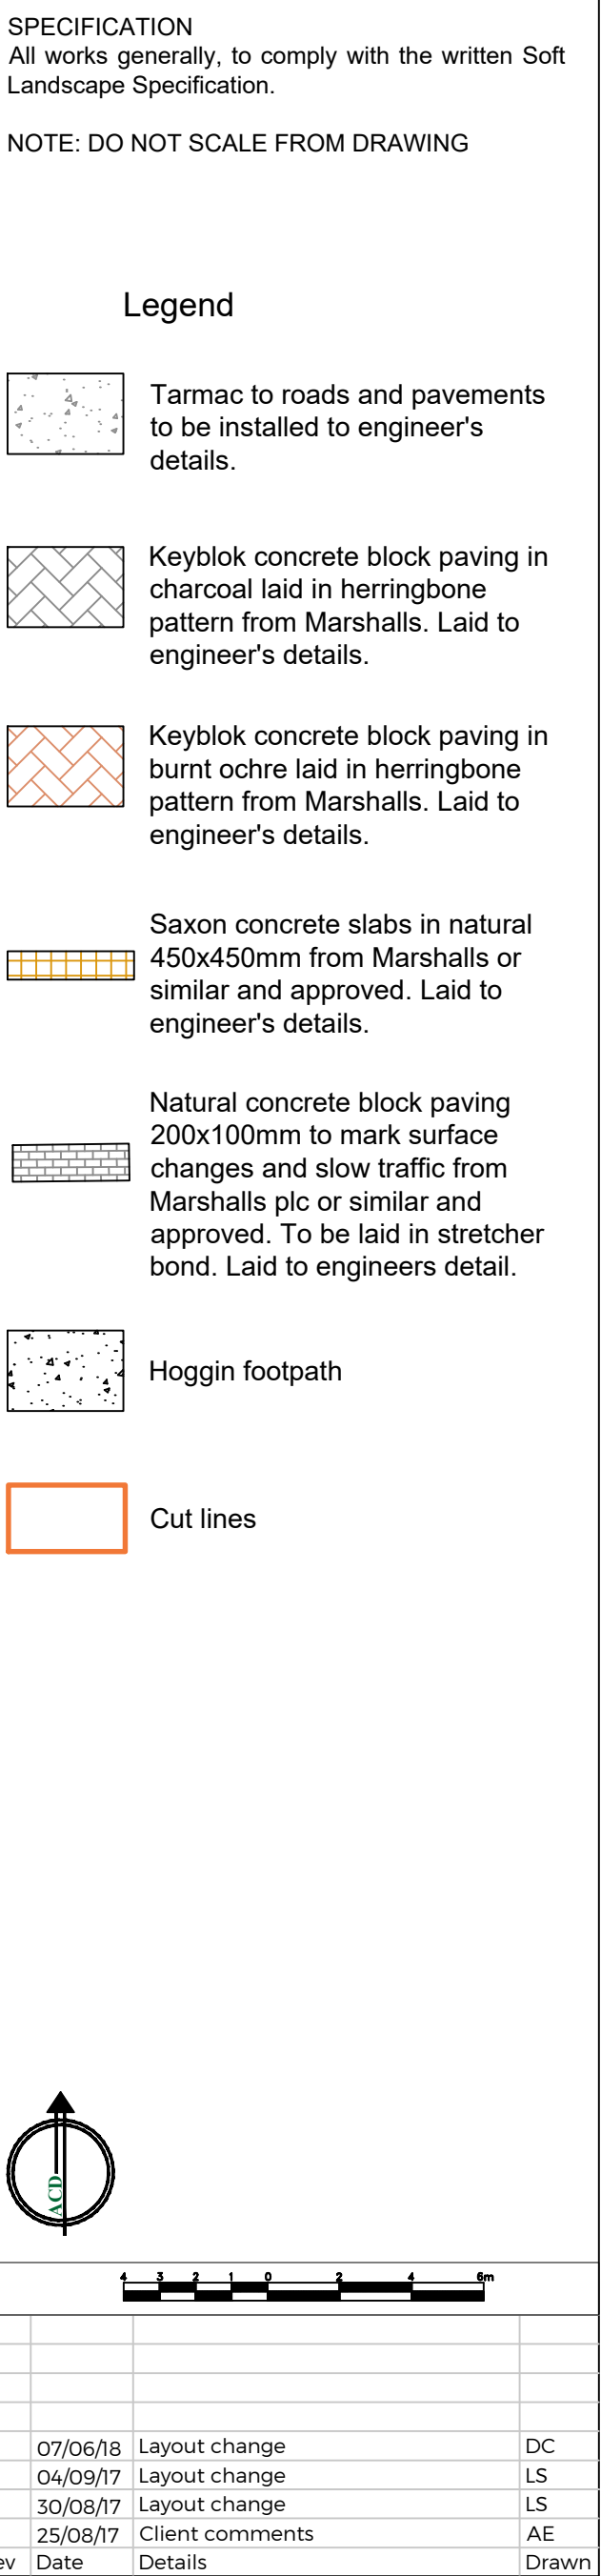

 Affordable housing  
AR: Affordable Rent  
SO: Shared Ownership

Wheelchair parking bay ar

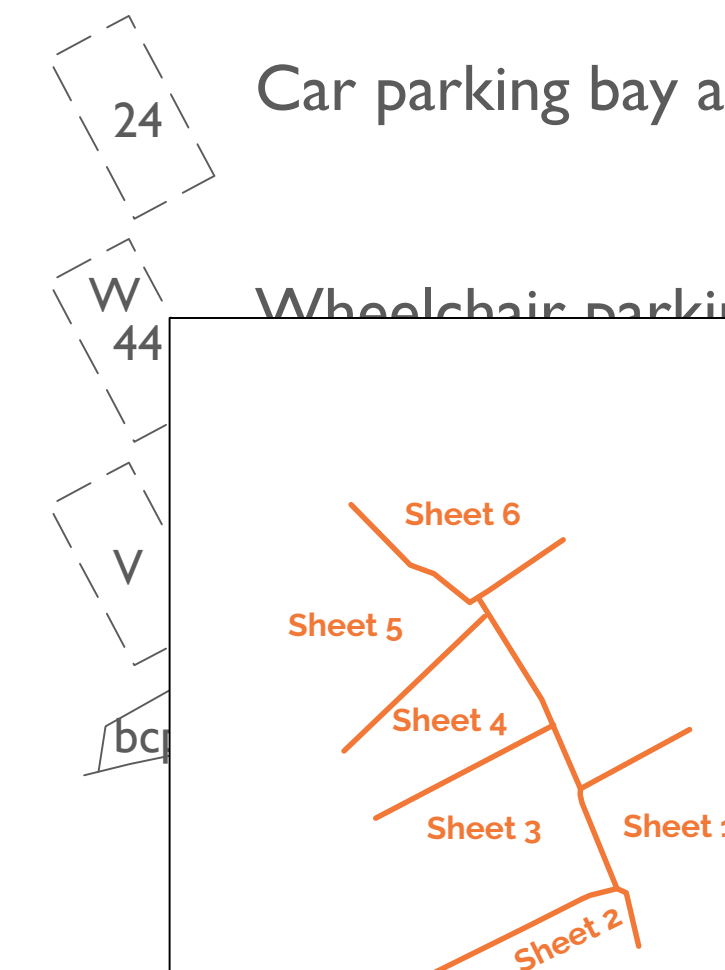

HEAD OFFICE  
Rodbourne Rail Business Centre, Grange Lane,  
Malmesbury, SN16 0ES  
Tel: 01666 825646

Courtyard House, Mill Lane, Godalming, GU7 1EY  
Tel: 01483 425714

Suite 6, Crescent House, Yonge Close, Eastleigh, SO50 9SX  
Tel: 02382 026300

9 Brownlow Road, Cambridge, CB4 3NG  
Tel: 07825 868654

email: mail@acdenv.co.uk  
www.acdenvironmental.co.uk



scheme: Land West of New Barn  
Lane, North Bersted  
client: Linden Homes  
drawing: Landscape Proposals  
date: July 2017  
scale: 1:200@A1  
drawing no: LIN21257 12D Sheet 2  
drawn: LS checked: AE

Copyright of ACD Environmental Ltd. All rights described in Chapter IV of the Copyright, Designs and Patents Act 1988 have been generally asserted: 2011. Copyright of this plan remains with ACD until all fees have been paid in full.