




from
**Southern
Water**

Planning and Development Services
Arun District Council
Arun Civic Centre
Maltravers Road
Littlehampton
West Sussex
BN17 5LF

Your ref
BE/70/20/DOC

Our ref
PLAN-034266

Date
31/07/2020

 

Dear Sir/Madam,

Proposal: Application for details reserved by condition imposed under BE/126/19/PL relating to conditions 6-surface water drainage; 7-discharge of flows to watercourses or for the culverting, diversion, infilling or obstruction of any water course on our adjacent to site; 8-maintenance & management of surface water drainage system; 12-foul water & sewage disposal & 14-Construction Management Plan.

Site: BE/70/20/DOC: - Land at Phase 1A, Oldlands Farm, Shripney Road, Bognor Regis, PO22 9NN.

Thank you for your letter dated 24/07/2020.

Southern Water shall have no objections to discharge condition 12 relating to foul drainage. An approval for the connection should be submitted under a section 106 connection application before implementing on site.

The Council's technical staff and the relevant authority for land drainage should be consulted regarding conditions 06, 07 and 08 for surface water drainage.

Southern Water have no comments relating to condition 14.

Southern Water, Southern House, Yeoman Road, Worthing, West Sussex, BN13 3NX
southernwater.co.uk

Southern Water Services Ltd, Registered Office: Southern House, Yeoman Road, Worthing, West Sussex, BN13 3NX Registered in England No. 2366670

For further advice, please contact Southern Water, Southern House, Yeoman Road, Worthing,
West Sussex, BN13 3NX [REDACTED]

Website: southernwater.co.uk or by email at: [REDACTED]

Yours faithfully,


[REDACTED]

Joff Edevane
Growth Planning Lead
Business Channels

Southern Water, Southern House, Yeoman Road, Worthing, West Sussex, BN13 3NX
southernwater.co.uk

Southern Water Services Ltd, Registered Office: Southern House, Yeoman Road, Worthing, West Sussex, BN13 3NX Registered in England No. 2368670

SOUTHERN WATER

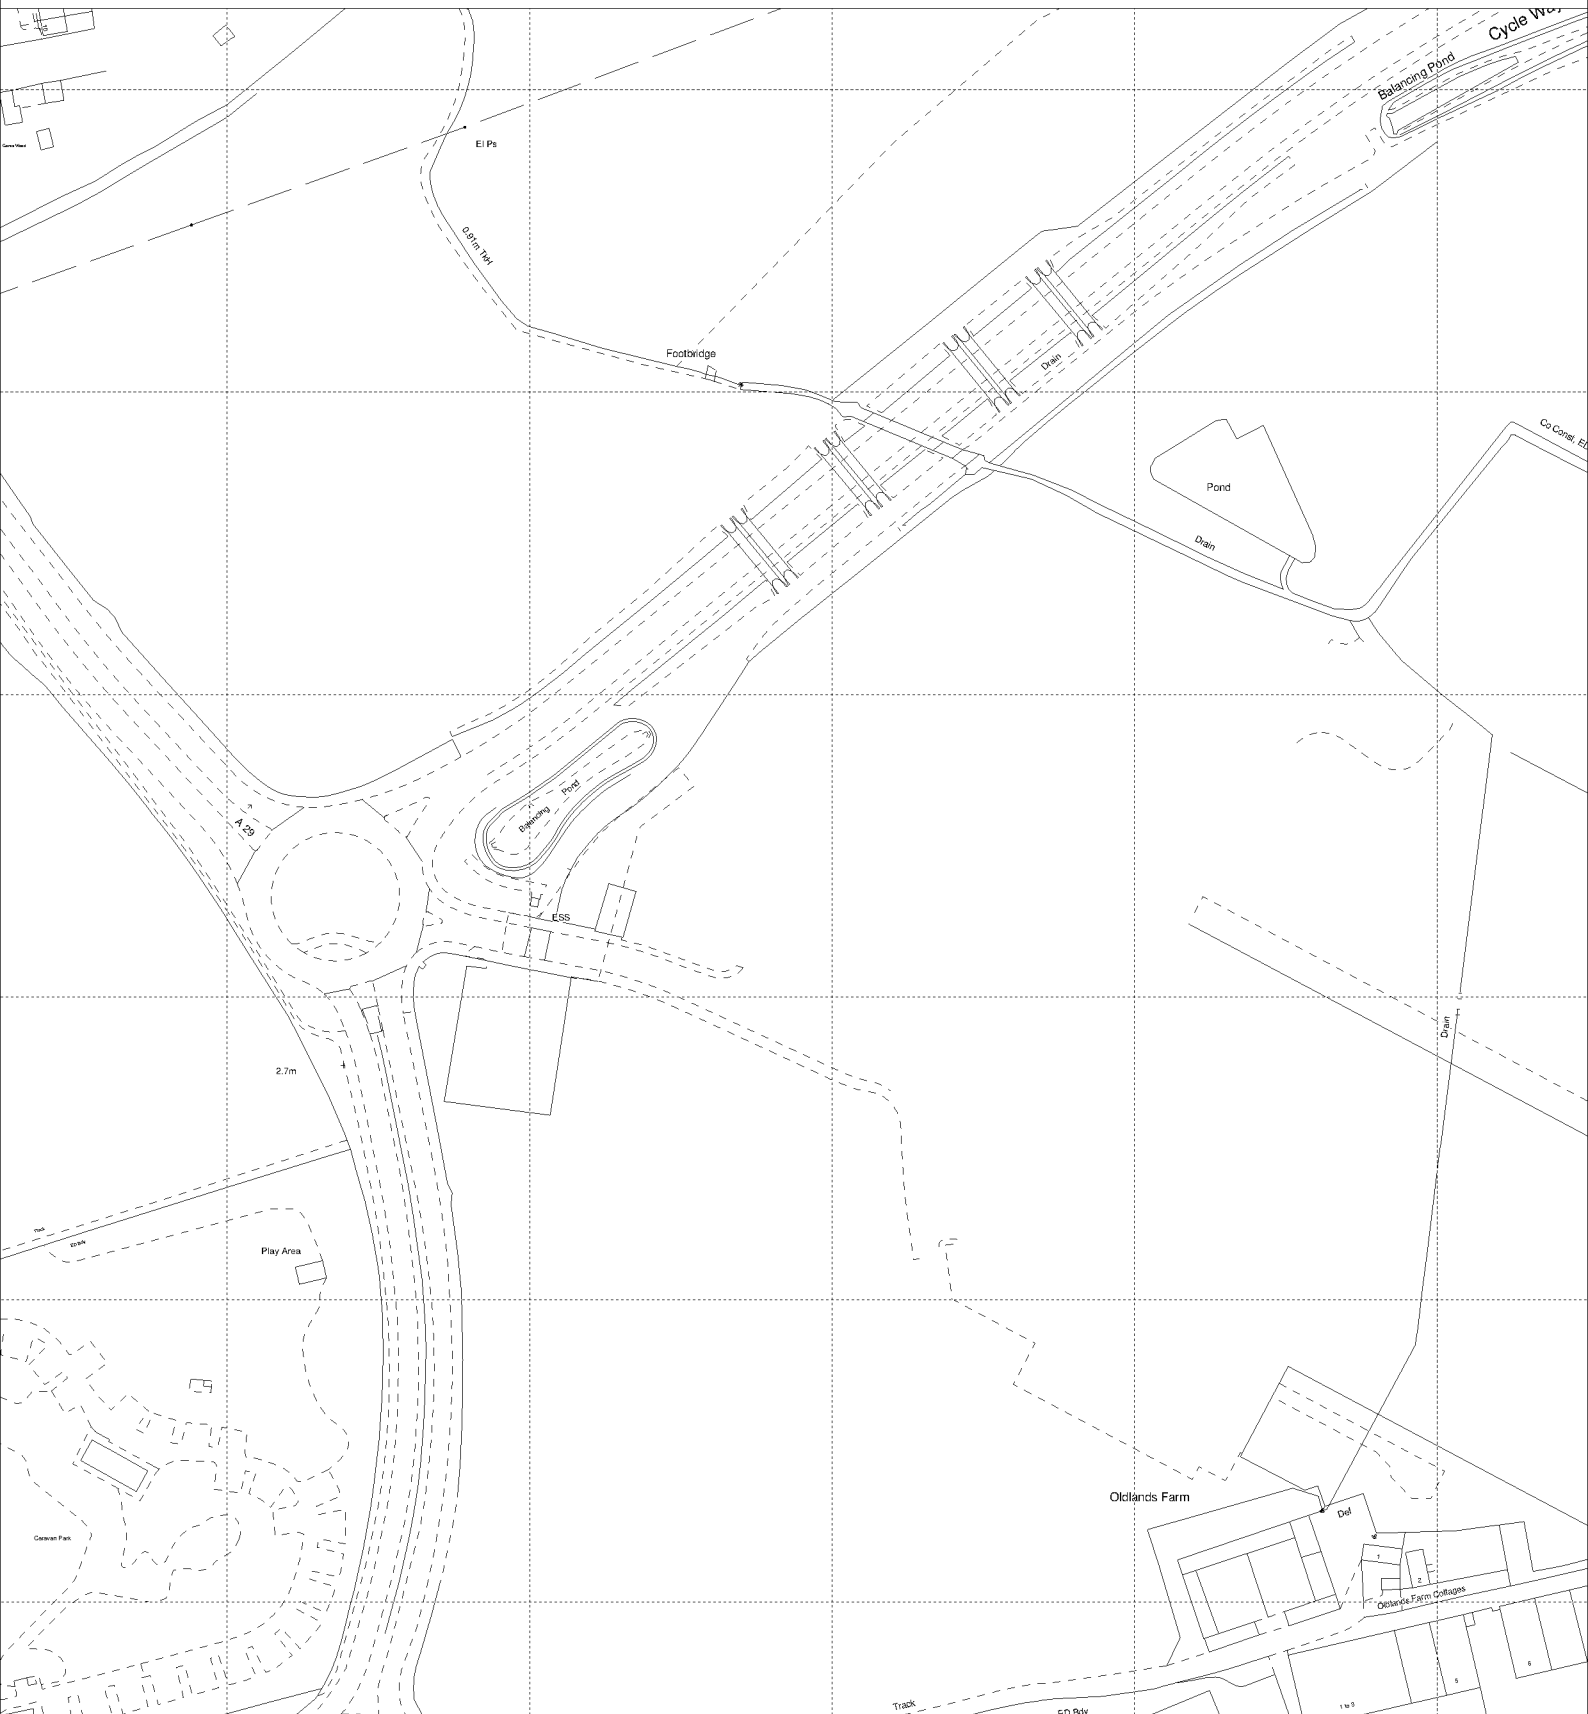

The positions of pipes shown on this plan are believed to be correct, but Southern Water Services Ltd accept no responsibility in the event of inaccuracy. The actual positions should be determined on site.

Based upon Ordnance Survey Digital Data with the permission of the controller of H.M.S.O. Crown Copyright Reserved Licence No. WU 298530

O.S. REF: SU9401NW

Scale: 1:2500

Screen Print

WARNING: BAC pipes are constructed of Bonded Asbestos Cement

WARNING: Unknown (UNK) materials may include Bonded Asbestos Cement

ARUN DISTRICT COUNCIL BE/70/20/DOC



Printed By: sheetyv

Date: 30-7-2020

Southern Water MapGuide Browser

Requested By: