

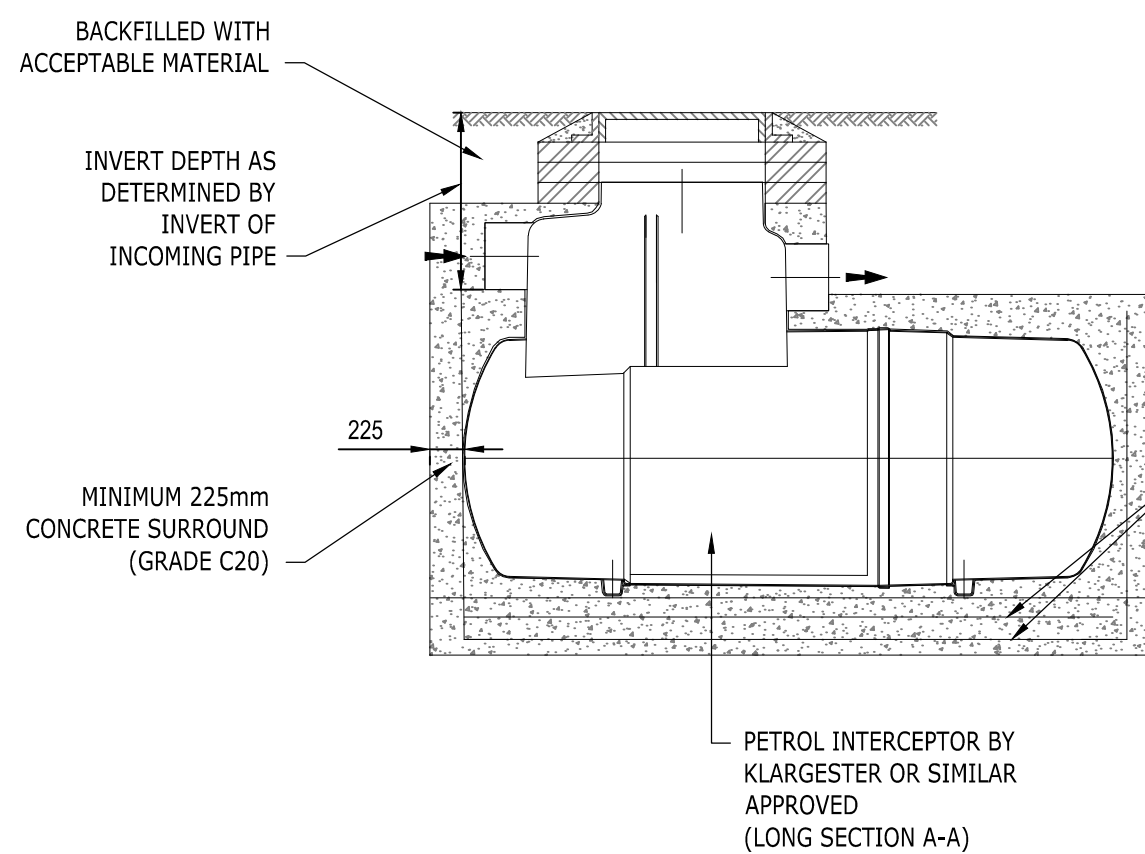
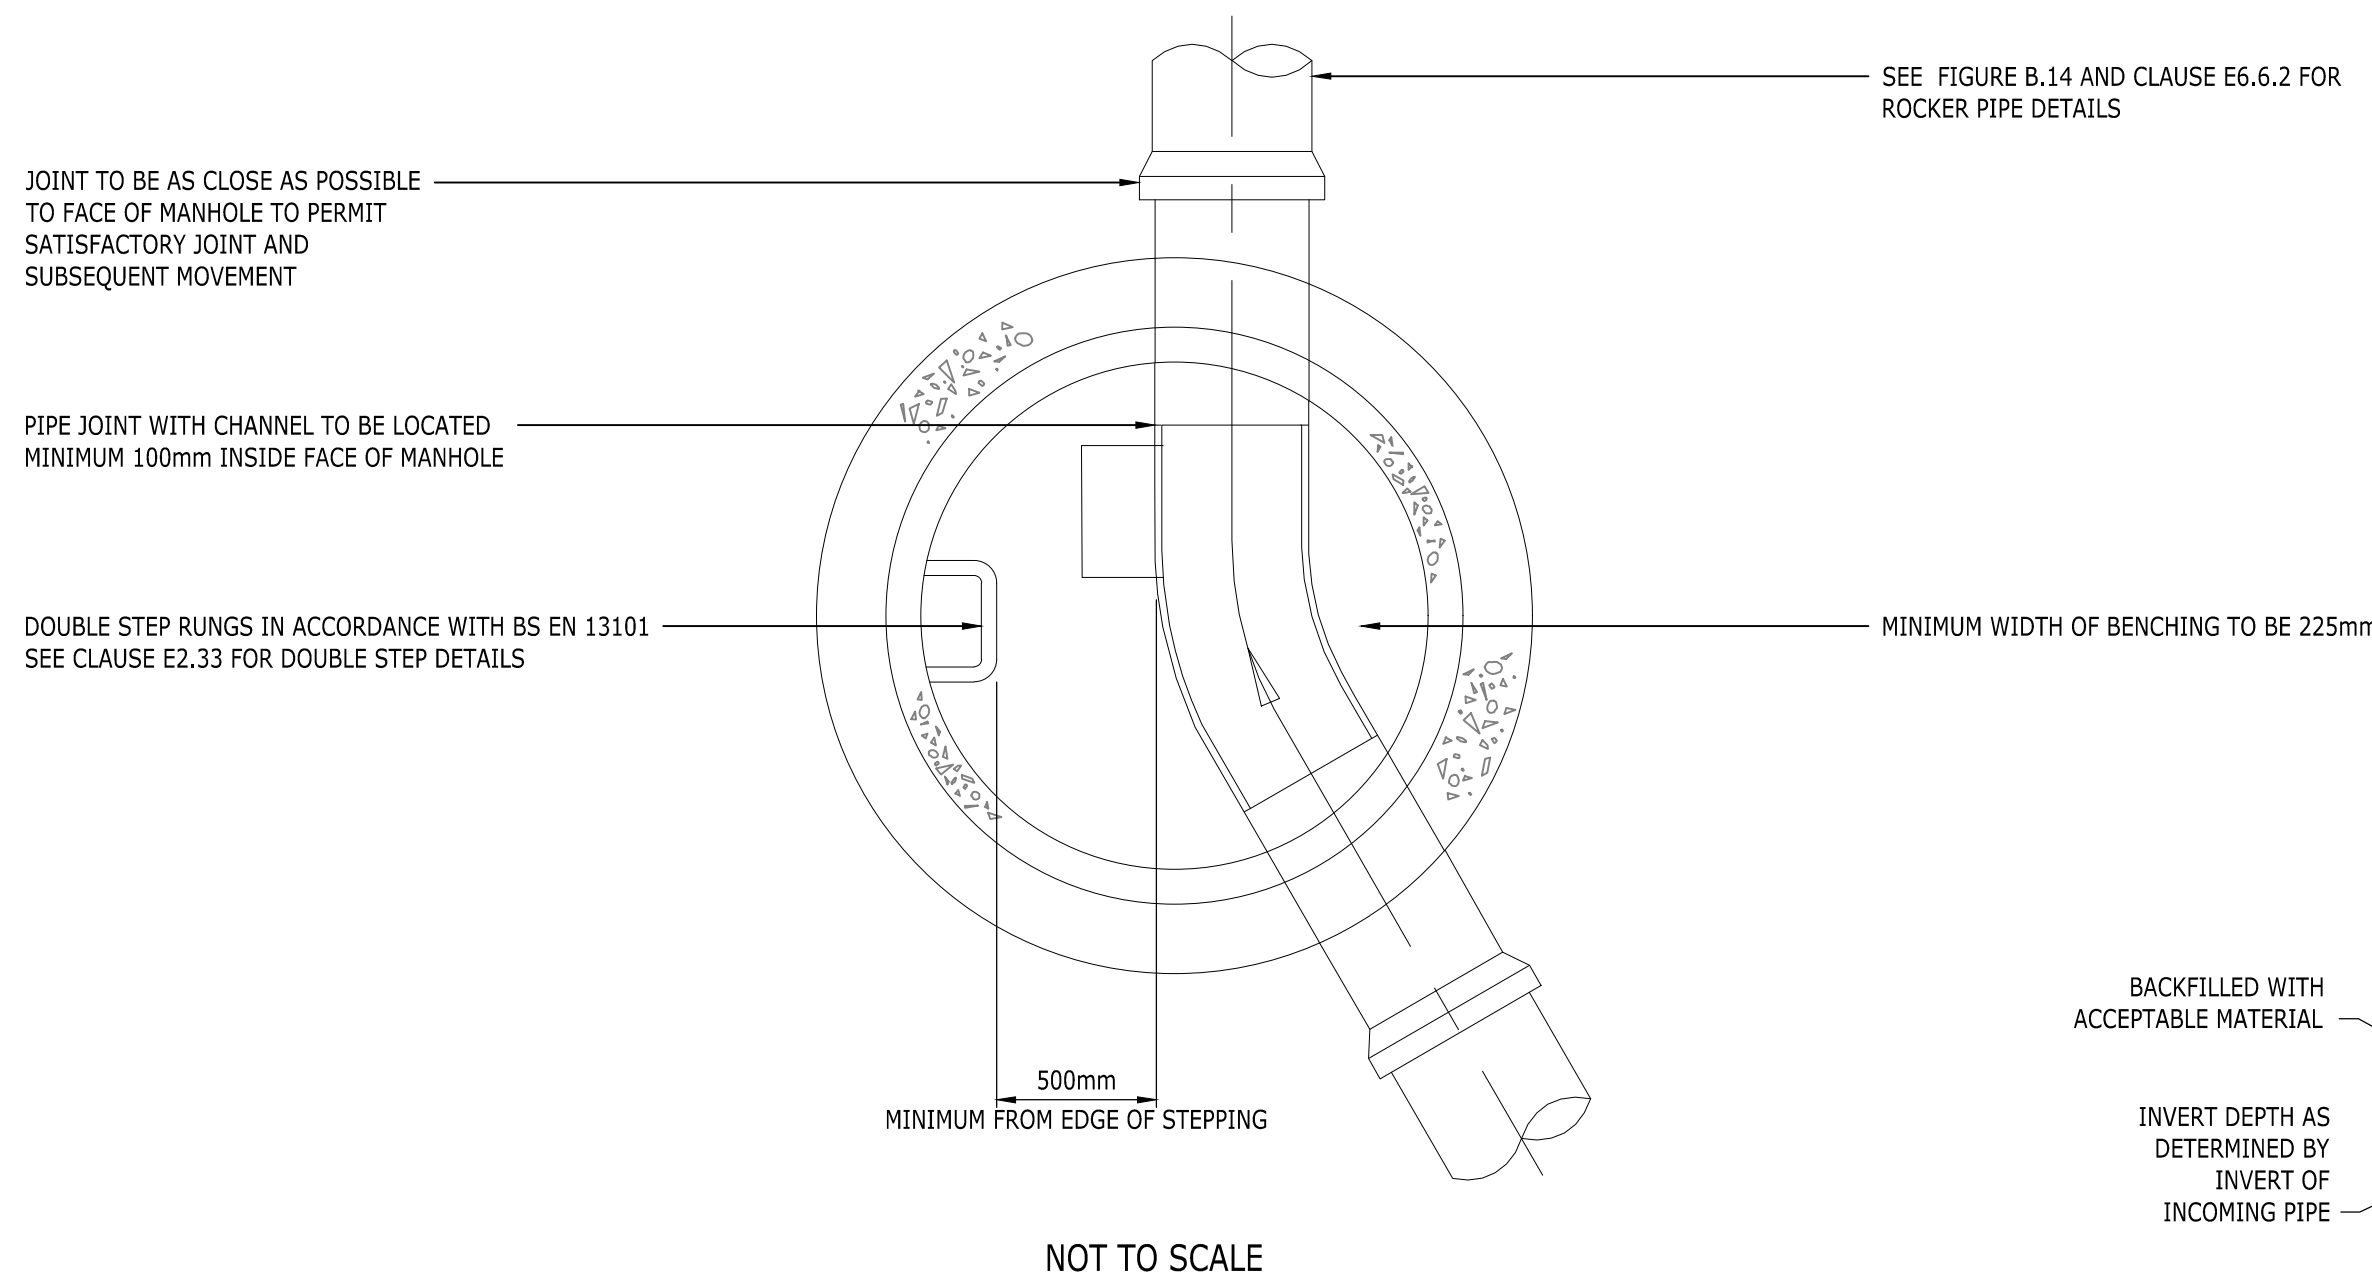


TYPICAL FOUL MANHOLE DETAIL - TYPE 2  
MAXIMUM DEPTH FROM COVER LEVEL TO SOFFIT OF PIPE 3.0 M

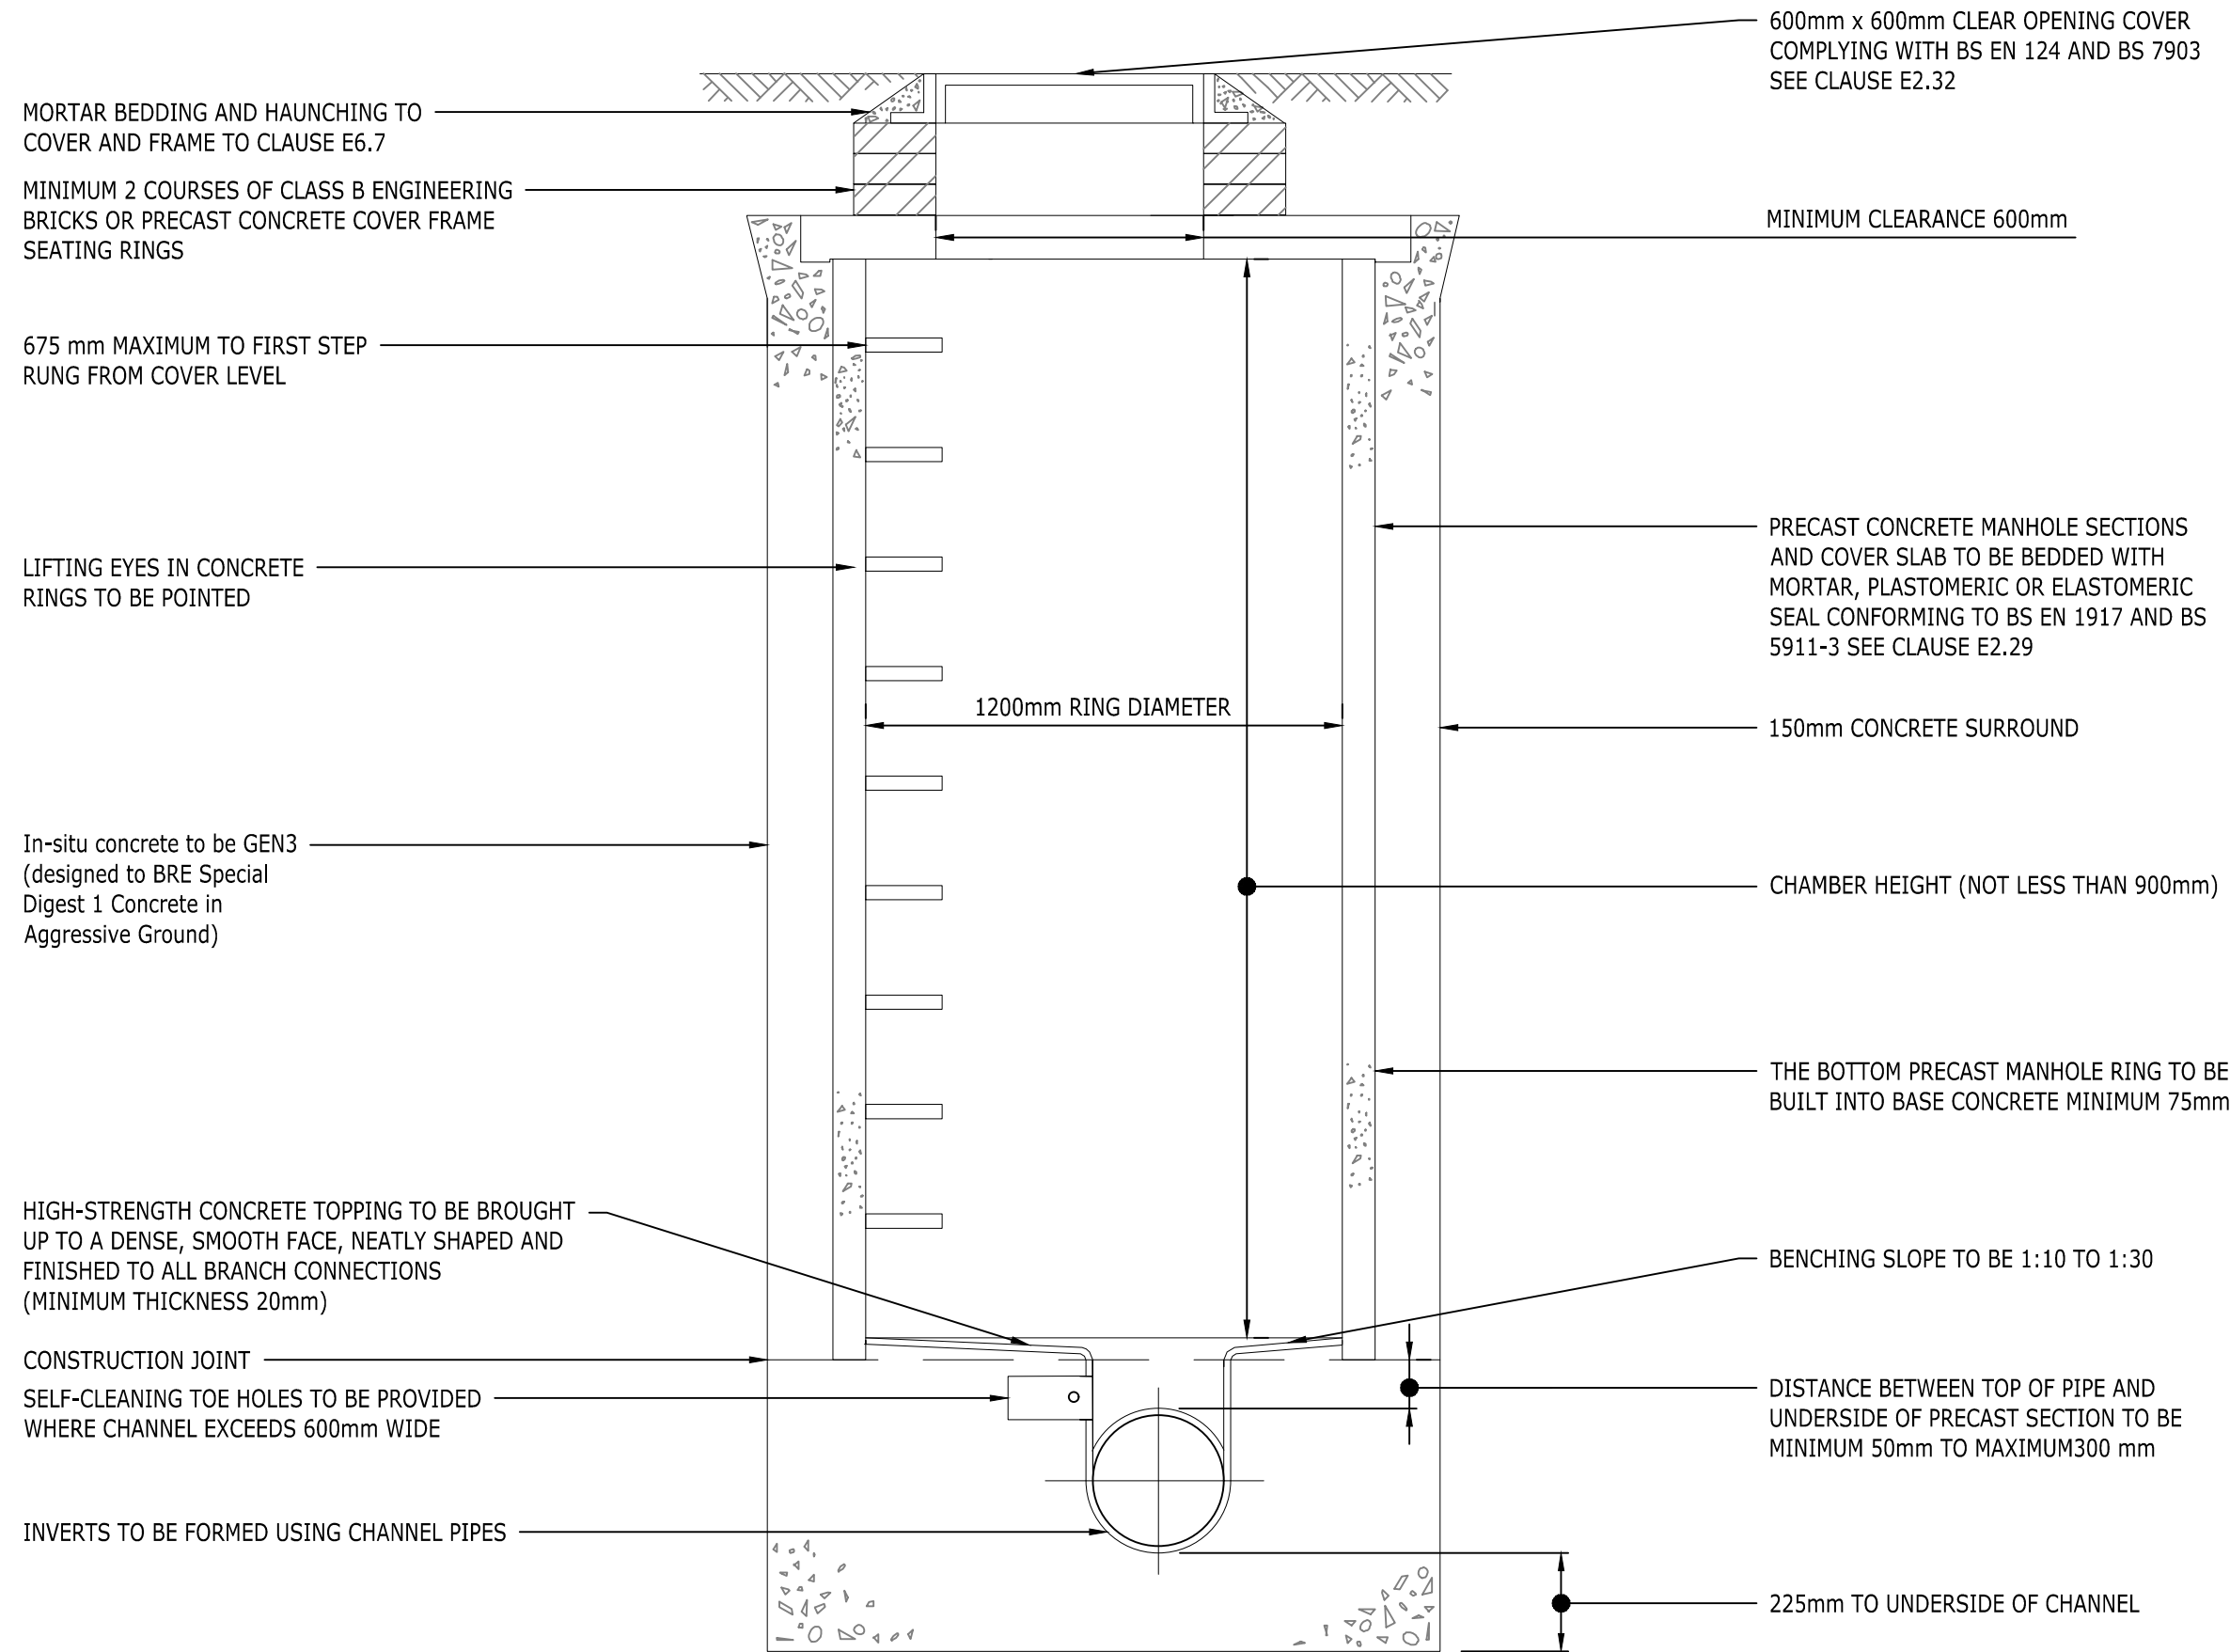


CLASS 1 FULL RETENTION INTERCEPTOR

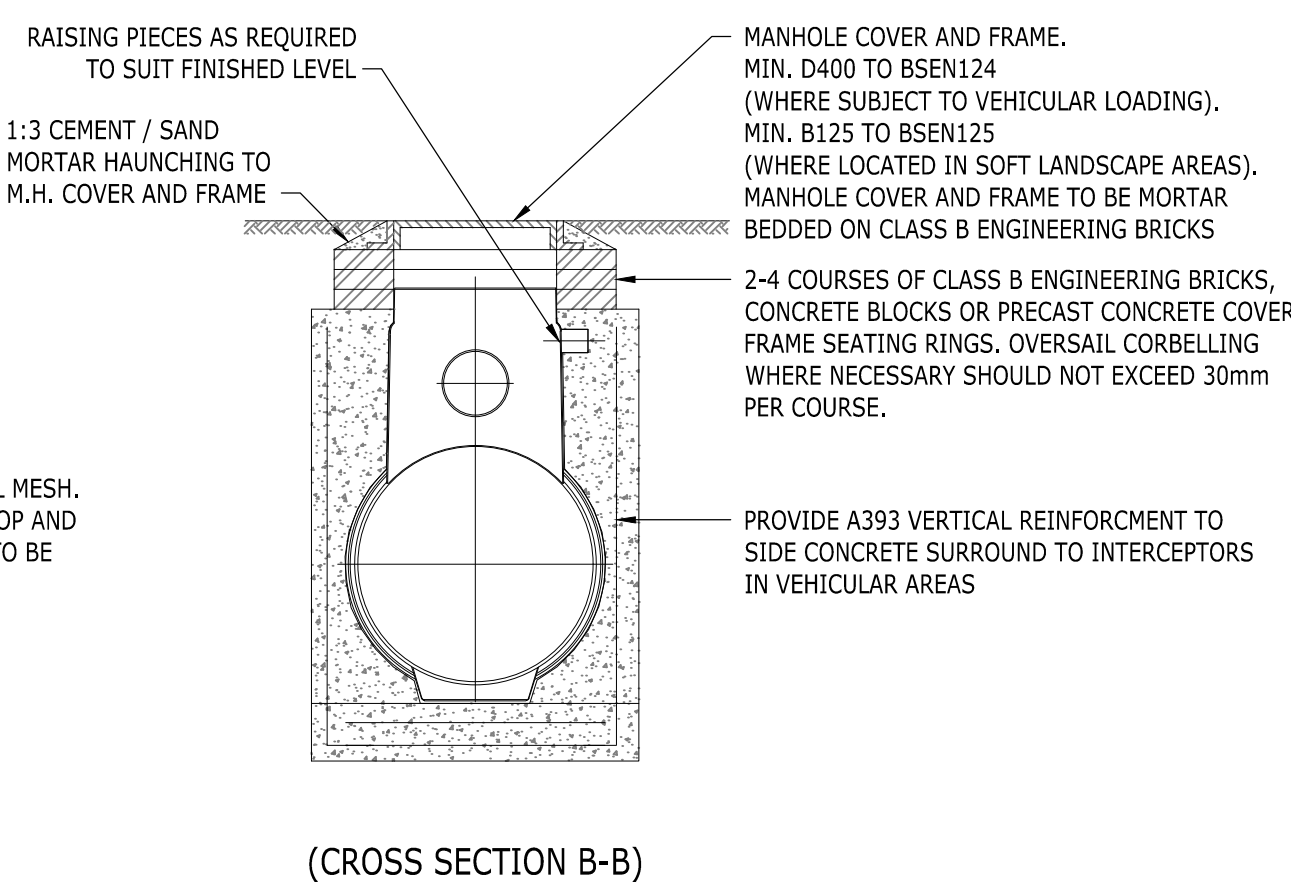

REFER TO THE FOLLOWING WEST SUSSEX COUNTRY COUNCIL SECTION 278/38 HIGHWAY AGREEMENT STANDARD DETAILS.

- DRAINAGE TYPE B CATCHPIT - S278/38/13 (EXCEPT FOR SWMH7 - REFER TO DRAWING RAM-0500-01A-D-CR-20102)
- VORTEX FLOW CONTROL TYPE B MANHOLE - S278/38/14
- DRAINAGE GULLY C (SUMPLESS) - S278/38/22
- OUTFALL TO SIDE OF DITCH - S278/38/23
- DRAINAGE PIPE BEDDING DETAILS - S278/38/33

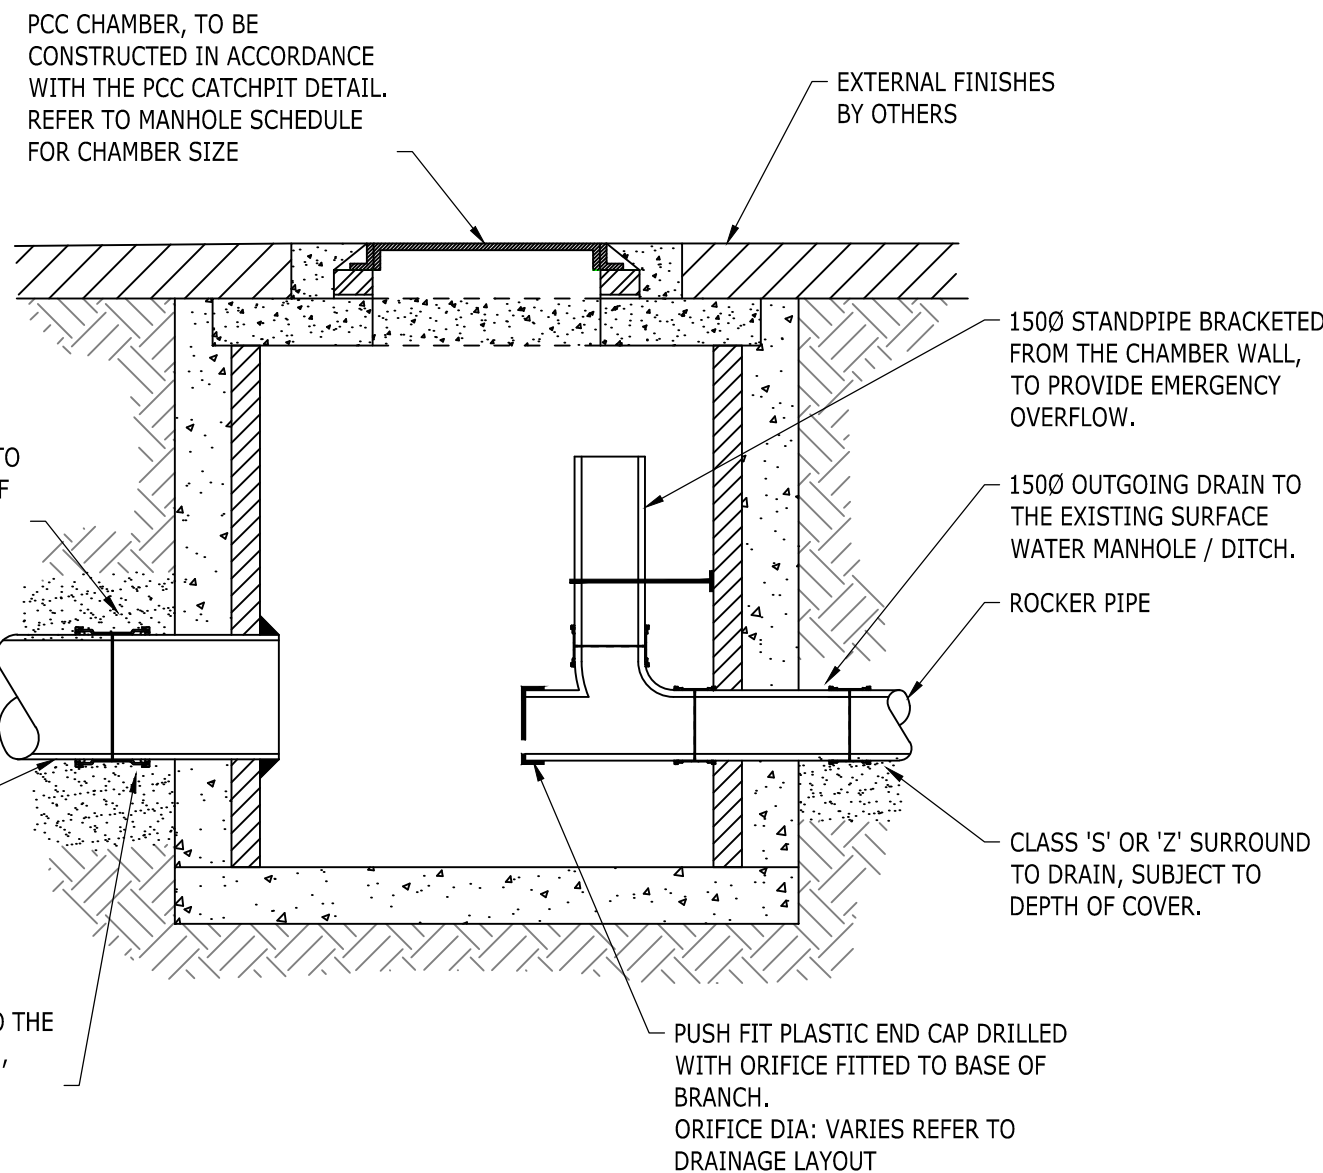

FLOW CONTROL CHAMBER DETAIL  
ORIFICE PLATE

NOTES

1. ALL INTERCEPTORS TO BE FITTED WITH ALARM SYSTEM. POSITION OF ALARM WARNING PANEL TO BE CO-ORDINATED BY CONTRACTOR AND CLIENT.
2. ALL INTERCEPTORS TO BE FITTED WITH VENT PIPE. DETAILS FOR THE LOCATION OF THE TERMINAL POINT OF THE VENT PIPE ON THE SURFACE TO BE CONFIRMED BY THE LANDSCAPE ARCHITECT
3. ALL INTERCEPTOR TO BE INSTALLED IN ACCORDANCE WITH THE MANUFACTURER'S RECOMMENDATION

COPYRIGHT RAMBOLL UK LIMITED. ALL RIGHTS RESERVED. THIS DOCUMENT IS ISSUED FOR THE PARTY WHO COMMISSIONED IT AND FOR THE SPECIFIC PURPOSES CONNECTED WITH THE PROJECT ONLY. IT SHOULD NOT BE RELIED UPON BY ANY OTHER PARTY OR USED FOR ANY OTHER PURPOSE. RAMBOLL ACCEPTS NO RESPONSIBILITY OR LIABILITY WHICH MAY ARISE FROM RELIANCE OR USE OF THIS DOCUMENT OR THE DATA CONTAINED HEREIN BY ANY OTHER PARTY OR FOR ANY OTHER PURPOSE.

NOTES

1. DO NOT SCALE FROM THIS DRAWING.
2. ALL DIMENSIONS ARE METRES UNLESS OTHERWISE STATED.
3. ALL LEVELS ARE IN METRES ABOVE ORDNANCE DATUM UNLESS OTHERWISE STATED.
4. THIS DRAWING IS TO BE READ IN CONJUNCTION WITH ALL RELEVANT ARCHITECTS AND ENGINEERS DRAWINGS AND SPECIFICATIONS.

|     |             |            |    |     |
|-----|-------------|------------|----|-----|
| P01 | PRELIMINARY | 27/08/2020 | SC | MRD |
| Rev | Description | Date       | By | App |

PRELIMINARY

OLDLANDS FARM  
BOGNOR REGIS



tel 023 8081 7500 fax 023 8081 7600 southampton@ramboll.co.uk  
www.ramboll.co.uk

PHASE 1A - LIDL SITE  
DRAINAGE STANDARD DETAILS

|                         |              |        |        |
|-------------------------|--------------|--------|--------|
| Project No:             | Scale (@A1): | Drawn: | Date:  |
| 1620003993              | AS SHOWN     | SC     | AUG.20 |
| Drawing No:             | Rev:         |        |        |
| RAM-0500-01A-D-CR-20102 | P01          |        |        |