
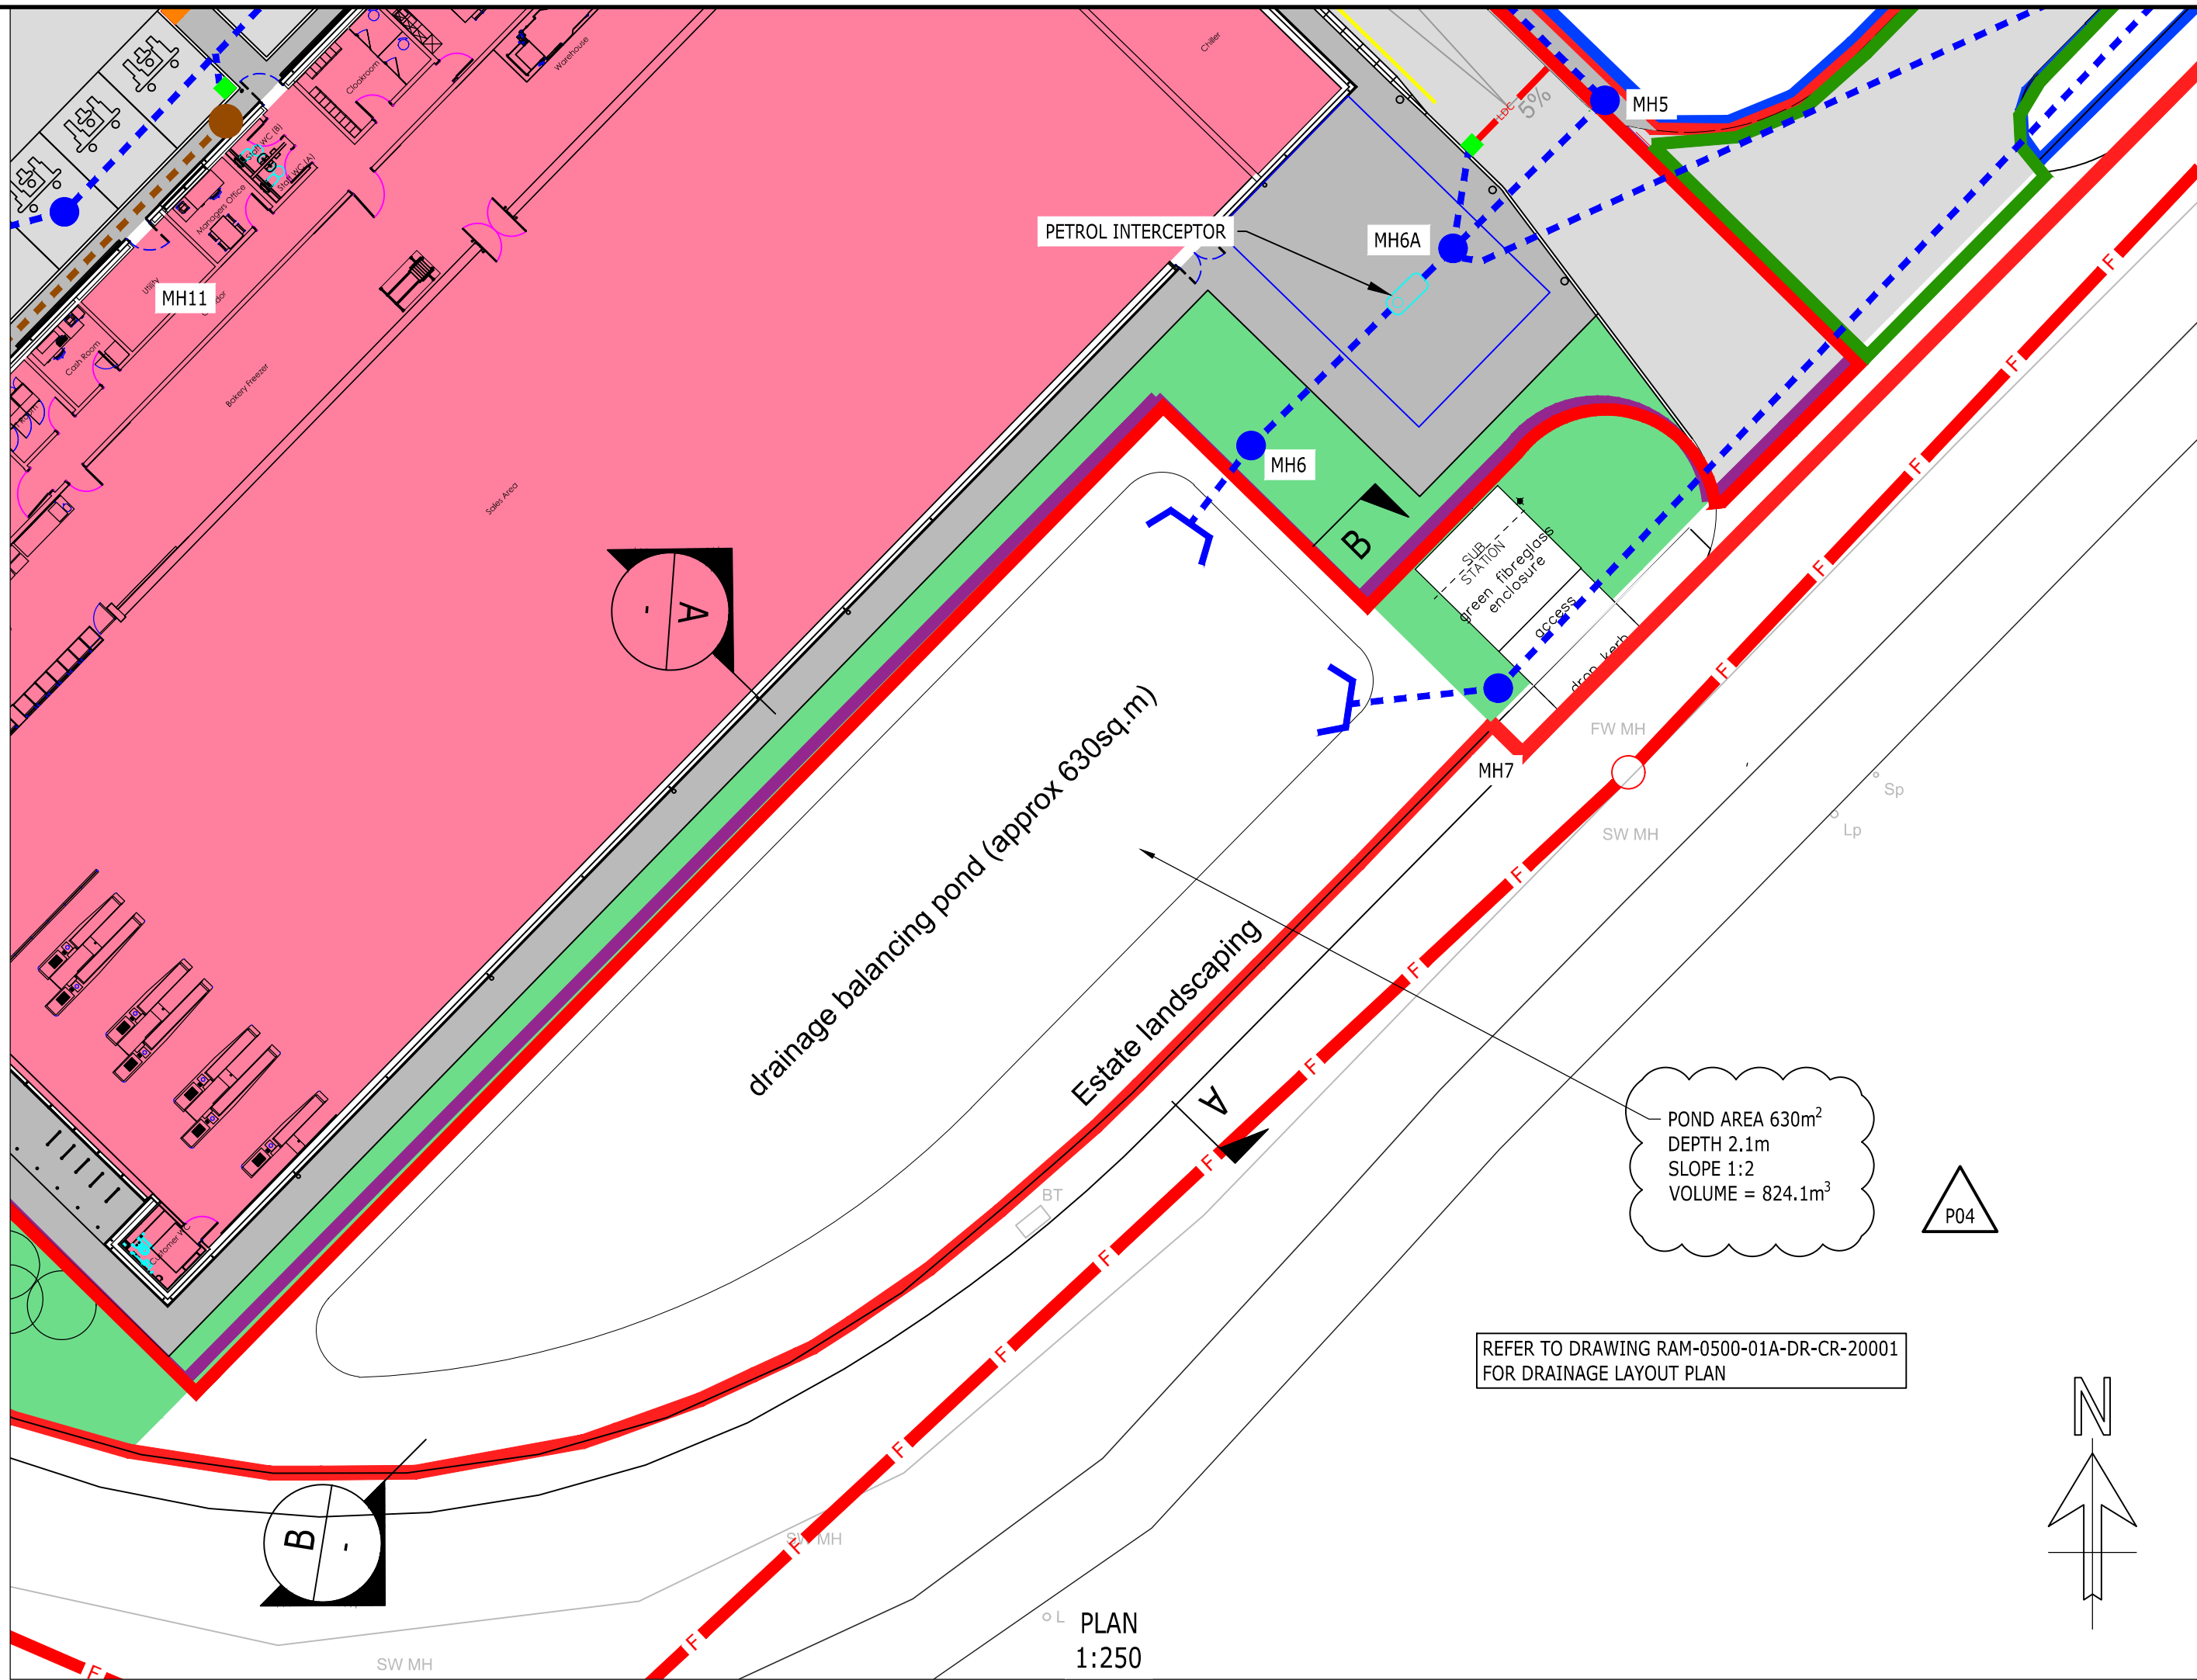
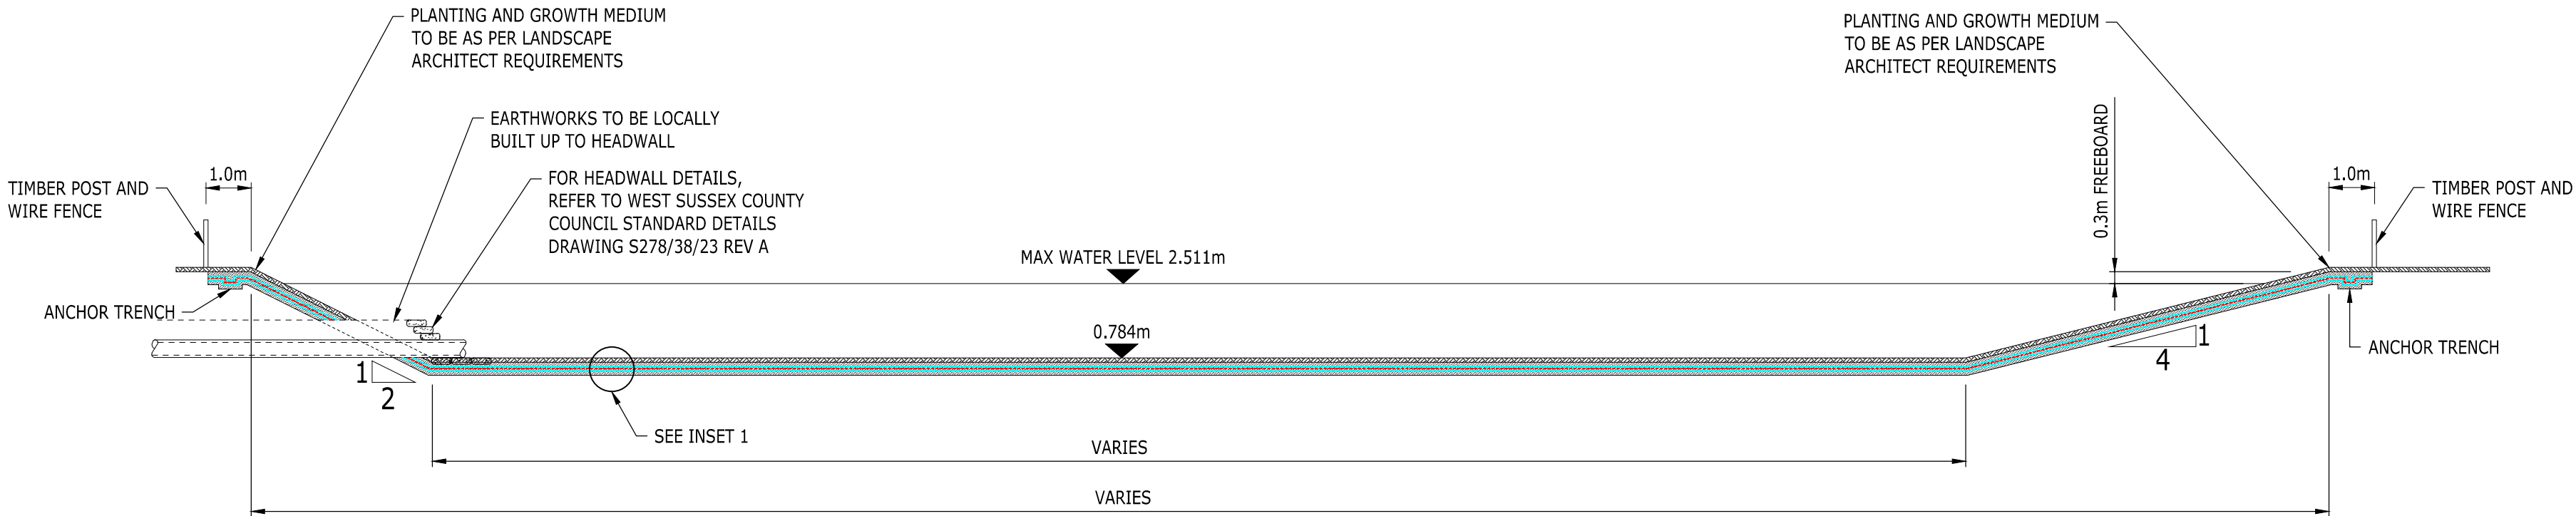


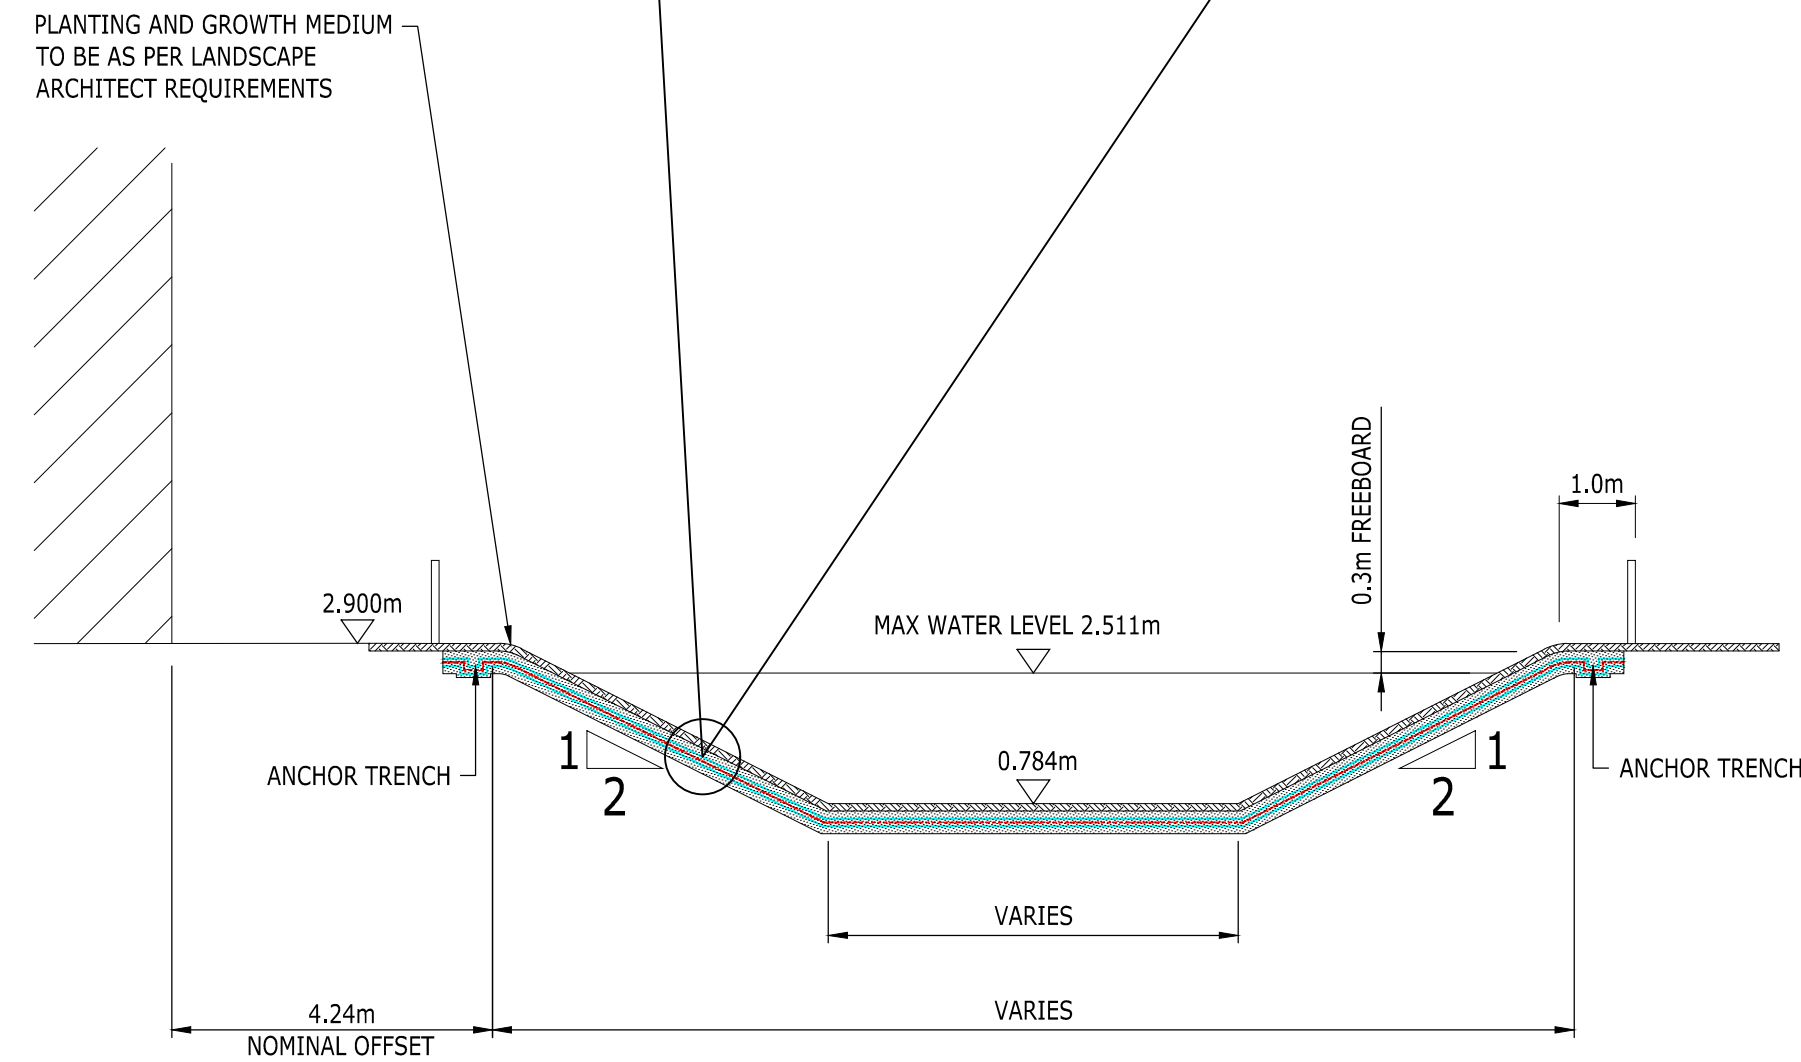

NOTES
1. DO NOT SCALE FROM THIS DRAWING.
2. ALL DIMENSIONS ARE METRES UNLESS OTHERWISE STATED.
3. ALL LEVELS ARE IN METRES ABOVE ORDINANCE DATUM UNLESS OTHERWISE STATED.
4. THIS DRAWING IS TO BE READ IN CONJUNCTION WITH ALL RELEVANT ARCHITECTS AND ENGINEERS DRAWINGS AND SPECIFICATIONS.

- | | | | | |
|-----|-------------|---------------|-----------|-----|
| P04 | PRELIMINARY | 30/08
2019 | CL
CL | MRD |
| P03 | PRELIMINARY | 11/07
2019 | CL
CL | MRD |
| P02 | PRELIMINARY | 02/07
2019 | BW
CL | MRD |
| P01 | PRELIMINARY | 28/06
2019 | BW
CL | MRD |
| Rev | Description | Date | By
Chk | App |

Project No: 1620003993	Scale (@A1): AS SHOWN	Drawn: BW	Date: JUN.19
Drawing No: RAM-0500-01A-D-CR-20101			Rev: P04