



Rev	Date	Description	Rev By	CHK'd By
-	dd-mmyy	-----	---	---

Project Title

PROPOSED RETAIL WAREHOUSE
DEVELOPMENT
PART OF FORMER LEC REFRIGERATION SITE
SHRIPNEY ROAD
BOGNOR REGIS
PO22 9NG

Client

TRAVIS PERKINS PLC

Status

PLANNING

Scale

1:1250

Drawing Size

A4

Drawn By

TVT

Checked By

IDC

Date

12.05/15

Drawing Title

LOCATION PLAN


Job/Dwg No

13379-100

Rev

-

- ☐ THE HARRIS PARTNERSHIP ALTON KENNES
The Old Rectory, 79 High Street
Newport Pagnell, MK16 8AB
t. 01753 211577 f. 01753 211722
- ☐ THE HARRIS PARTNERSHIP WAREFIELD
155 WAREFIELD ROAD
WARRINGTON, CH53 9JN
t. 01924 291 800 f. 01924 290 072
- ☐ THE HARRIS PARTNERSHIP MANCHESTER
2nd Floor, Corvus Warehouse,
77 Dale Street, Manchester, M1 2HG
t. 0161 248 8555 f. 0161 244 5809
- ☒ THE HARRIS PARTNERSHIP READING
100-102, The Arcade, 100-102, The Arcade,
Reading, RG1 1AA
t. 0118 990 7700 f. 0118 966 8442

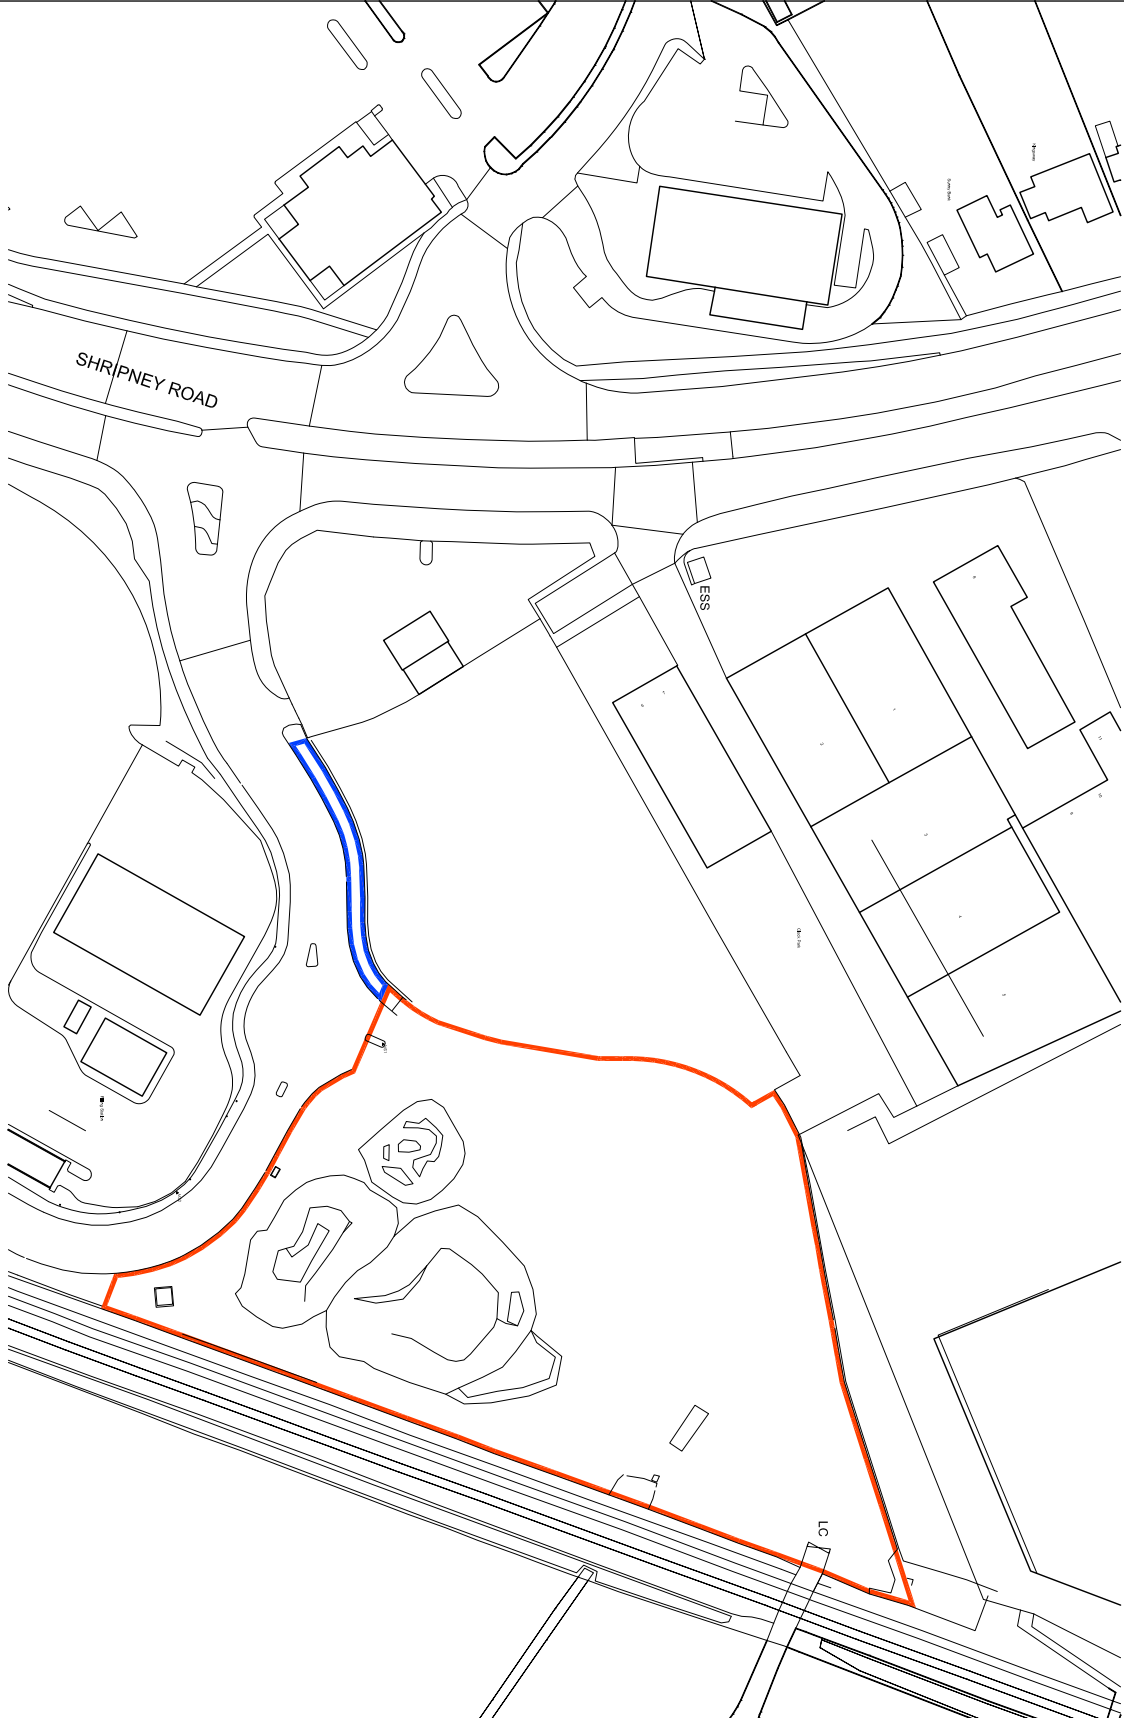

Do not scale off this drawing.

CAD file reference J:\133006\13379\17.0 Drawings



This drawing is copyright and may not be reproduced in whole or part without written authority.