


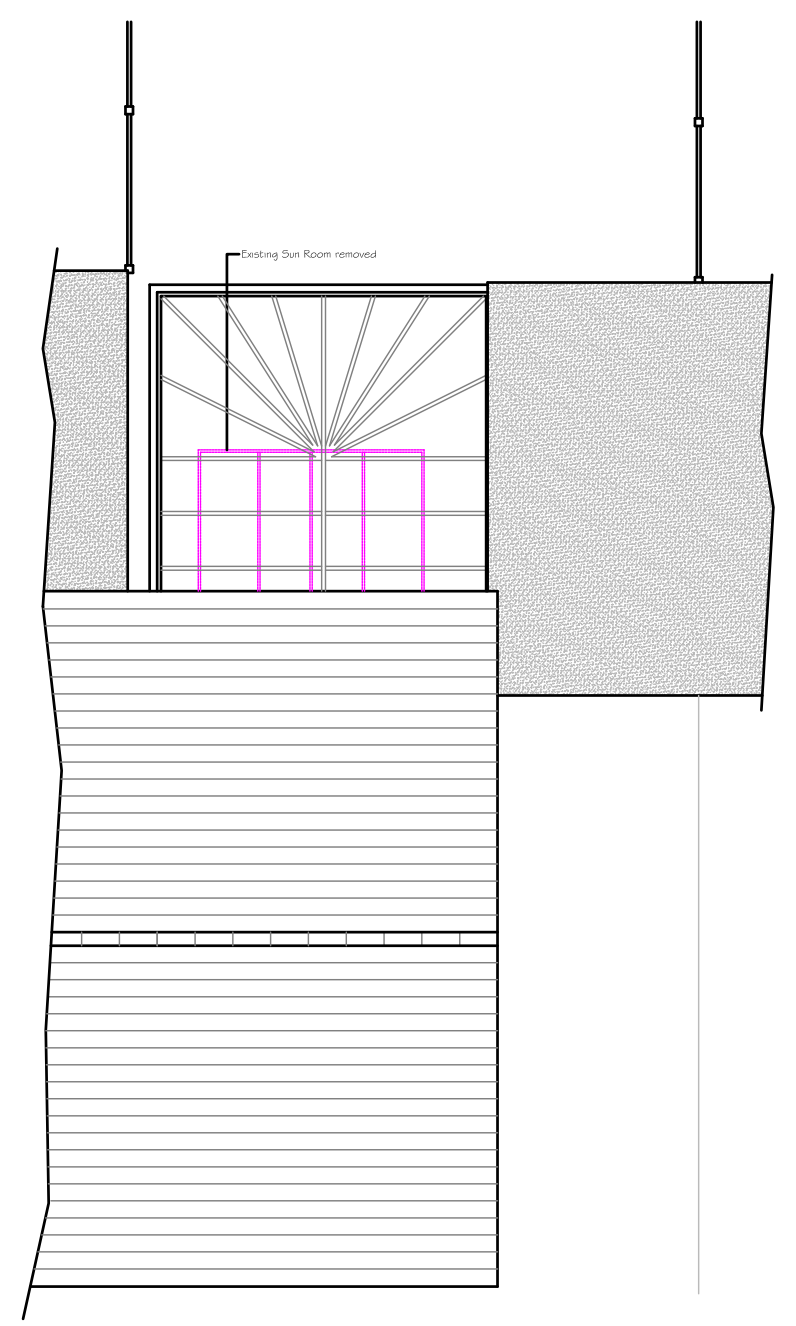
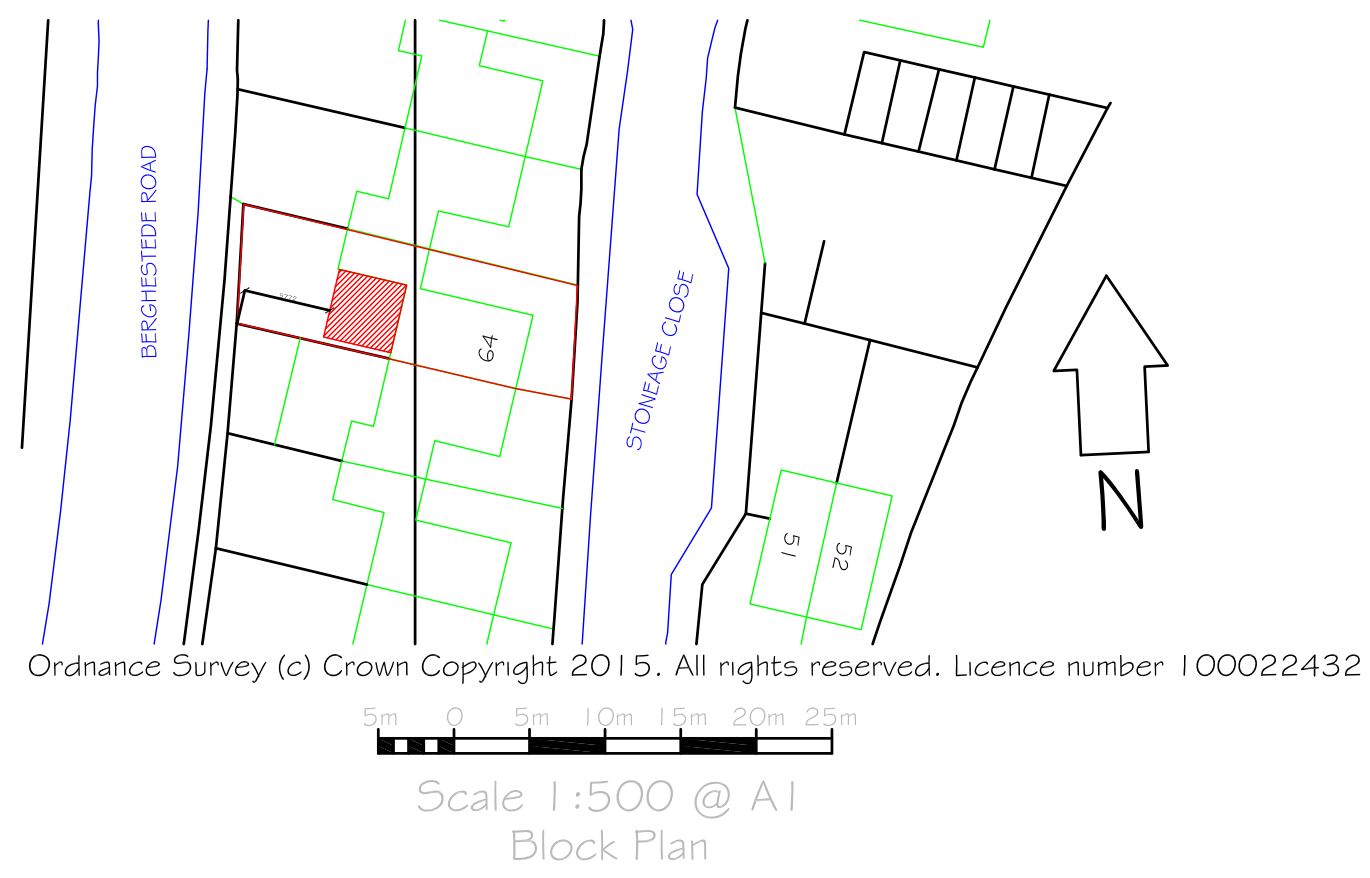
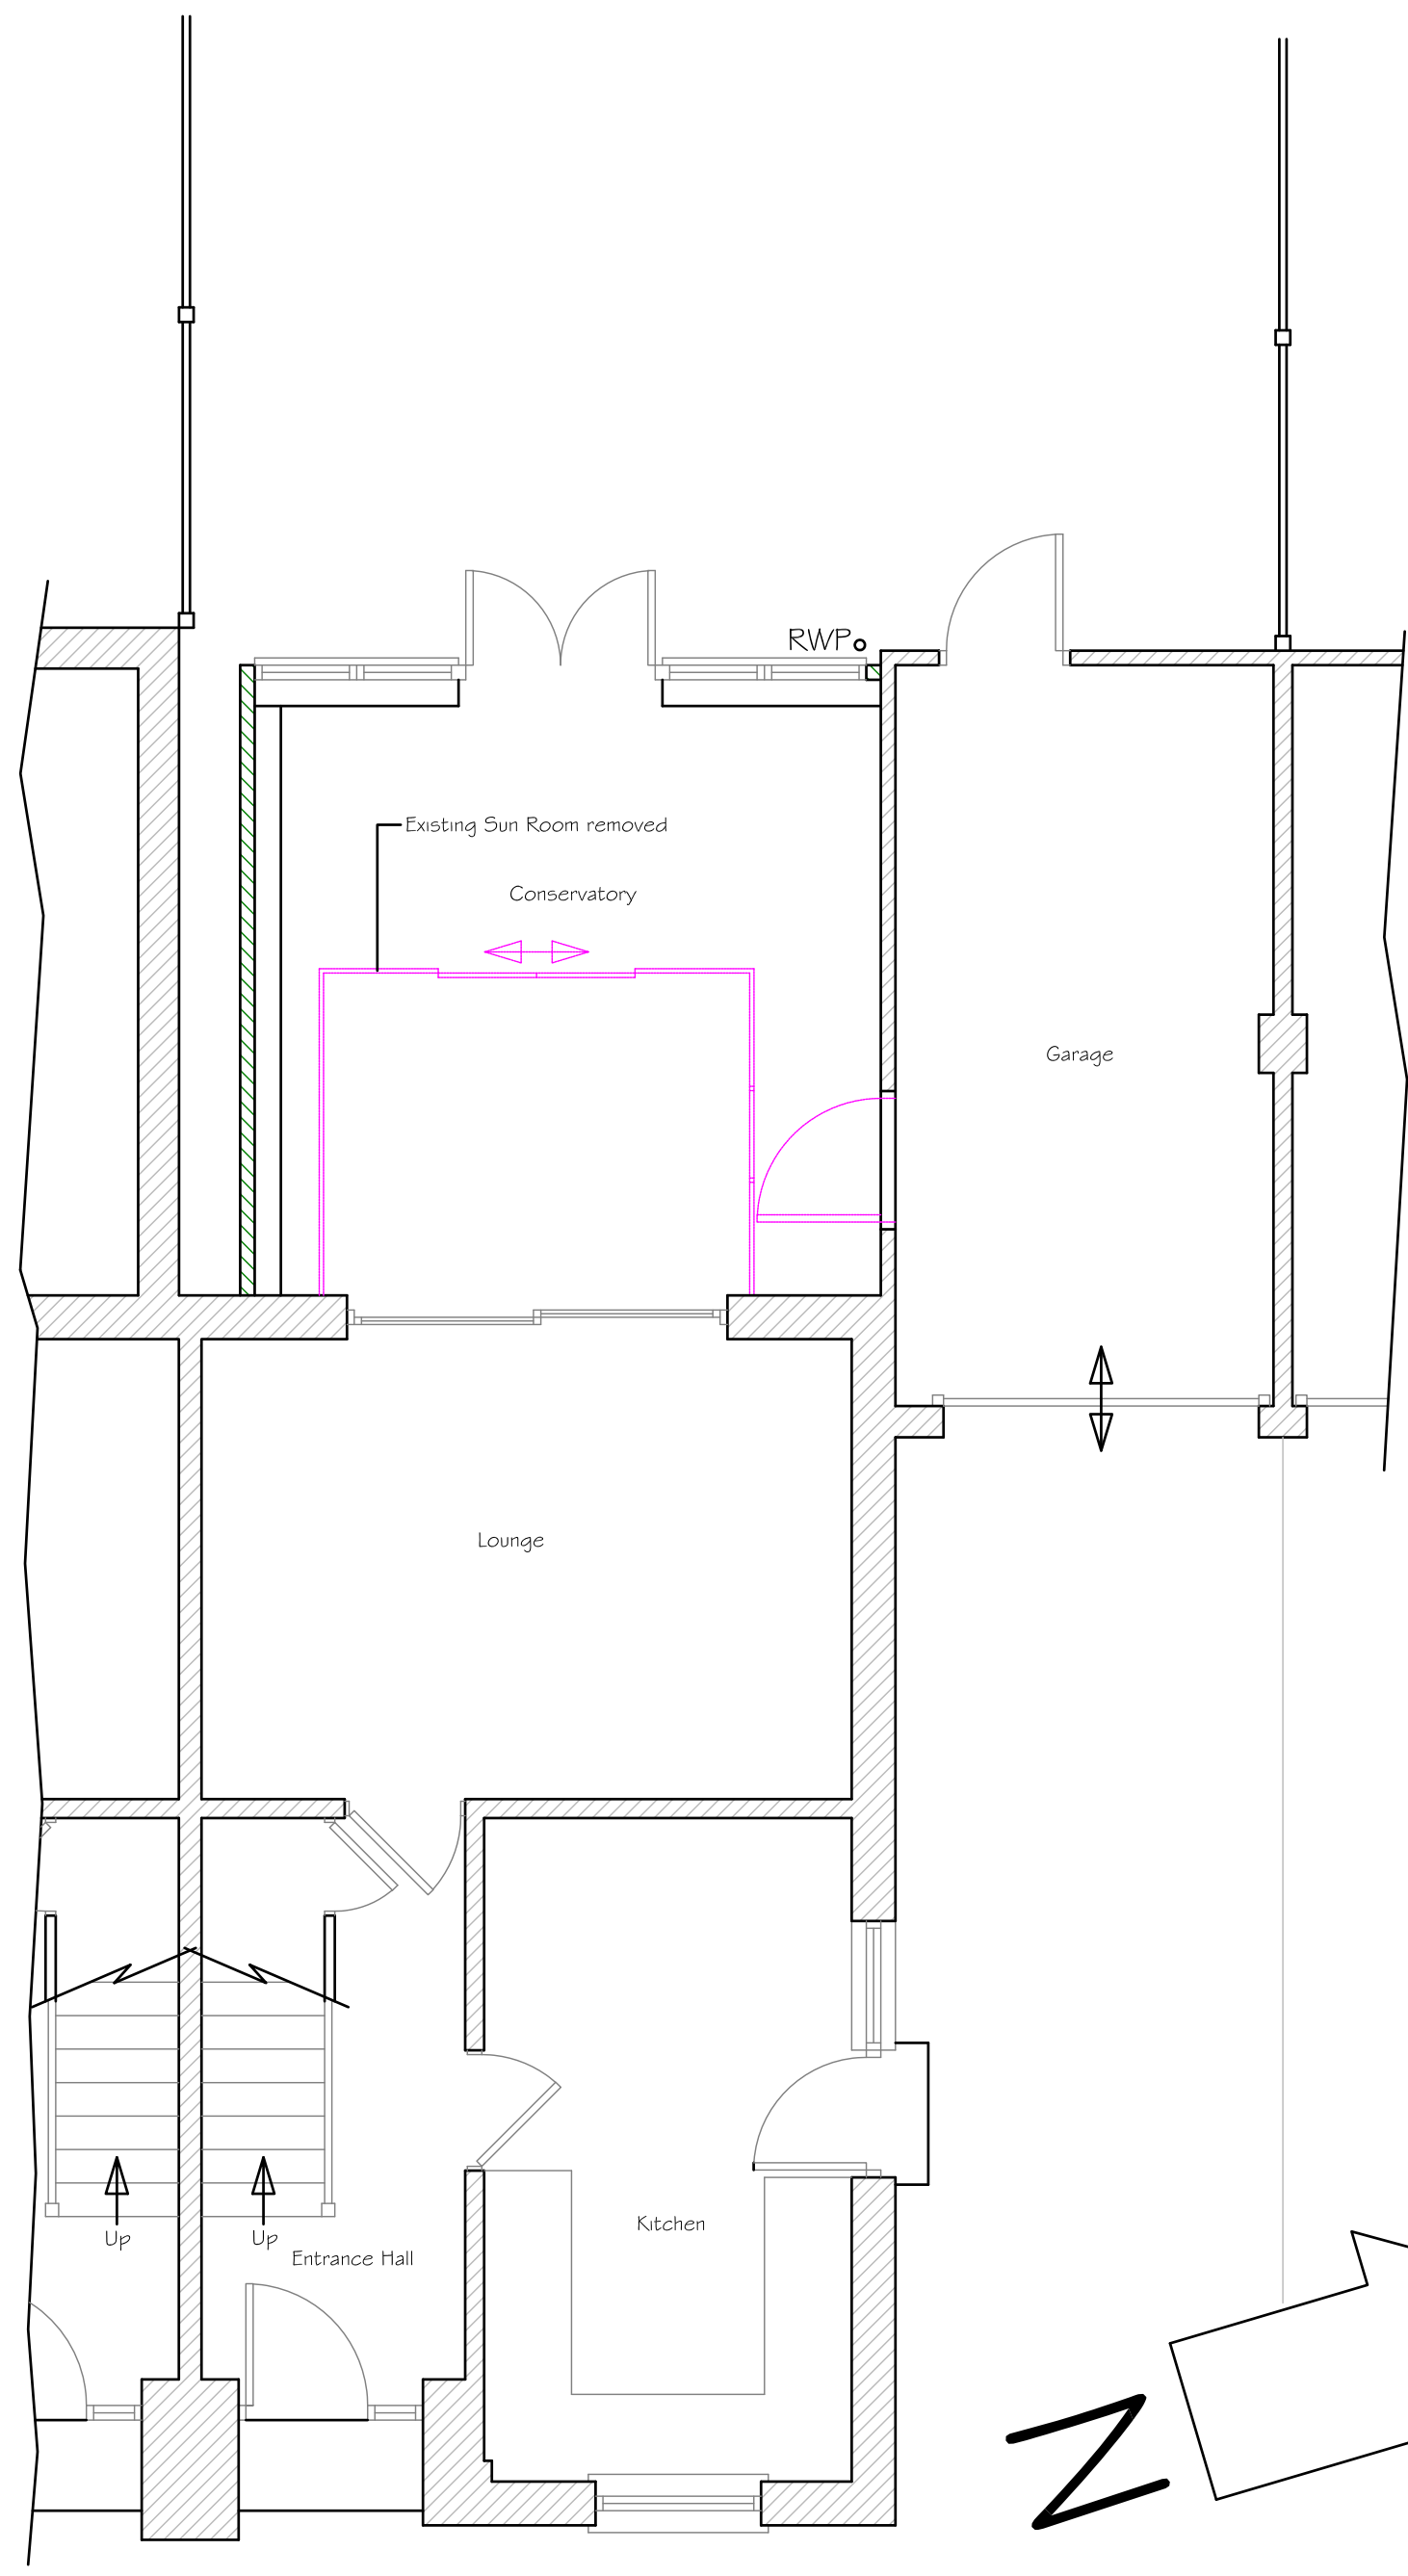


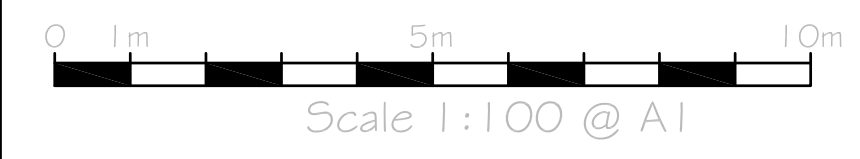

Proposed Roof Plan 1:100

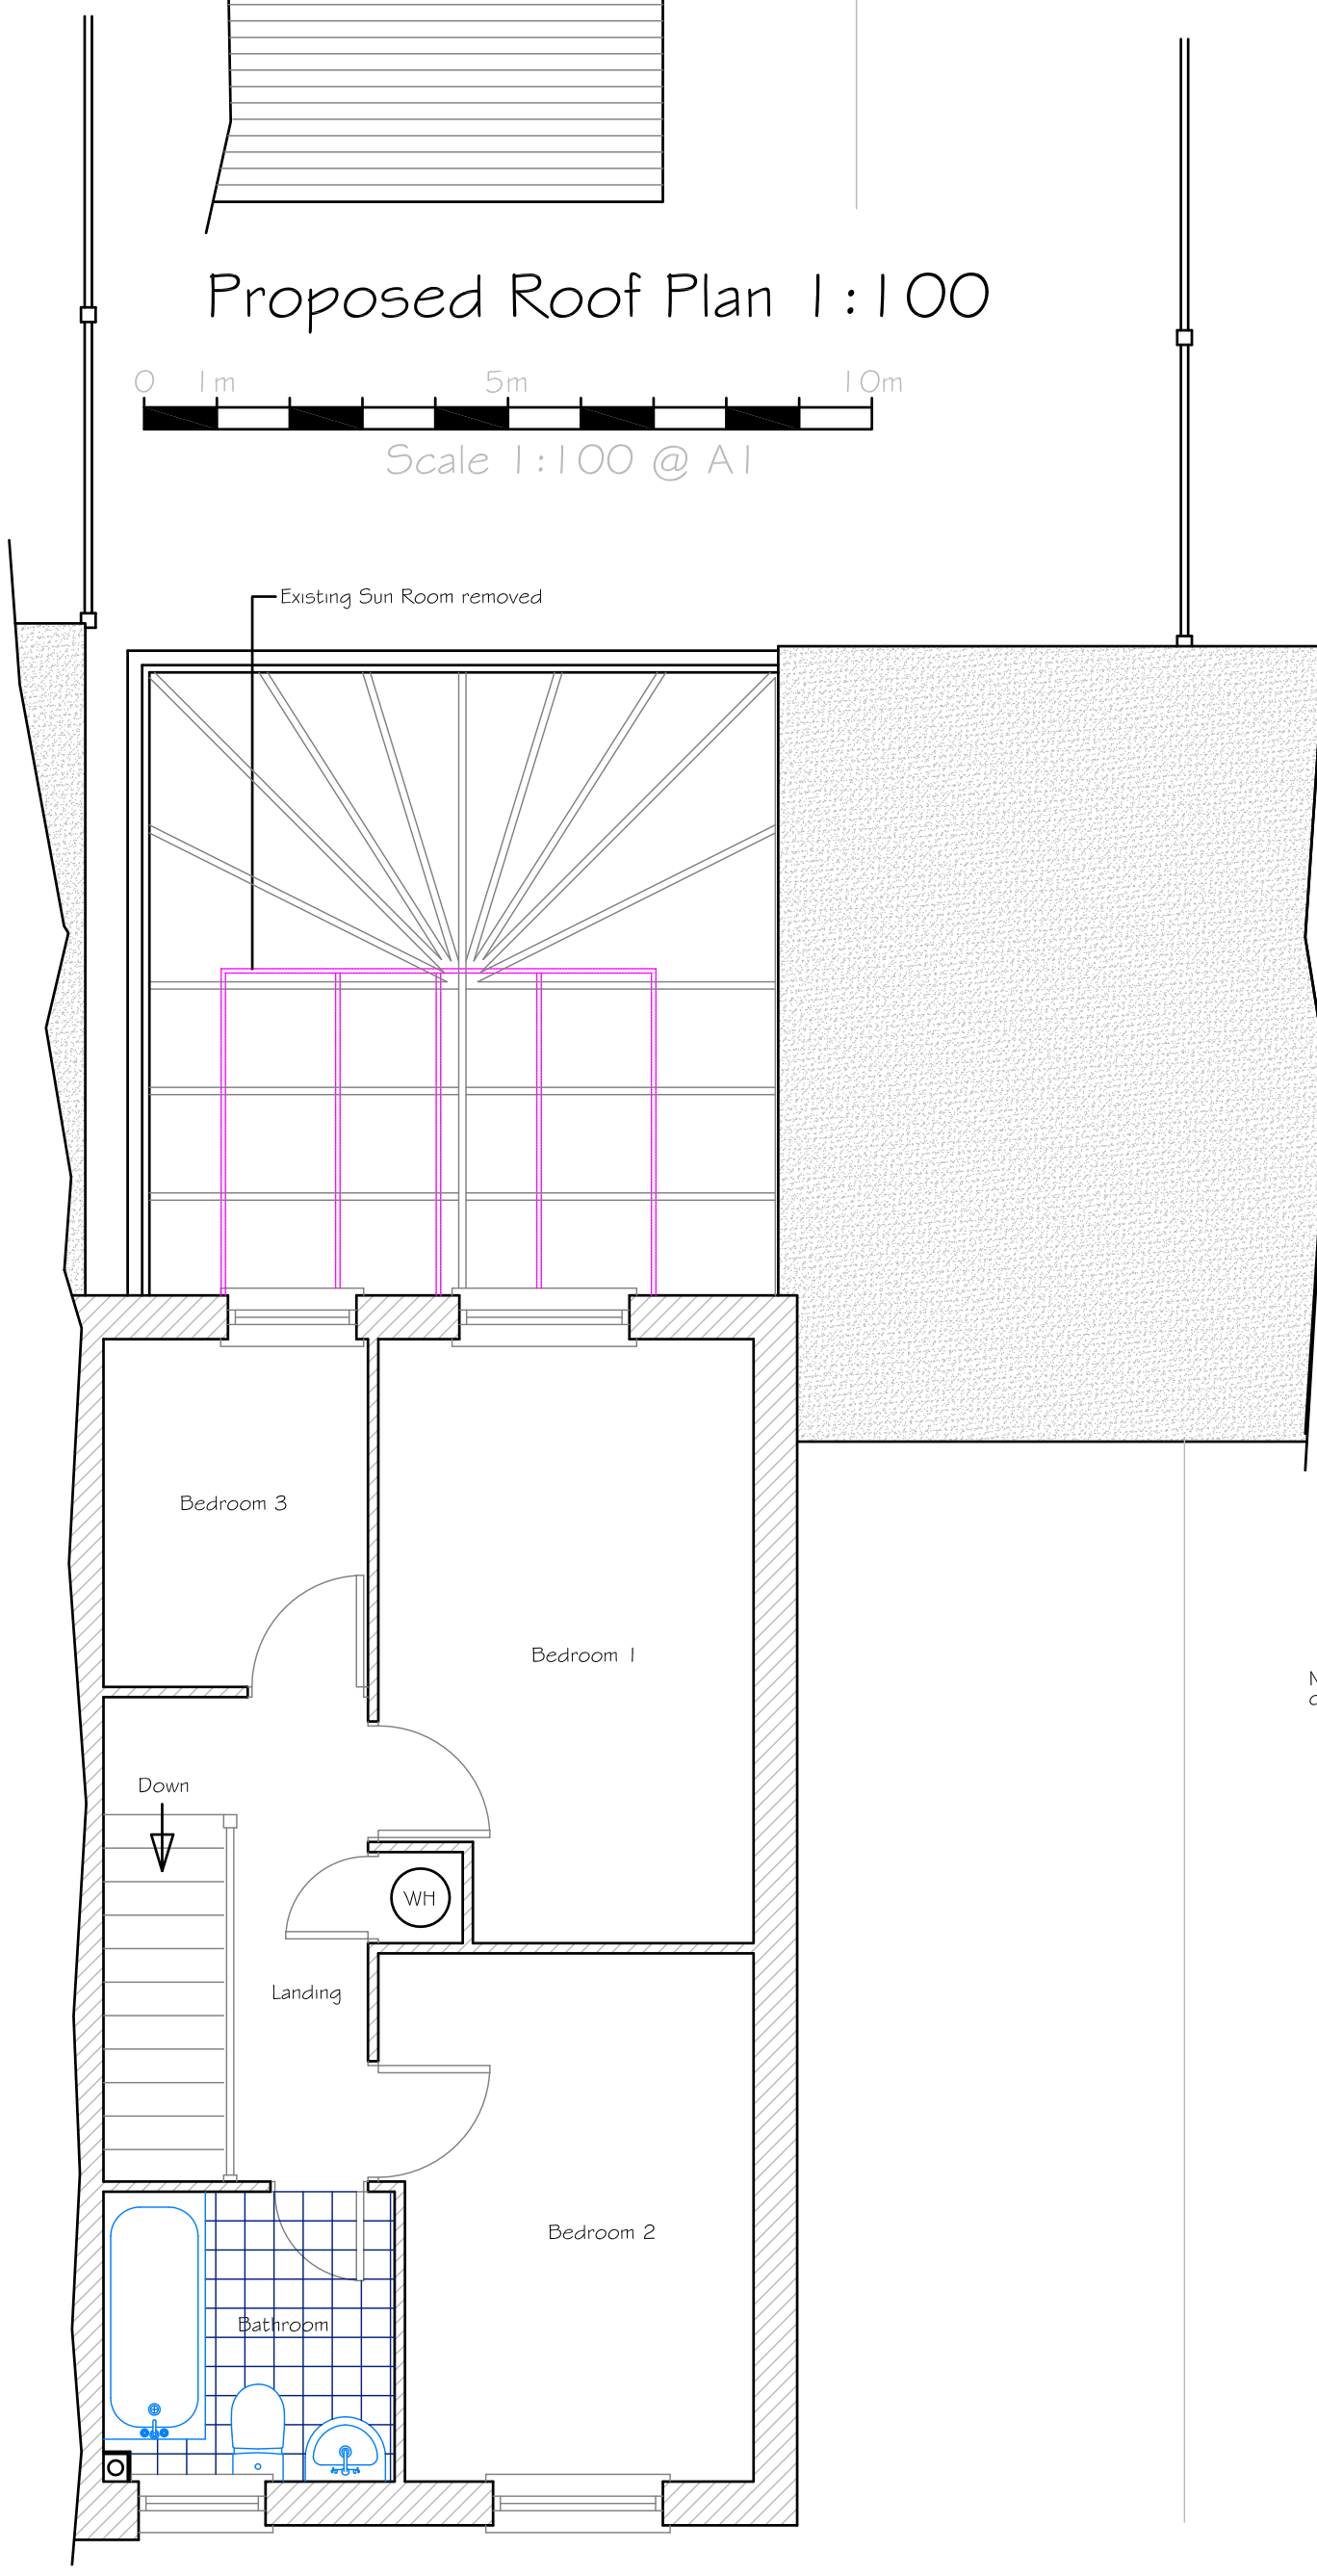


Proposed Ground Floor Plan 1:50

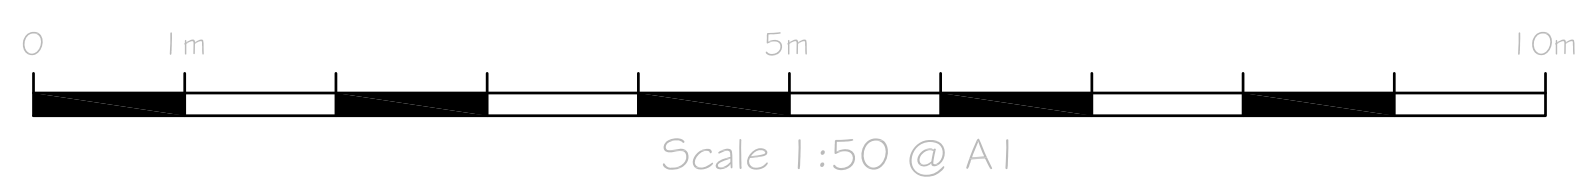


Proposed First Floor Plan 1:50




Proposed East Elevation 1/100

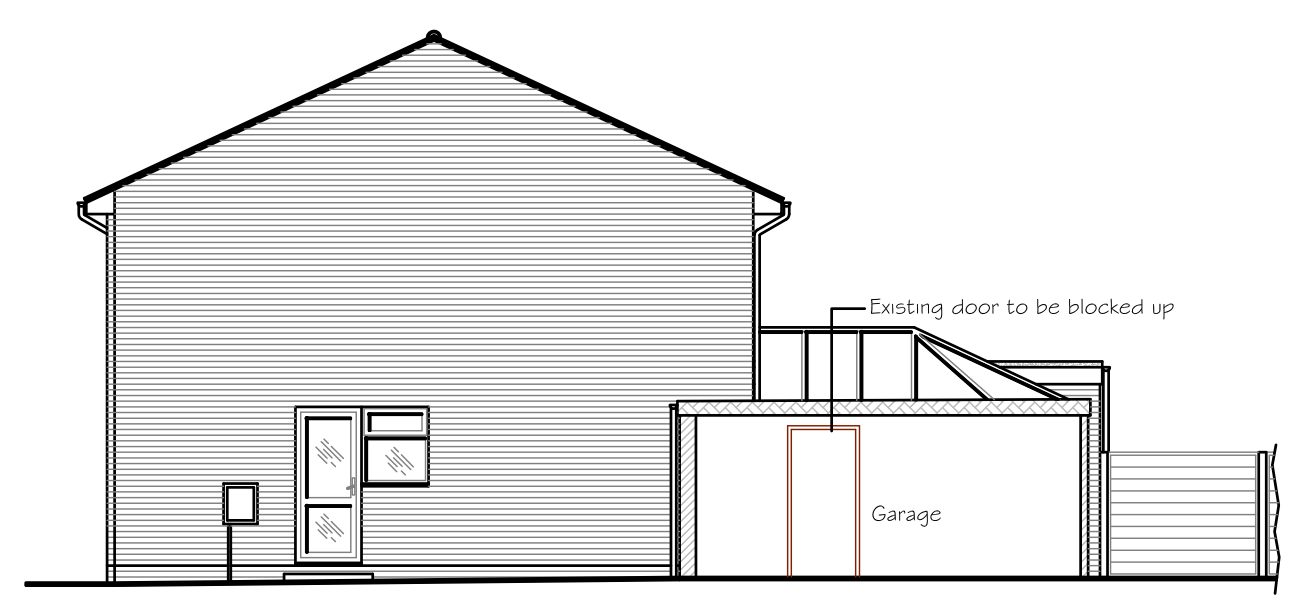

Proposed North Elevation 1/100

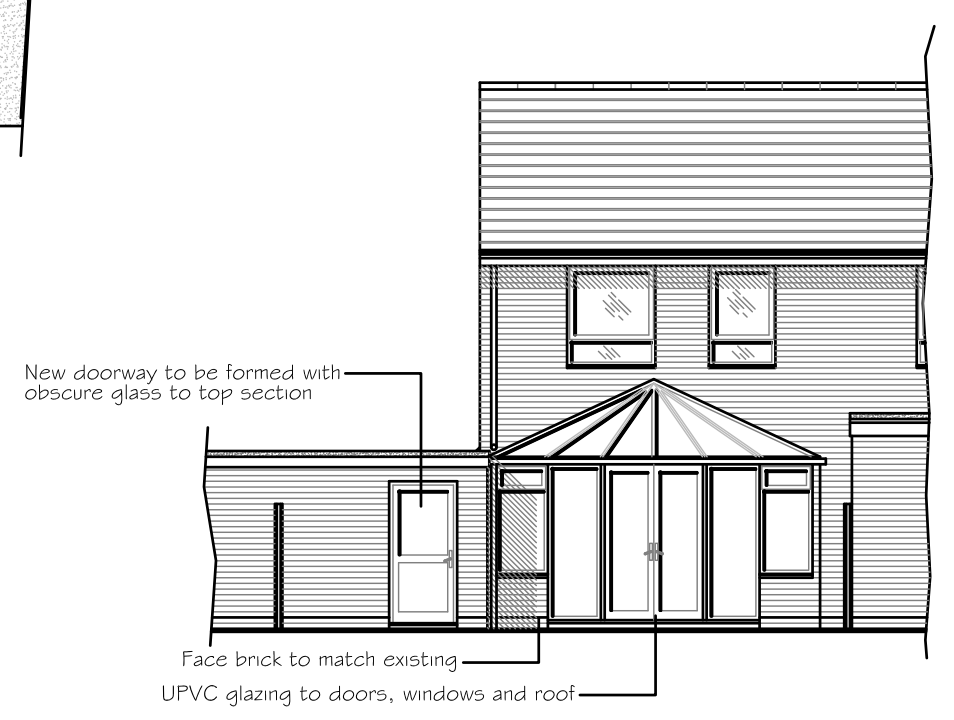


Proposed West Elevation 1/100

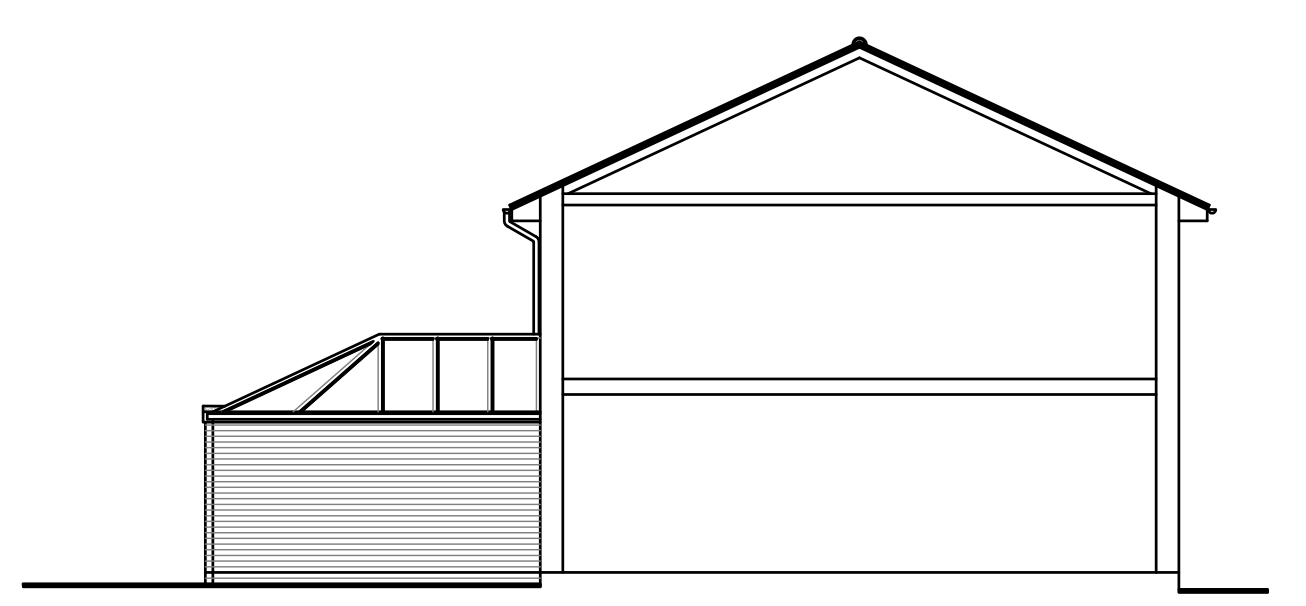

Proposed South Elevation 1/100



Proposed North Elevation 1/100
Garage Removed

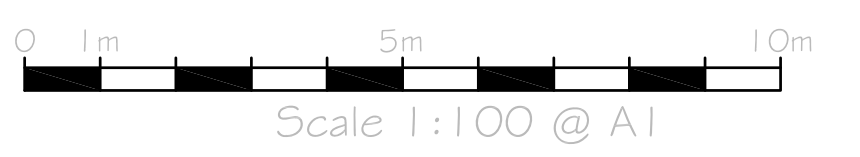

Johar Design

65 Stoneage Close
North Bersted
Bognor Regis
West Sussex
PO22 9QW

Tel/Fax: 01243 830999
Mobile: 07709 508347
E-mail: johar@bscali.co.uk

Rev	By	Date	Description
A	Revision	3/13/15	
B	Revision	3/24/15	
C	Revision		
D	Revision		
E	Revision		
F	Revision		
G	Revision		
H	Revision		

64 Stoneage Close
Bognor Regis
West Sussex
PO22 9QW

Proposed Ground & First Floor Plans
Proposed Roof Plan & Elevations
Proposed Block & Location Plans
March 2015