


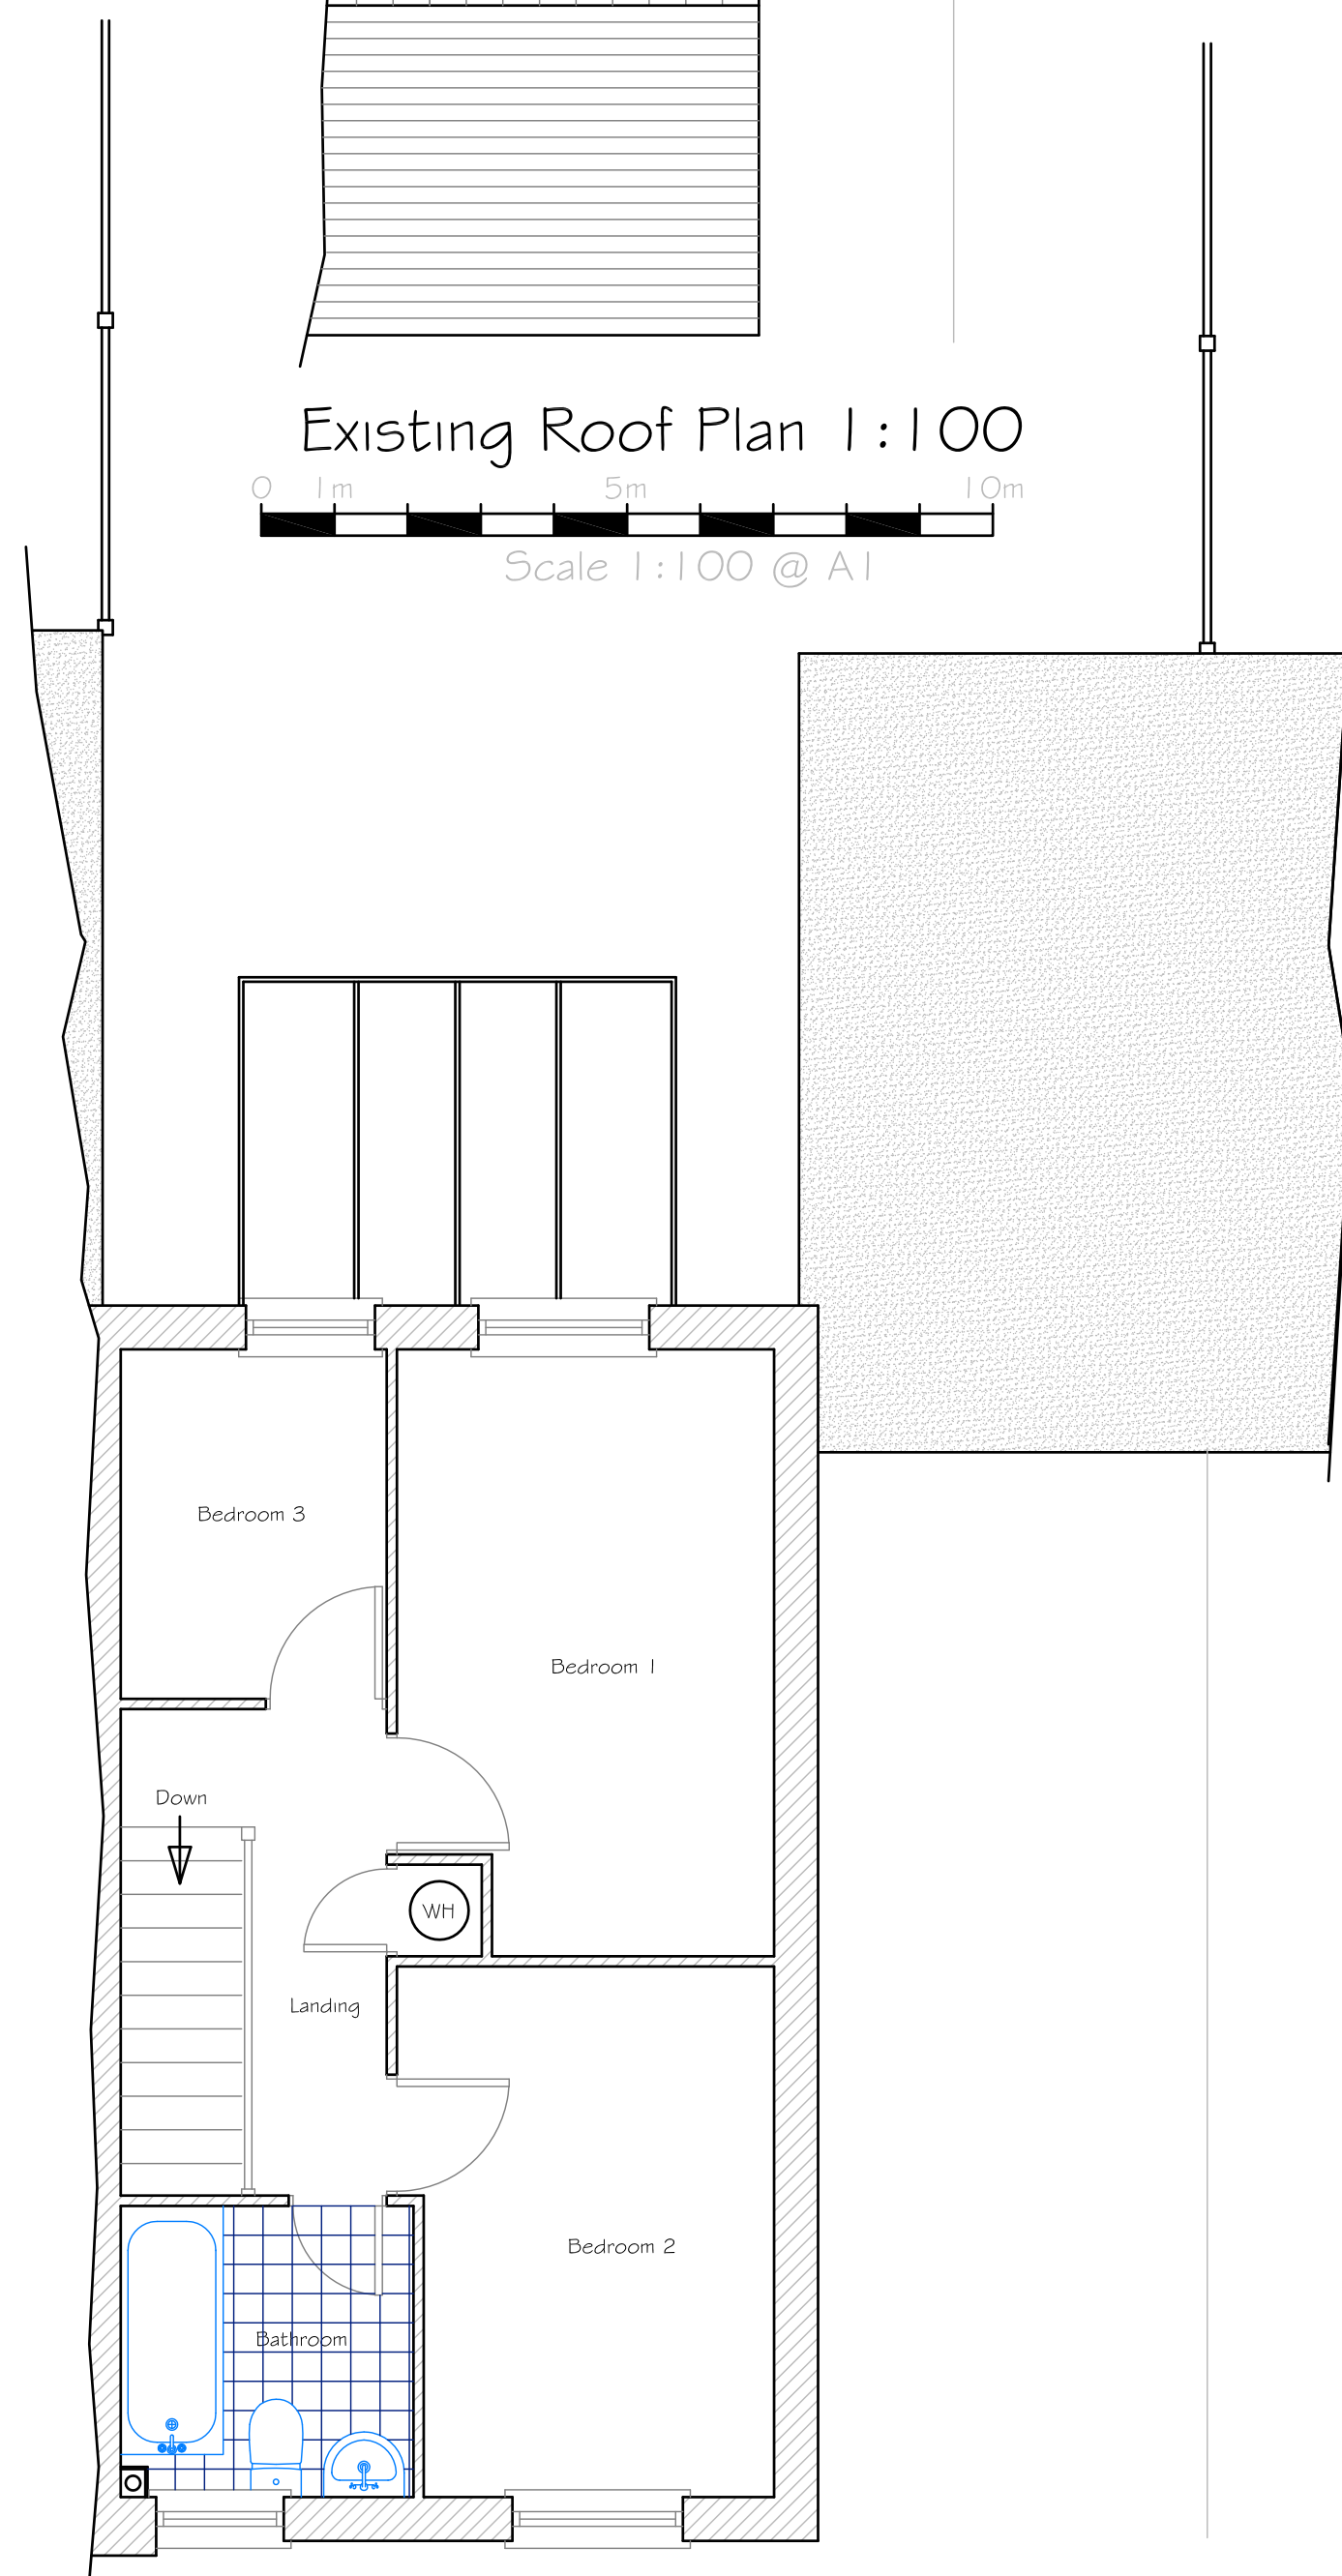


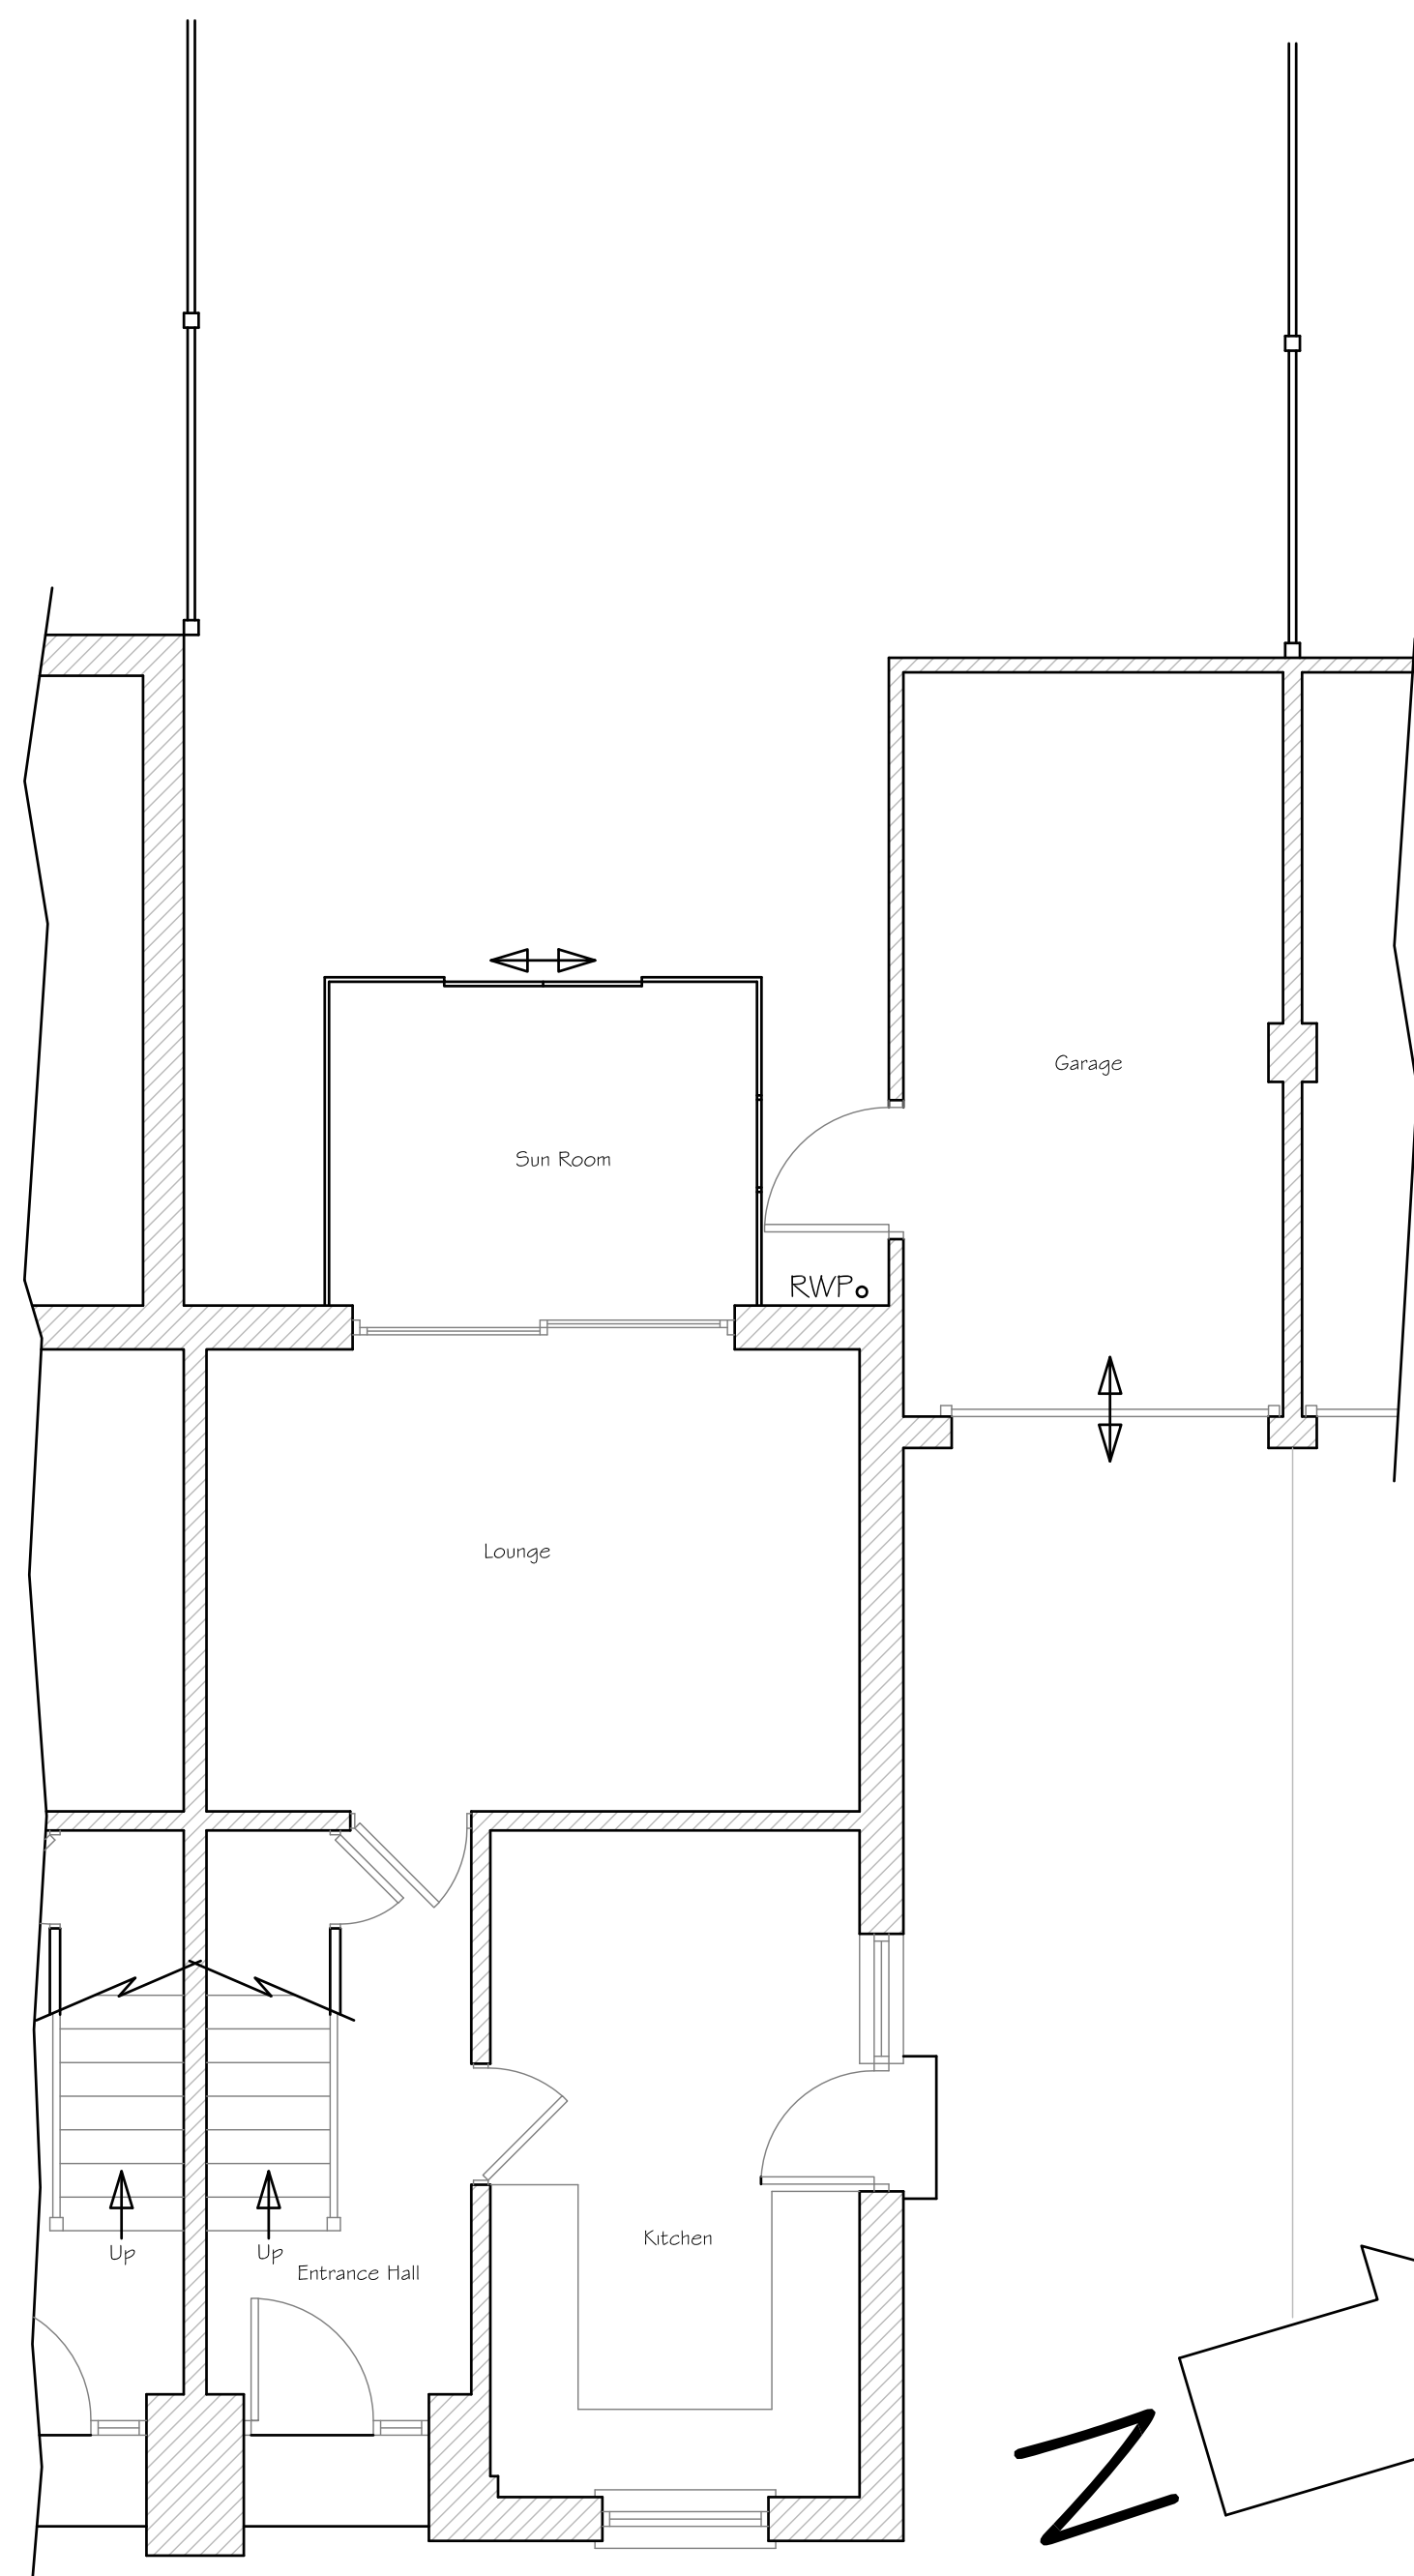


Existing East Elevation 1/100

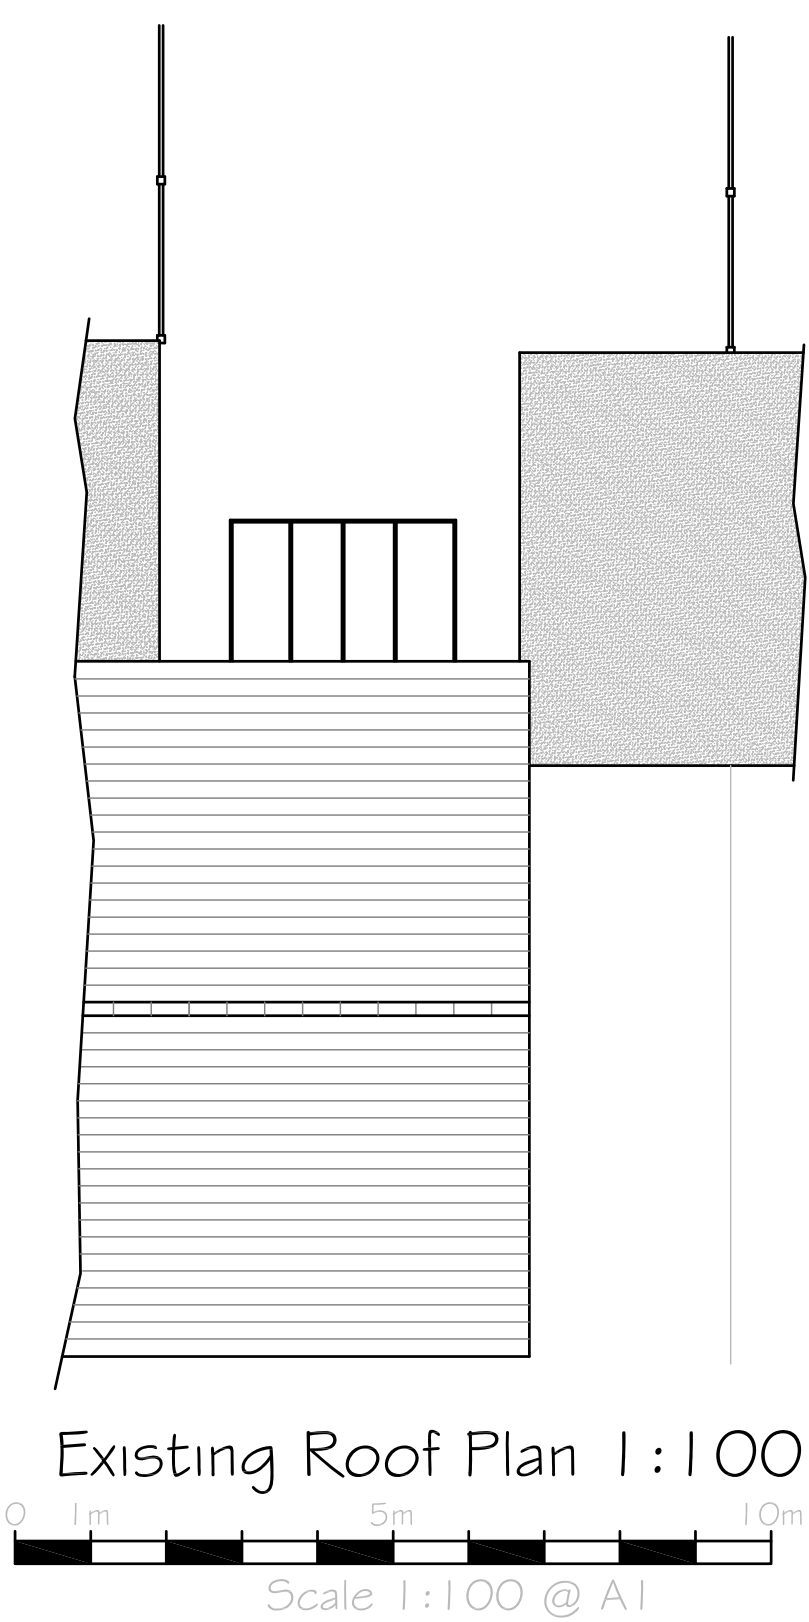

Existing North Elevation 1/100

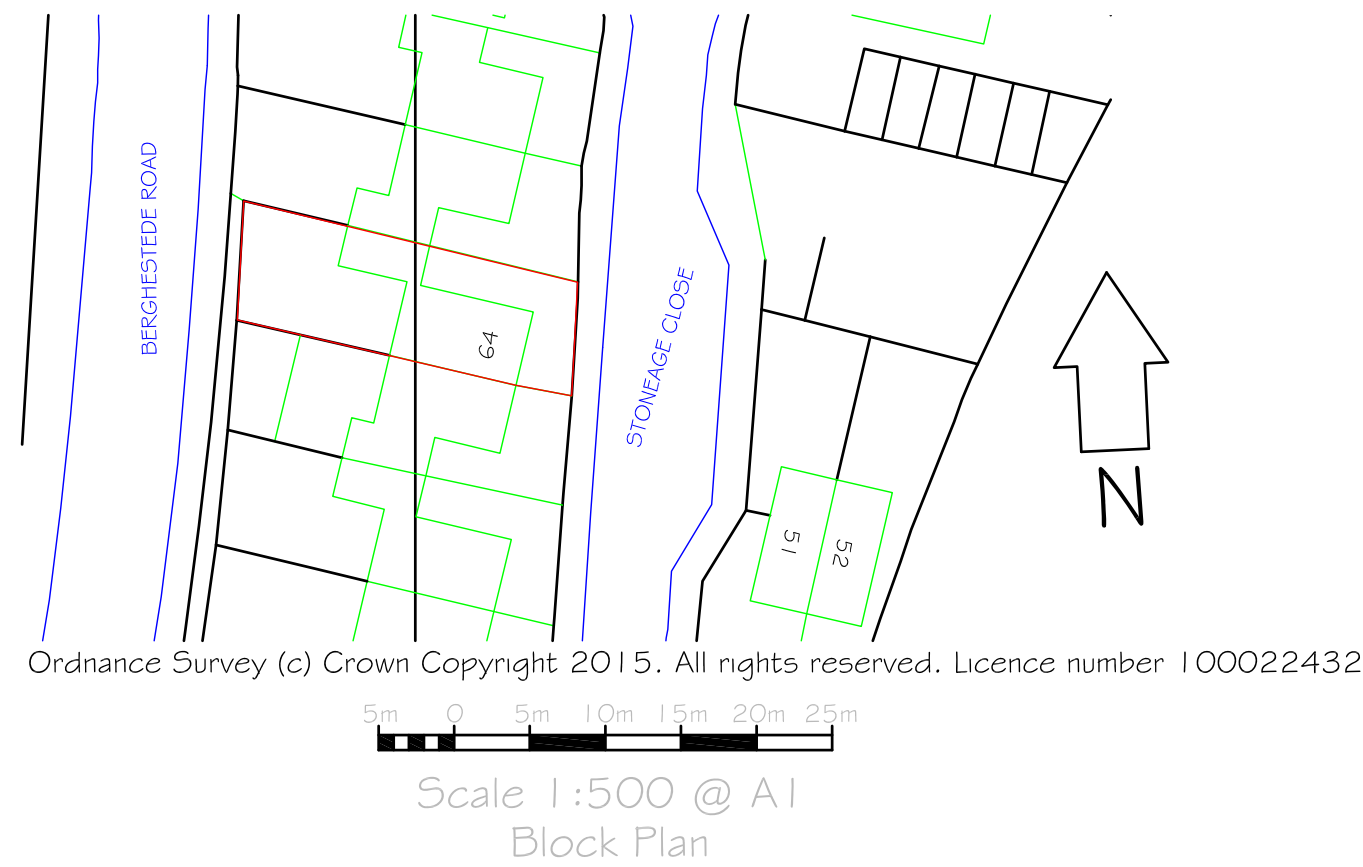


Existing West Elevation 1/100

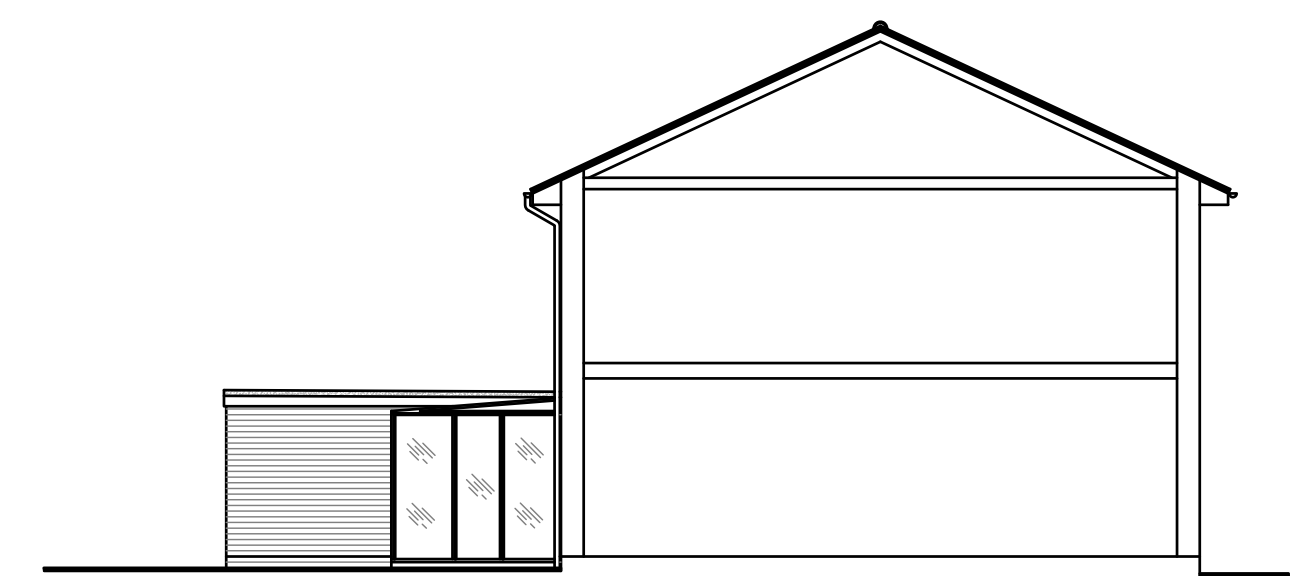

Existing South Elevation 1/100



Existing North Elevation 1/100
Garage Removed

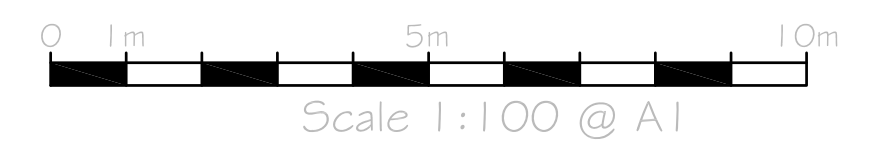

Johar Design

65 Stoneage Close
North Bersted
Bognor Regis
West Sussex
PO22 9QW

Tel/Fax: 01243 830999
Mobile: 07709 508347
E-mail: johar@bscal.co.uk

Rev	Description	Date
A	Revision	3/13/15
B	Revision	3/24/15
C	Revision	
D	Revision	
E	Revision	
F	Revision	
G	Revision	
H	Revision	

64 Stoneage Close
Bognor Regis
West Sussex
PO22 9QW

Existing Ground & First Floor Plans
Existing Roof Plan & Elevations
Existing Block & Location Plans
March 2015