




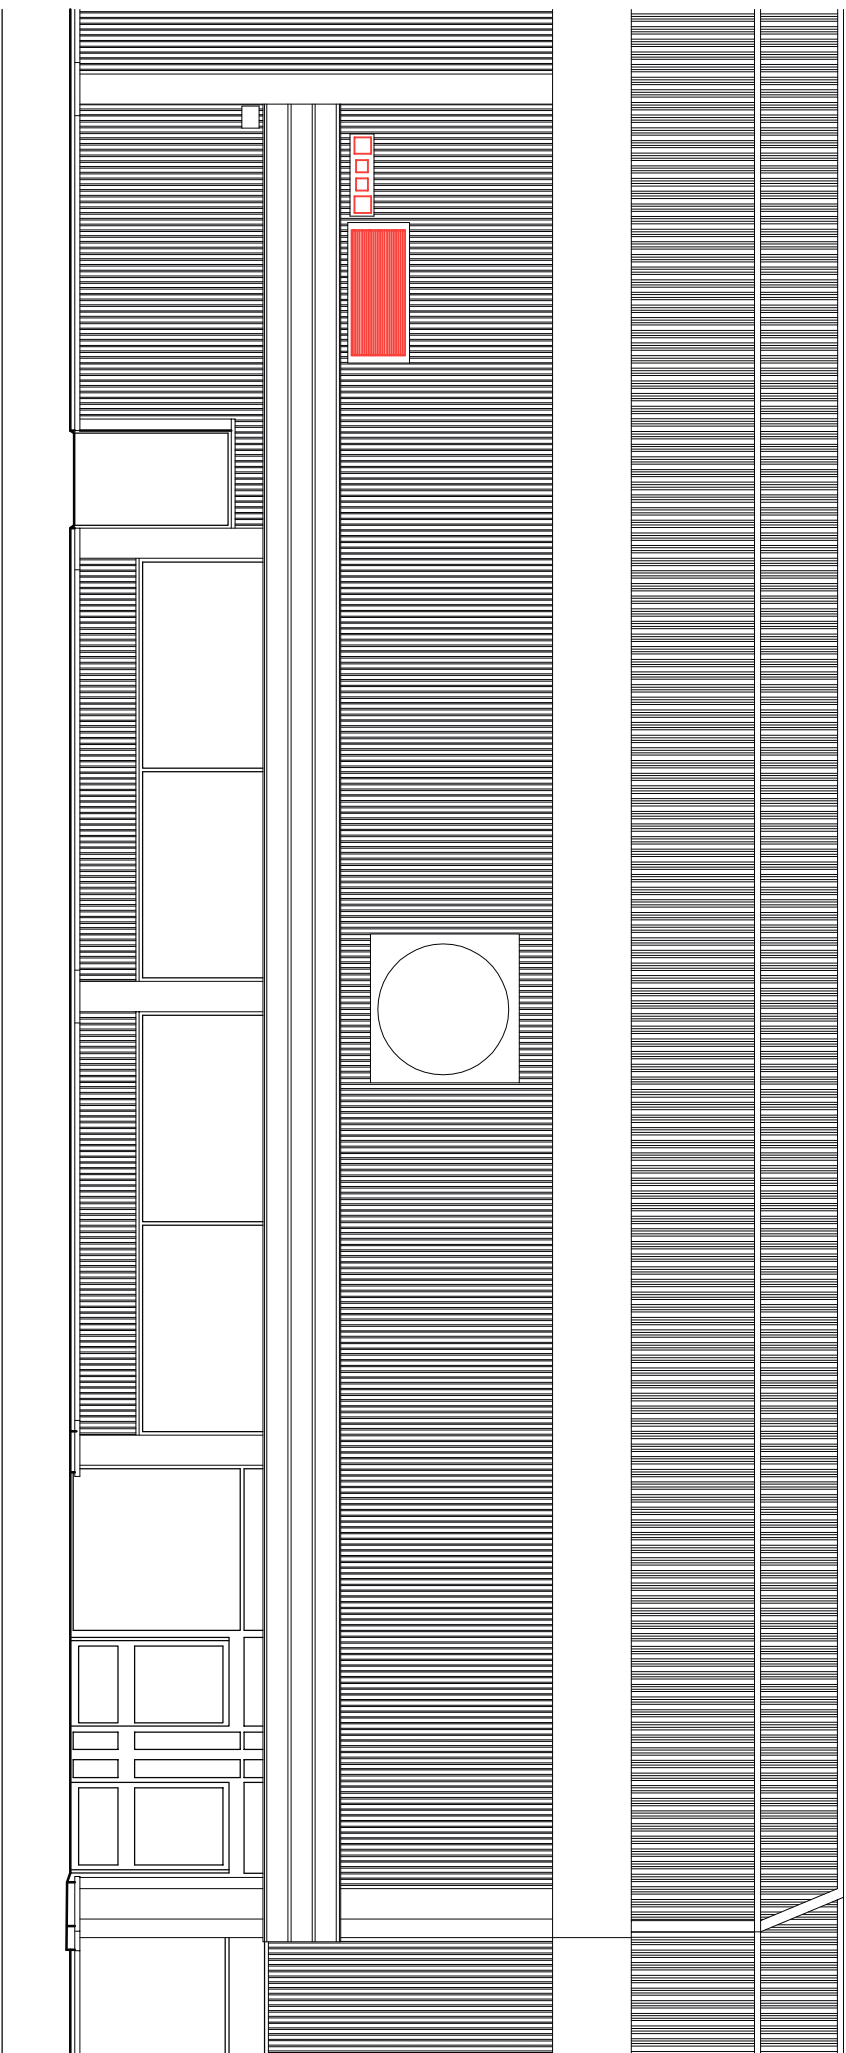


FRONT ELEVATION (EAST)
EXISTING ELEVATIONS

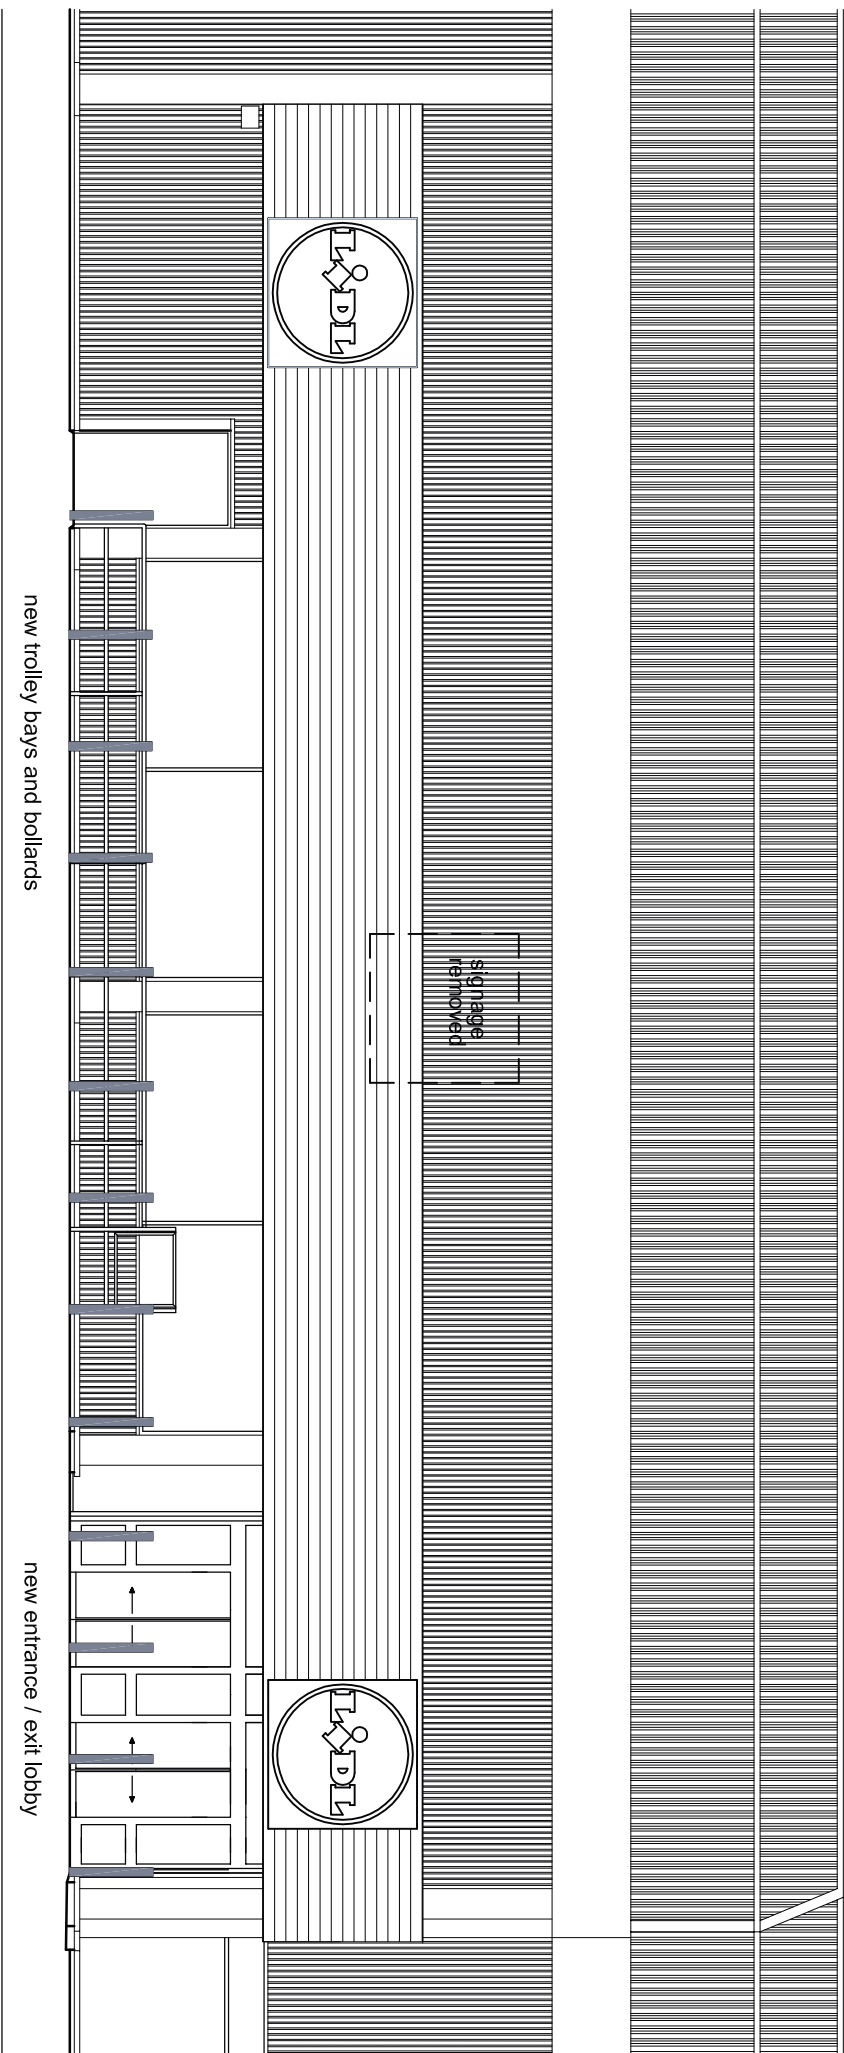


FRONT ELEVATION (EAST)
PROPOSED ELEVATIONS

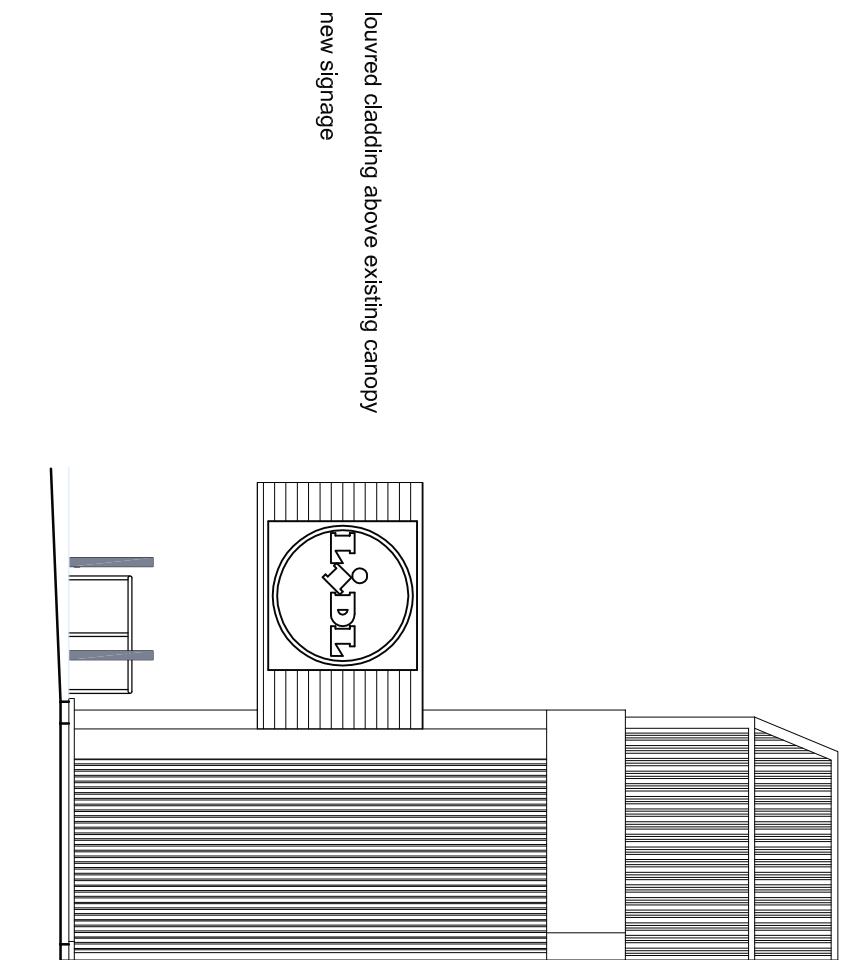


SIDE ELEVATION (NORTH)

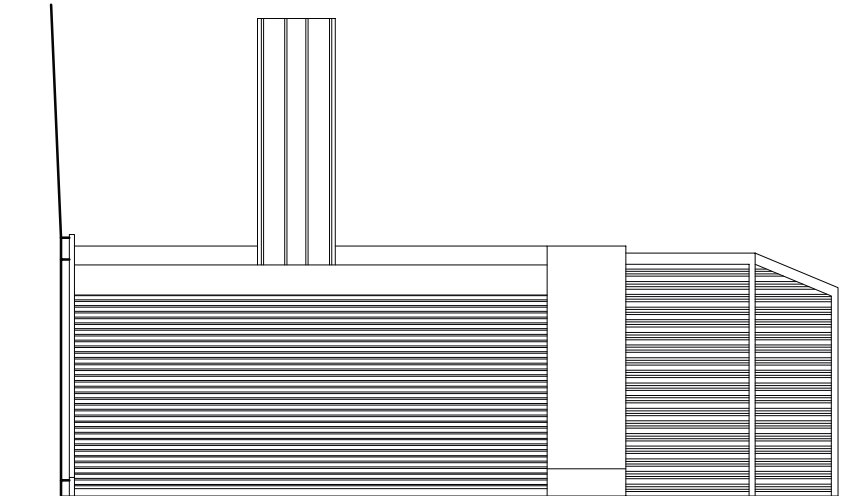

SIDE ELEVATION (NORTH)

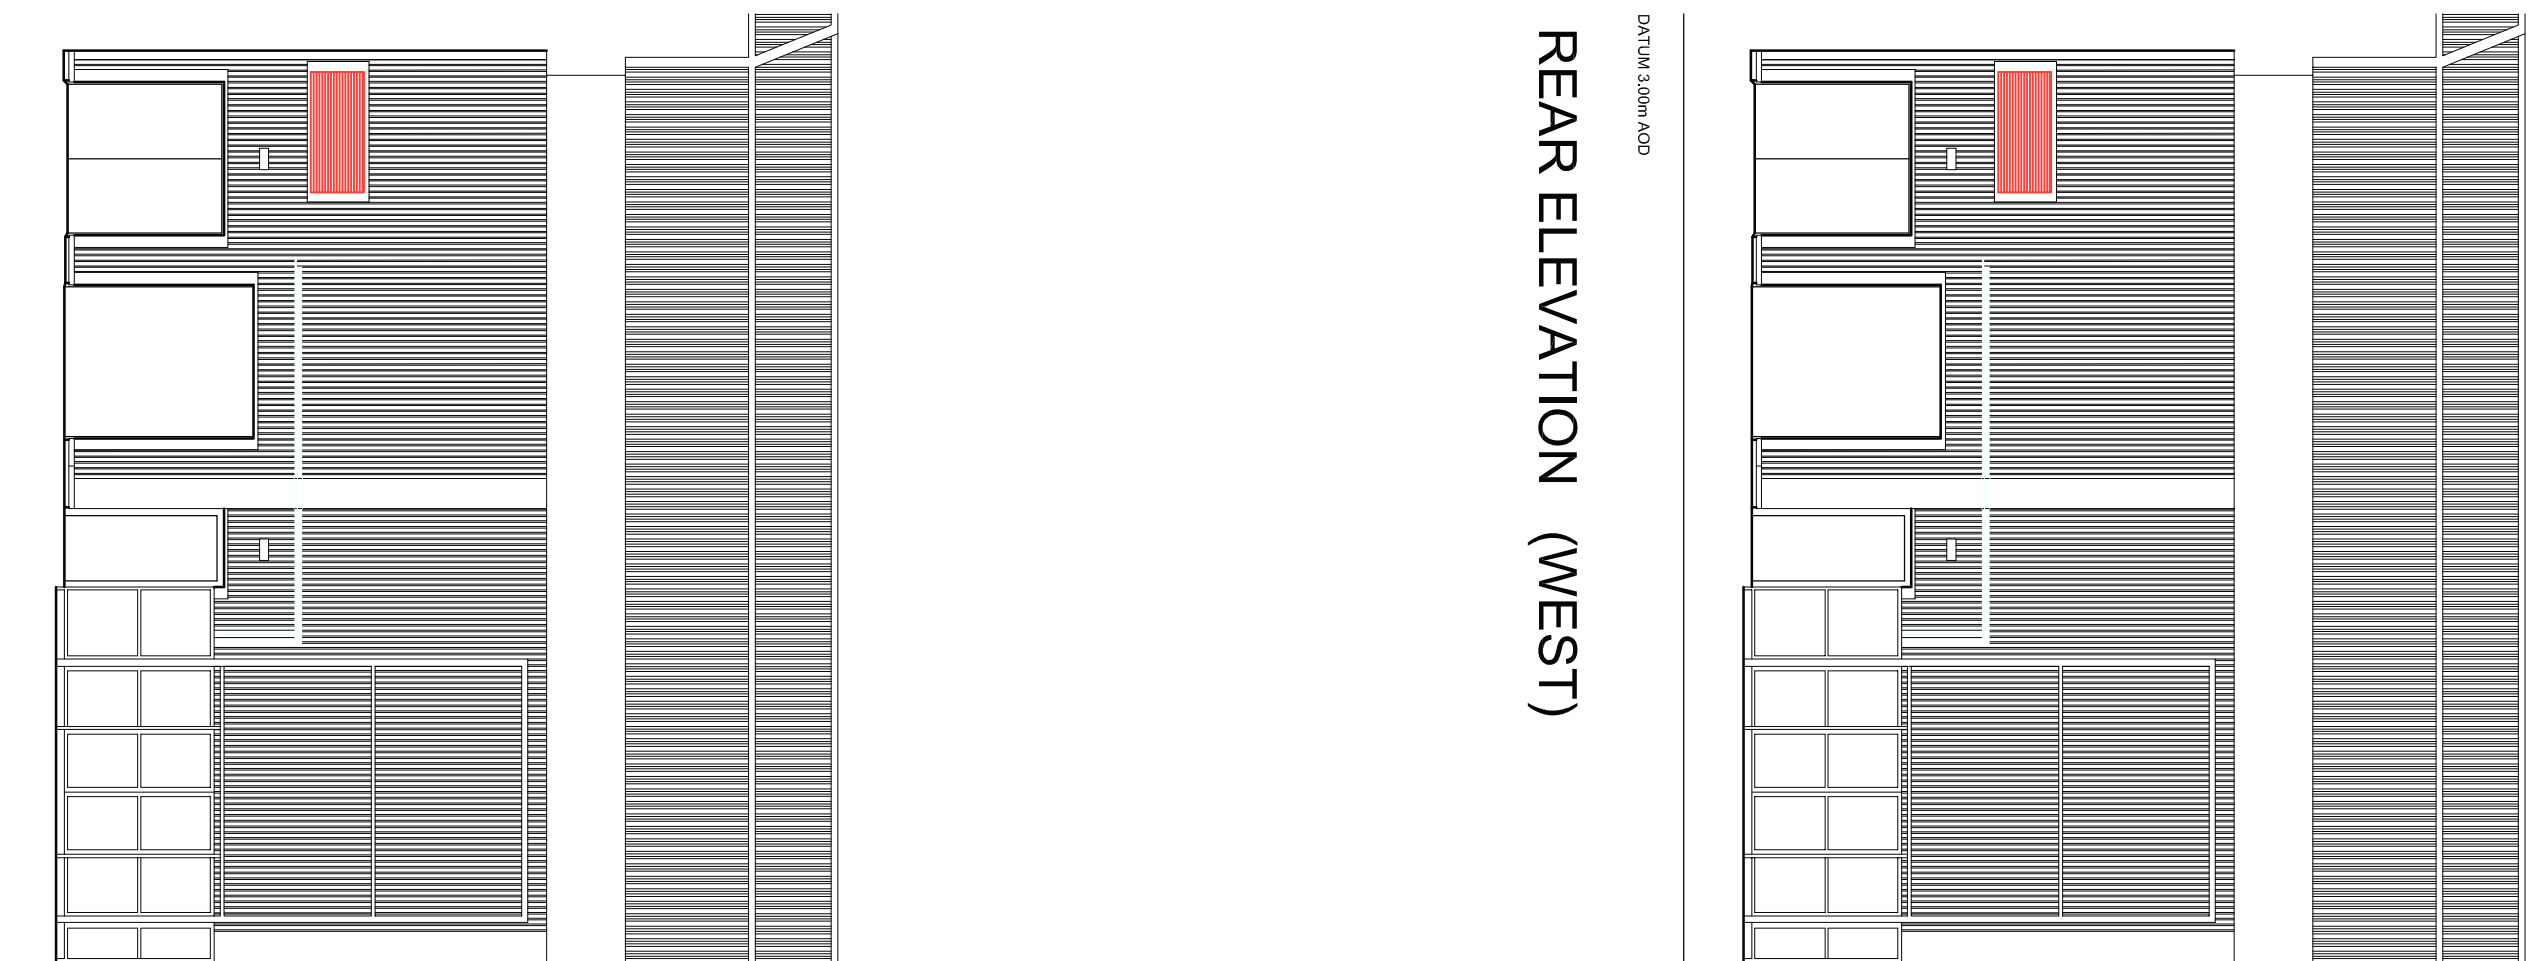

REAR ELEVATION (WEST)

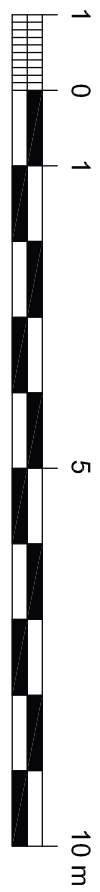[illegible]