
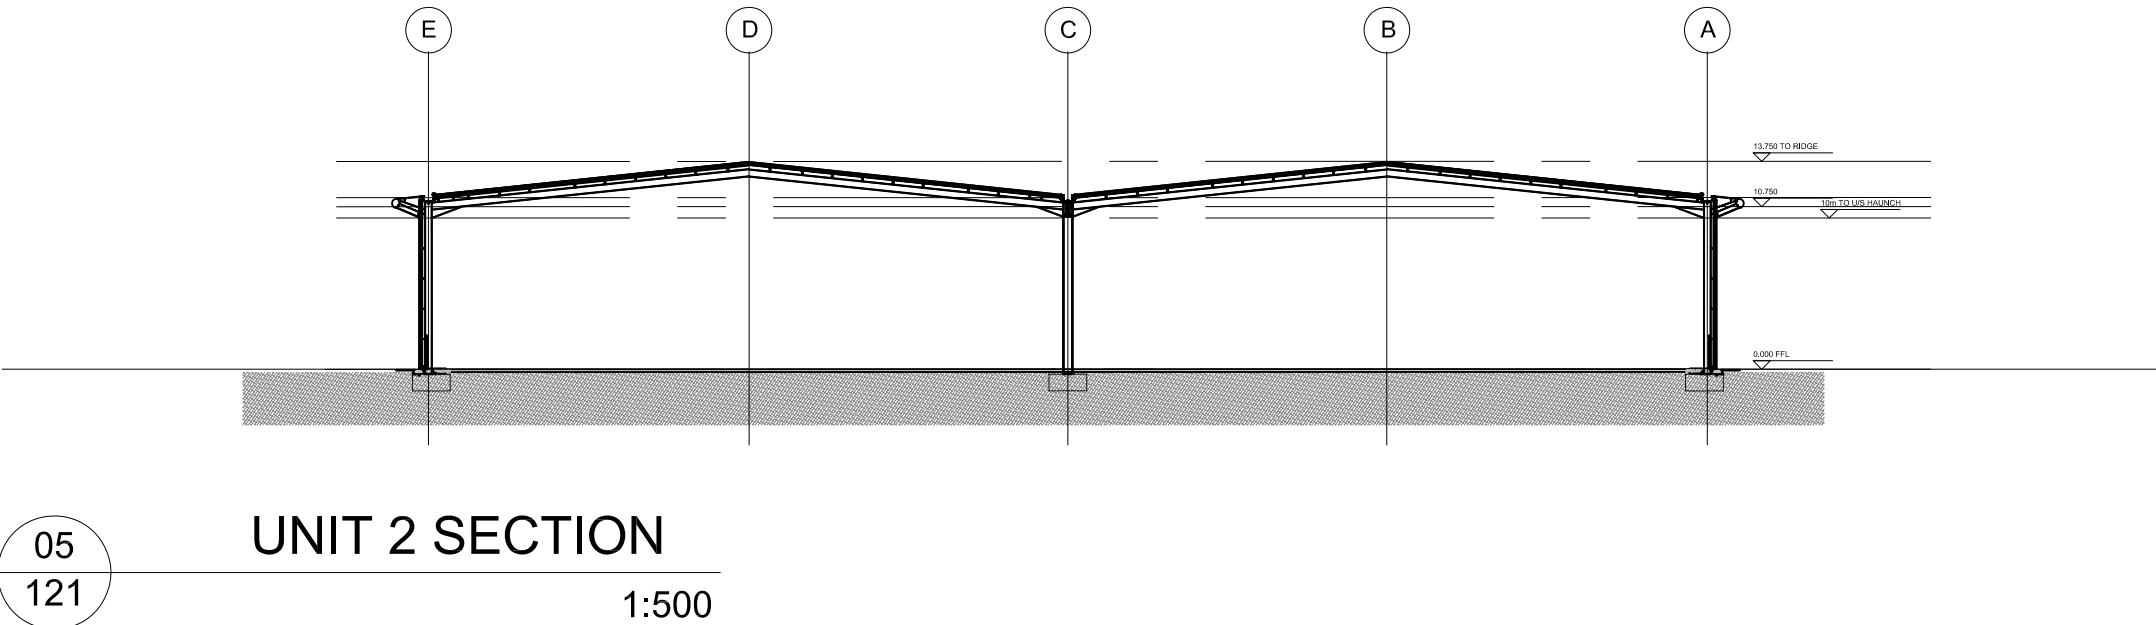
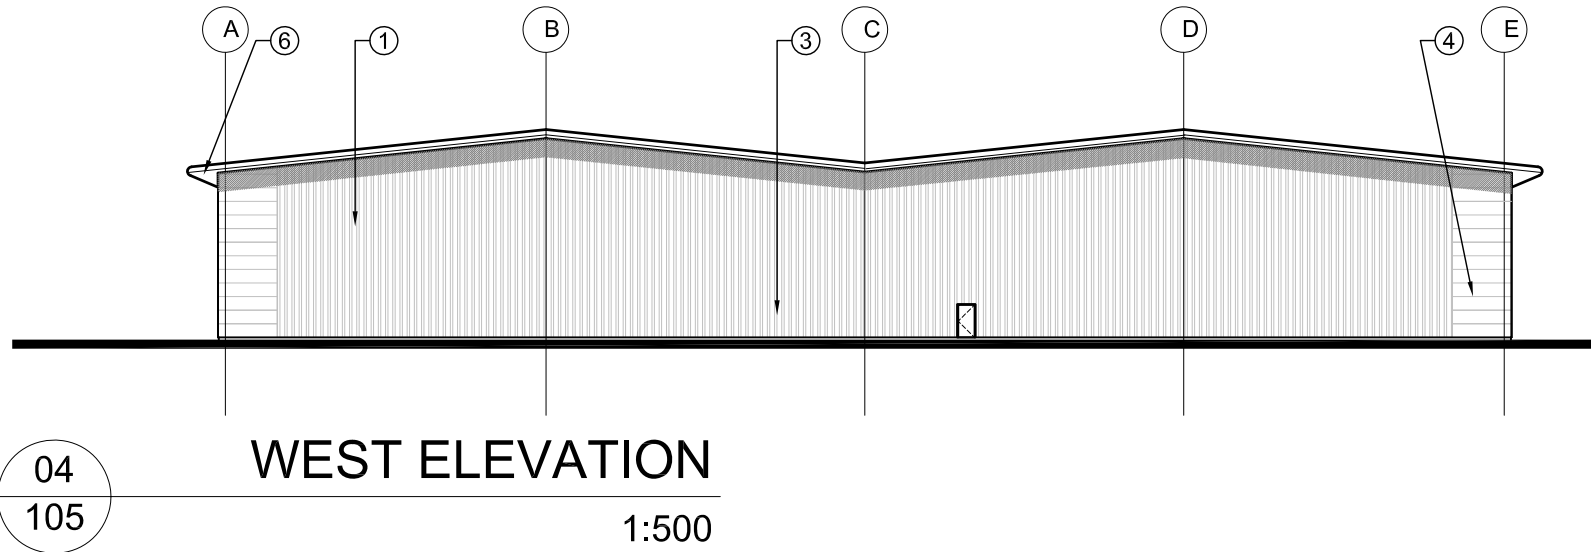
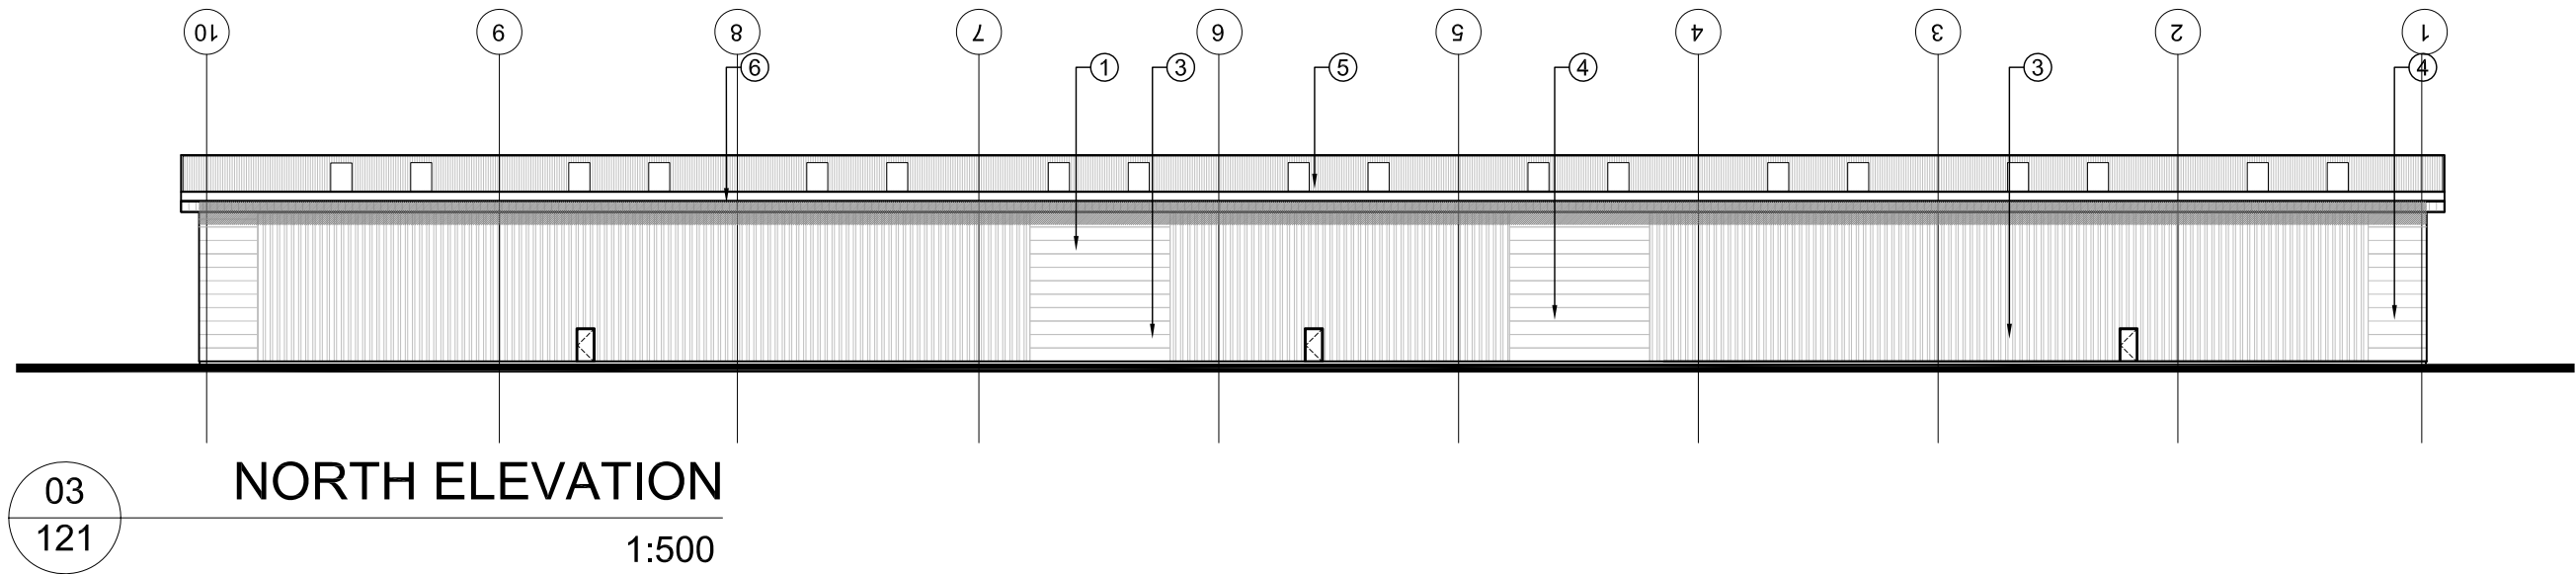
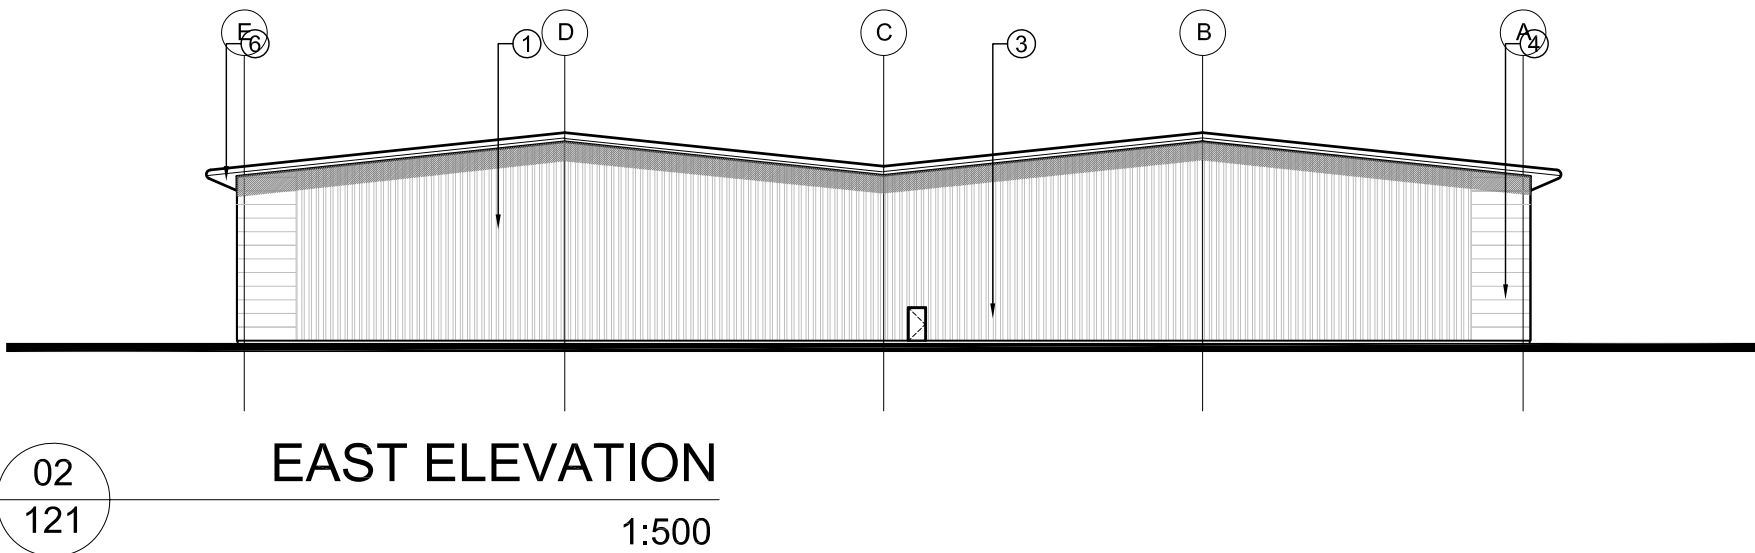


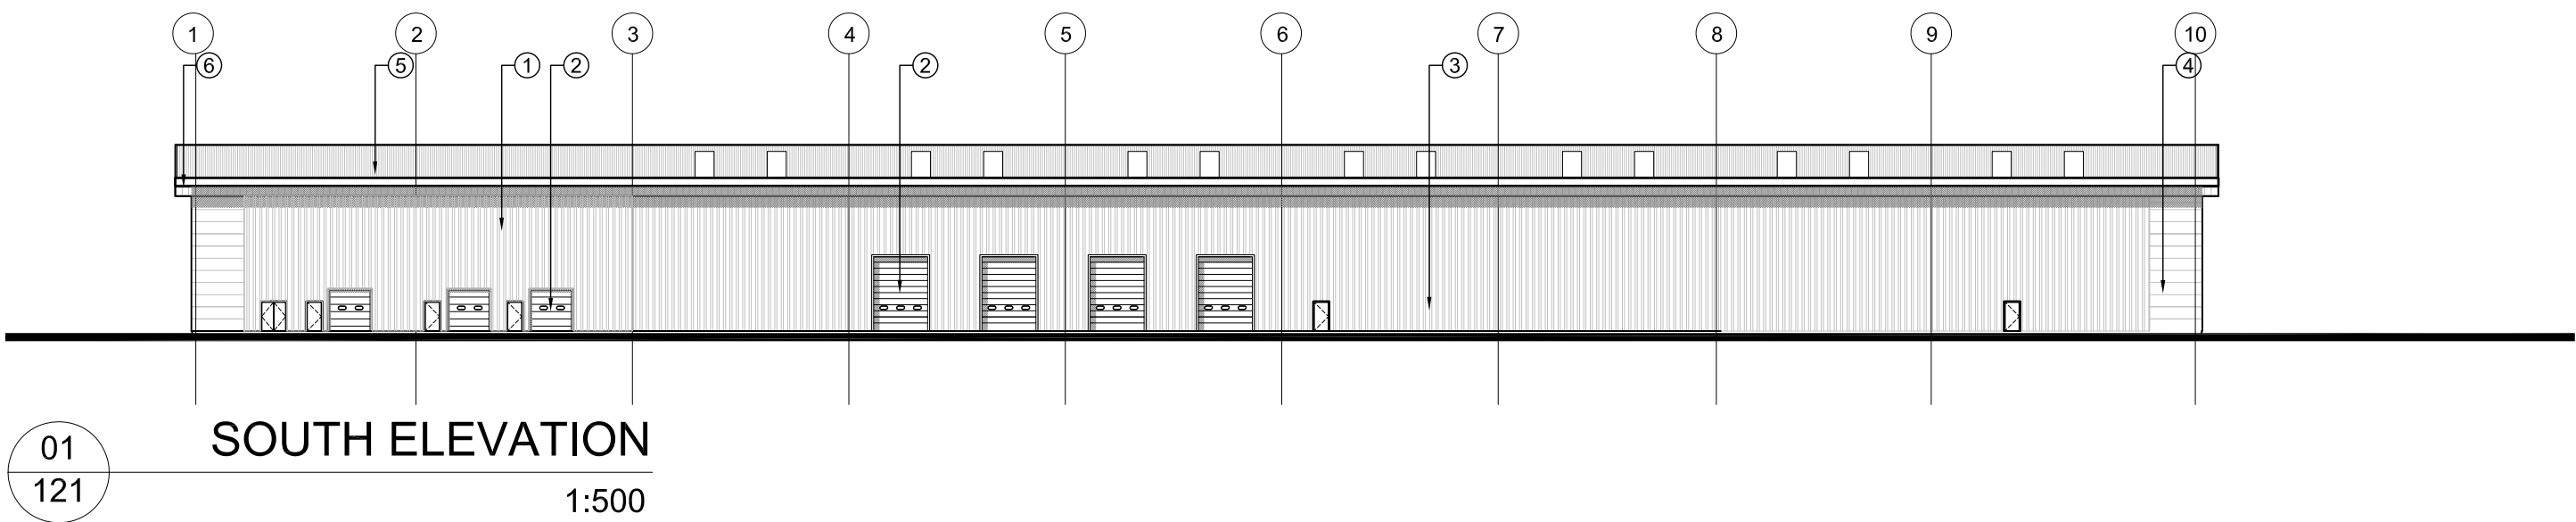

NOTES:

SUBJECT TO STATUTORY CONSENTS

BASE ON MALCOLM HUGHES LAND SURVEYOR'S
TOPOGRAPHICAL SURVEY (DRAWING No: 16473 / 1)

BASED ON OS MAP REPRODUCED BY PERMISSION OF
CONTROLLER OF HM STATIONARY OFFICE (c) CROWN
COPYRIGHT

COPYRIGHT RESERVED
DO NOT USE ELECTRONIC VERSIONS OF THIS DRAWING TO
DETERMINE DIMENSIONS UNLESS SPECIFICALLY
AUTHORISED BY MICHAEL SPARKS ASSOCIATES

IF USING AN ELECTRONIC VERSION OF THIS DRAWING
FIGURED DIMENSIONS TAKE PRECEDENCE AND NOTIFY
MICHAEL SPARKS ASSOCIATES OF ANY DISCREPANCIES

SCHEDULE OF EXTERNAL FACING MATERIALS

UNIT	
① Profiled Wall Cladding	CA Twintherm 32/1000W Trapezoidal built up Cladding system throughout laid vertical, Prisma Silver Metallic (RAL 9006)
② Loading Doors	Sectional composite loading doors Finish: Polyester powder coated colour: RAL 9006 (metallic silver)
③ Personal Doors	Steel Finish Polyester powder coated colour: RAL 9006 (metallic silver)
④ Wall Cladding	Flat composite panels Finish: Tata Colorcoat HPS200 Colour: White
⑤ Roof	Fully Insulated CA Twintherm built up metal roof system Colour: HPS 200 Albatross (Light Grey)
⑥ Horizontal eaves fascia with soffit	Radiussed "bullnose" pressed steel fascia Finish: Tata Colorcoat Prisma Colour: white Flat aluminium soffit panel Finish: polyester powder coated Colour: White
⑦ Canopy over loading doors	Steel fascia Colour: RAL 9006 (metallic silver)

A	20.06.14	GENERAL AMENDMENTS	PF	NSC
REV	DATE	NOTE	DRAW	CHK



CHARTERED ARCHITECTS

11 PLATO PLACE
ST DIONIS ROAD
LONDON SW6 4TU

TELEPHONE 020 7736 6162
FAX 020 7736 3898
www.mso-architects.co.uk



TITLE

OLDLANDS FARM, BOGNOR REGIS

DRAWING

UNIT 2

ELEVATIONS & SECTION

CLIENT

BERICOTE PROPERTIES LTD

DATE	SCALE	DRAWN
JUNE 2014	1:500@A1	PF
	STATUS	CHECKED
	PLANNING	NSC

DRAWING NUMBER

30699-PL-121A

