



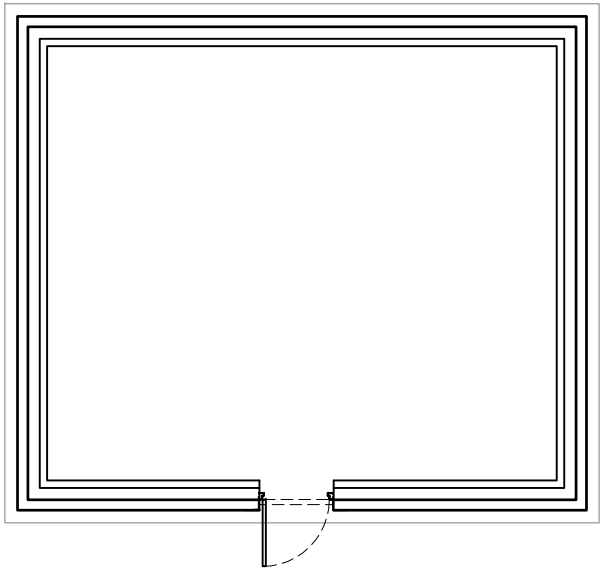

01
126

BATTERY STORE PLAN


1:100

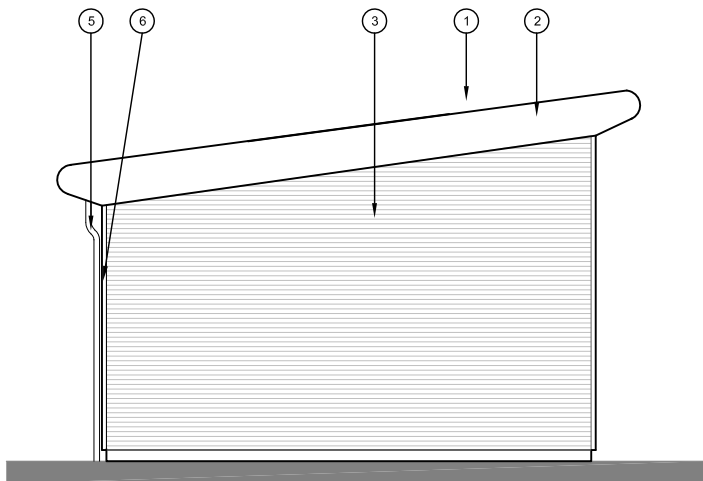

01
126

BATTERY STORE ELEVATION WEST


1:100

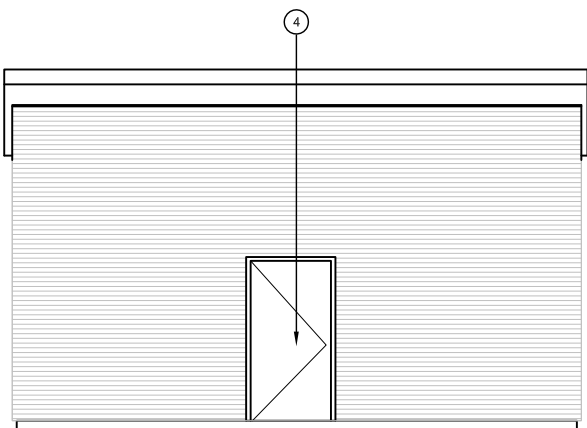

02
126

BATTERY STORE ELEVATION SOUTH


1:100

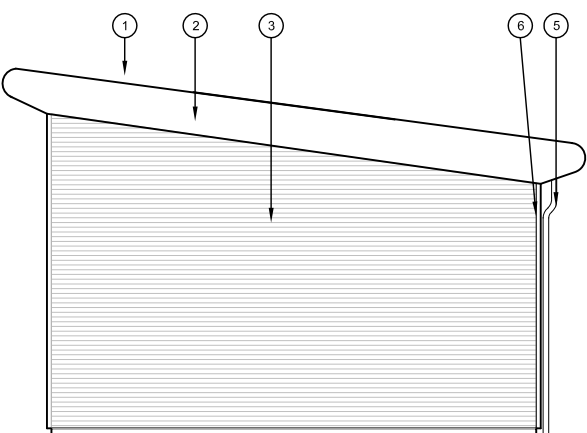

03
126

BATTERY STORE ELEVATION EAST

1:100

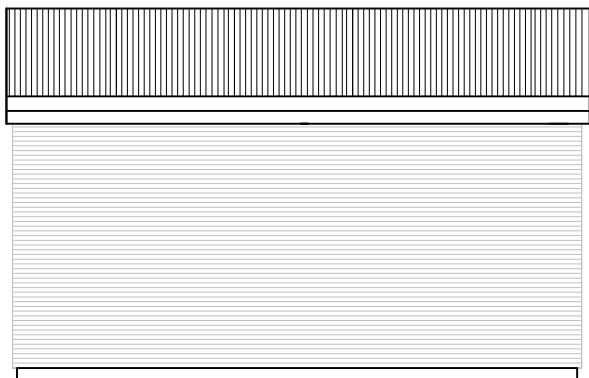

04
126

BATTERY STORE ELEVATION NORTH

1:100

NOTES:


SUBJECT TO STATUTORY CONSENTS

BASE ON MALCOLM HUGHES LAND SURVEYOR'S
TOPOGRAPHICAL SURVEY (DRAWING No: 16473 / 1)

BASED ON OS MAP REPRODUCED BY PERMISSION OF
CONTROLLER OF HM STATIONARY OFFICE (c) CROWN
COPYRIGHT


COPYRIGHT RESERVED
DO NOT USE ELECTRONIC VERSIONS OF THIS DRAWING TO
DETERMINE DIMENSIONS UNLESS SPECIFICALLY
AUTHORISED BY MICHAEL SPARKS ASSOCIATES

IF USING AN ELECTRONIC VERSION OF THIS DRAWING
FIGURED DIMENSIONS TAKE PRECEDENCE AND NOTIFY
MICHAEL SPARKS ASSOCIATES OF ANY DISCREPANCIES

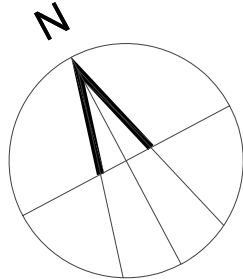

SCHEDULE OF EXTERNAL FACING MATERIALS

① Roof	Fully insulated built up metal roof system Colour: HPS 200 Albatross (Light Grey)
② Roof Fascia and Soffit	Prisma White (RAL 9010)
③ Profilled metal Wall Cladding	Sinusoidal Cladding throughout laid horizontal, Prisma Silver Metallic(RAL 9006)
④ Door	Steel Finish Polyester powder coated colour: RAL 9006 (metallic silver)
⑤ Downpipe	Polyester powder coated Prisma Silver Metallic (RAL 9006)
⑥ Corner flashing	Pressed metal corner flashing powder coated SILVER RAL 9006

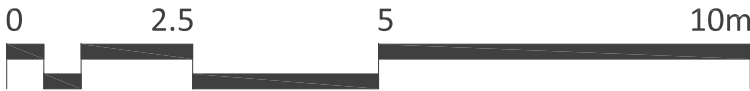

..	..	..	..	..
REV	DATE	NOTE	DRAW	CHCK



CHARTERED ARCHITECTS

11 PLATO PLACE
ST.DIONIS ROAD
LONDON SW6 4TU

TELEPHONE 020 7736 6162
FAX 020 7736 3896
www.msa-architects.co.uk



TITLE
OLDLANDS FARM, BOGNOR REGIS
DRAWING
BATTERY STORE

CLIENT
BERICOTE PROPERTIES LTD

DATE JUNE 2014	SCALE 1:100@A2	DRAWN PF
STATUS PLANNING		CHECKED NSC

DRAWING NUMBER
30699-PL-126