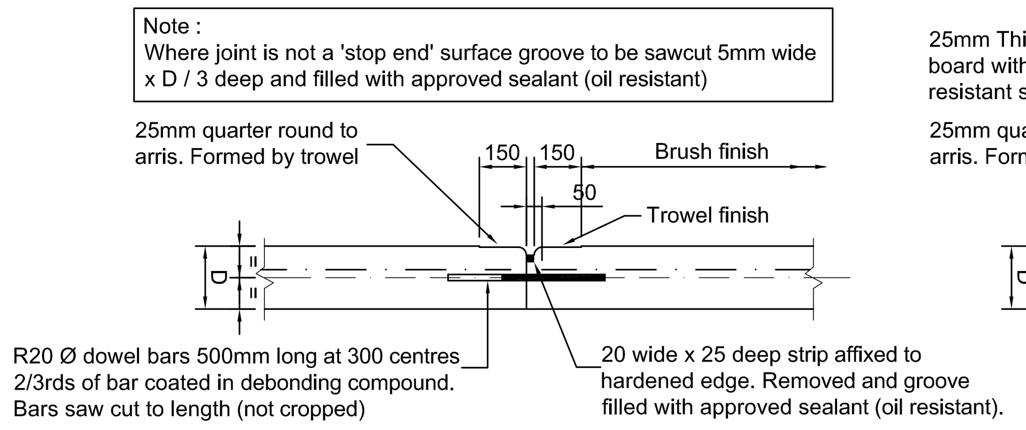

CONTRACTION JOINT - (C.J.)
(Scale 1 : 20)

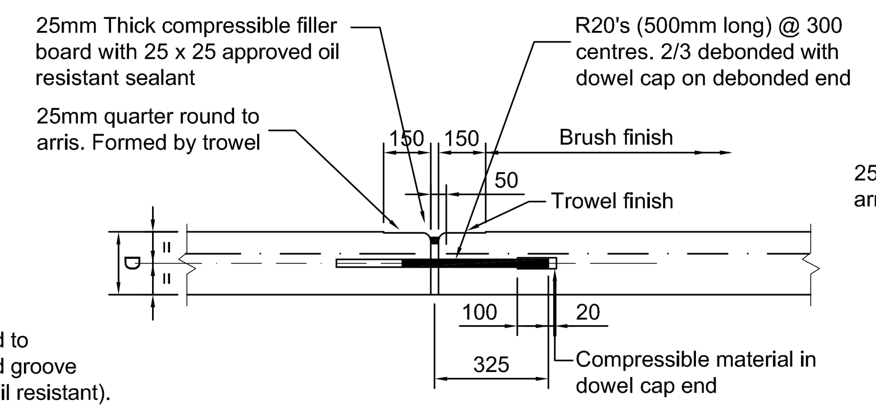

EXPANSION JOINT - (E.J.)
(Scale 1 : 20)

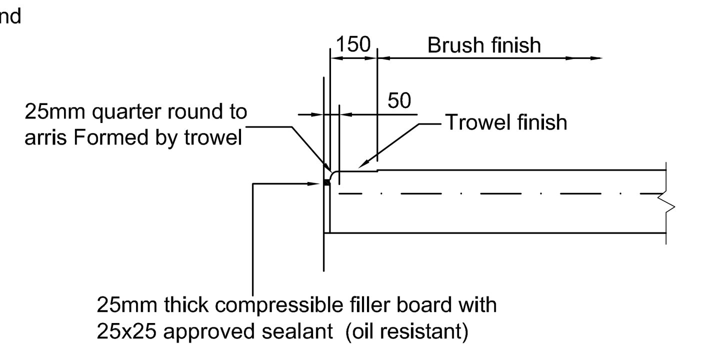

ISOLATION JOINT - (I.J.)
(Scale 1 : 20)

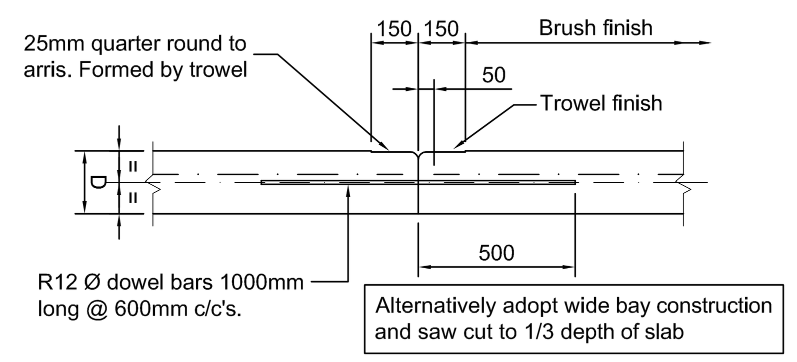

LONGITUDINAL JOINT - (L.J.)
(Scale 1 : 20)

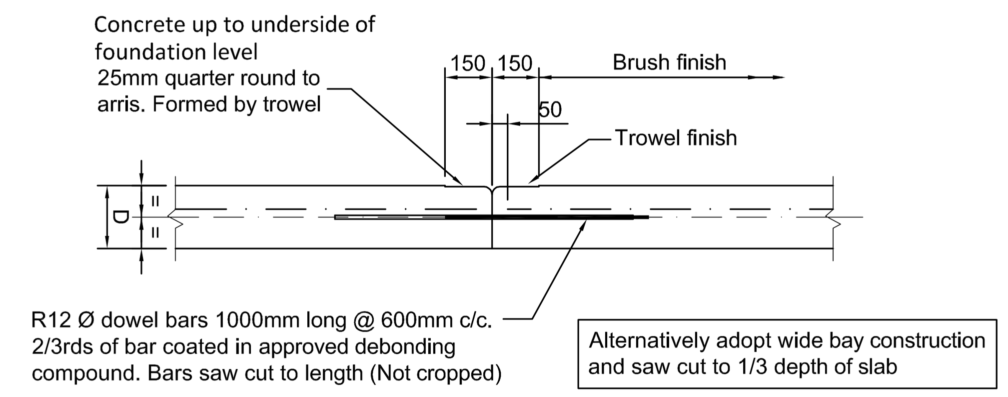

DEBONDED LONGITUDINAL JOINT - (D.L.J.)
(Scale 1 : 20)

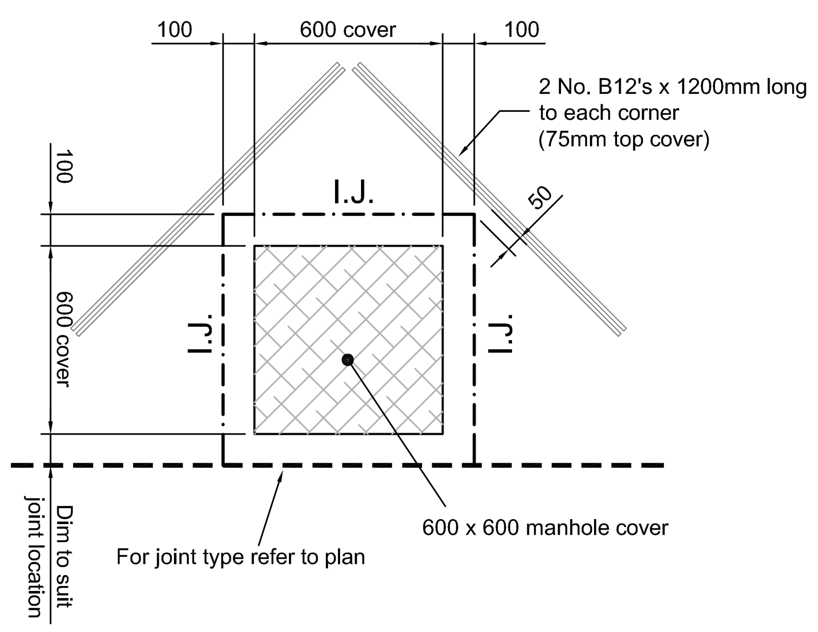

DETAIL A
TYPICAL JOINT DETAIL AROUND MANHOLE
(Scale 1 : 20)

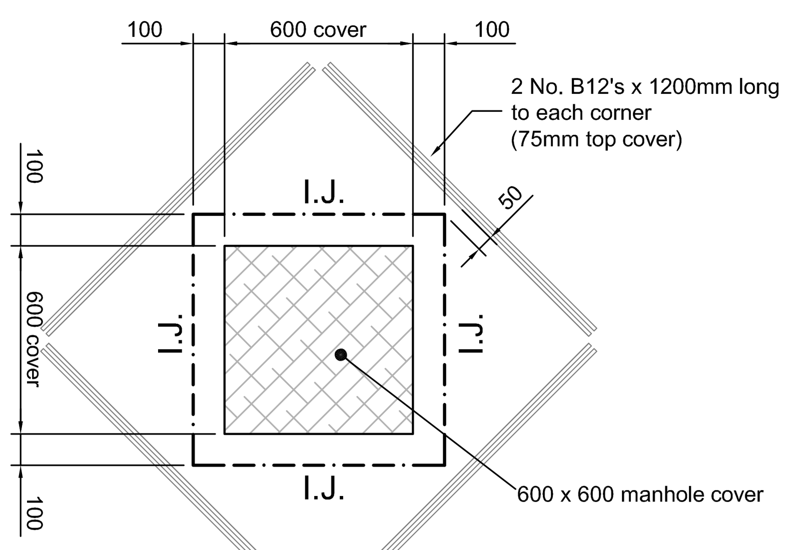

DETAIL B
TYPICAL JOINT DETAIL AROUND MANHOLE
(Scale 1 : 20)

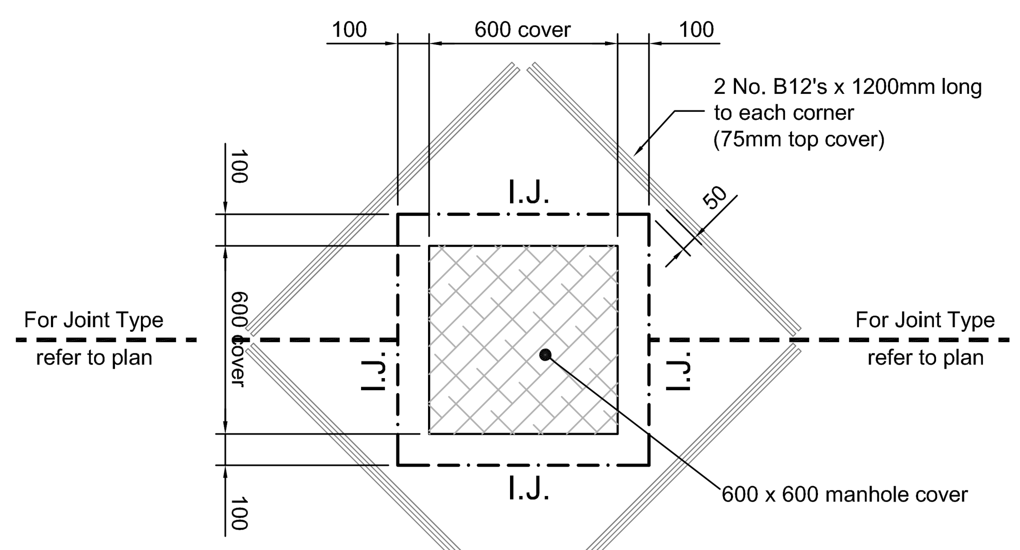

DETAIL C
TYPICAL JOINT DETAIL AROUND MANHOLE
(Scale 1 : 20)

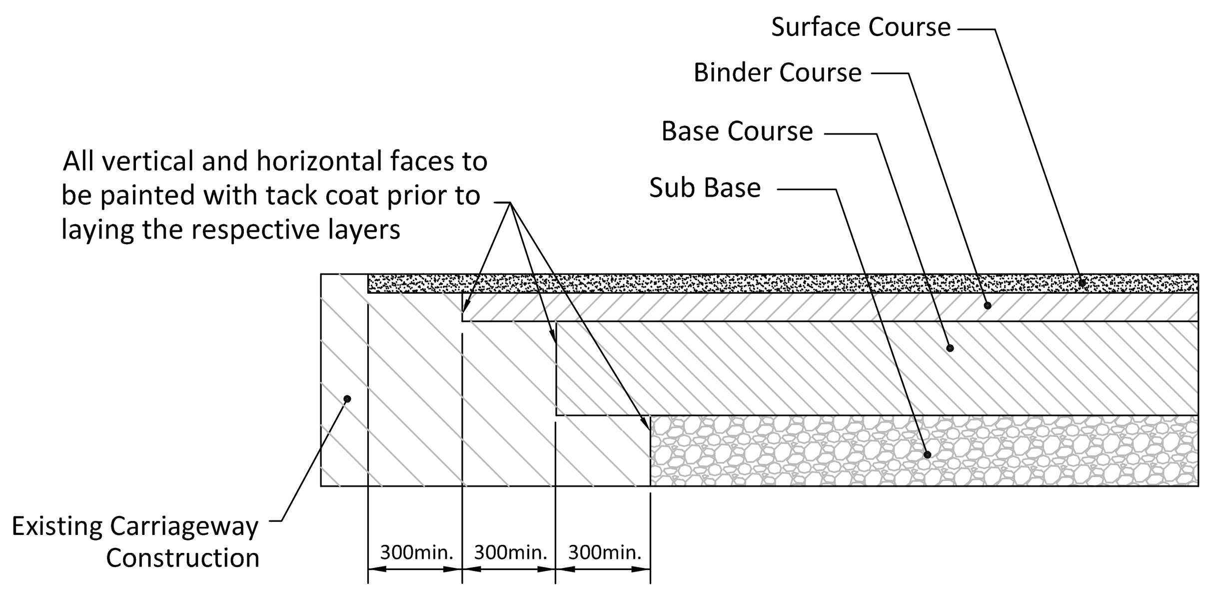

LONGITUDINAL TIE-IN DETAIL TO EXISTING CARRIAGEWAY
(Scale 1 : 25)

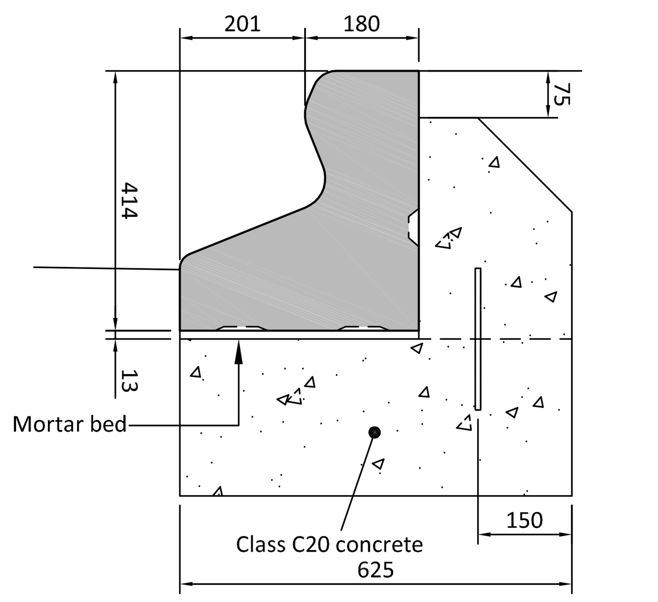

TRIEF SAFETY KERB DETAIL

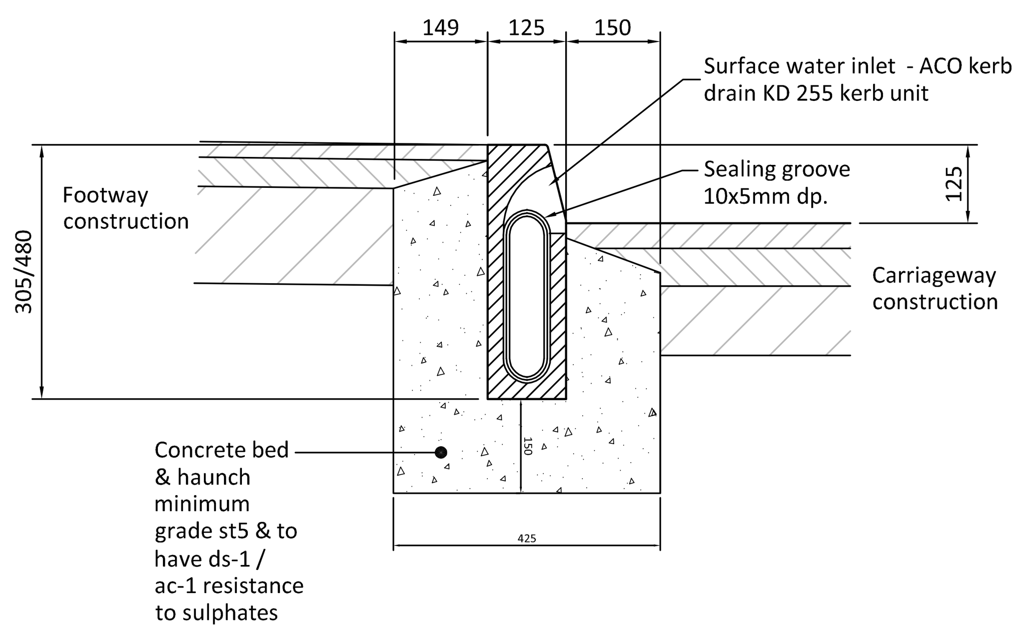

KERB DRAIN DETAIL
(scale 1:10)

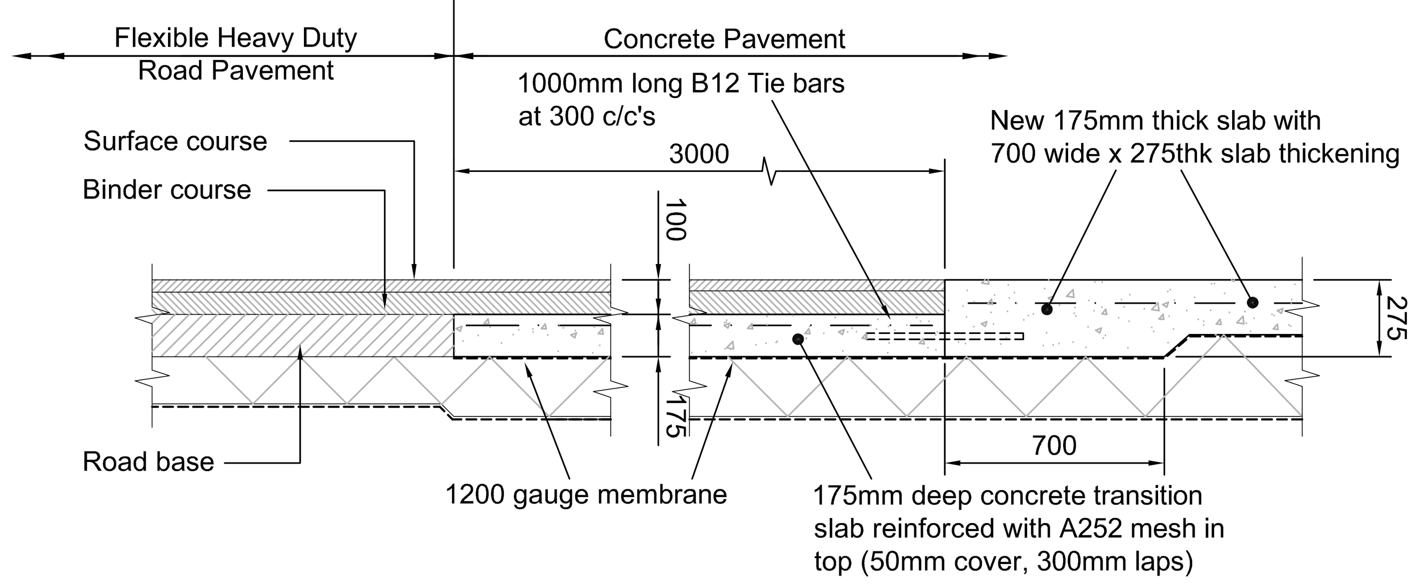

SECTION THROUGH TRANSITION BETWEEN CONCRETE YARD & ACCESS ROAD
(Scale 1 : 25)

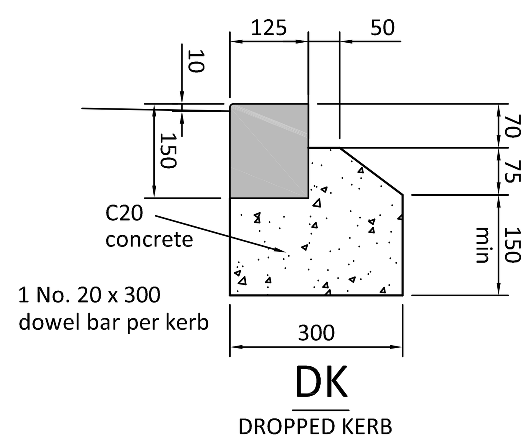

DK
DROPPED KERB

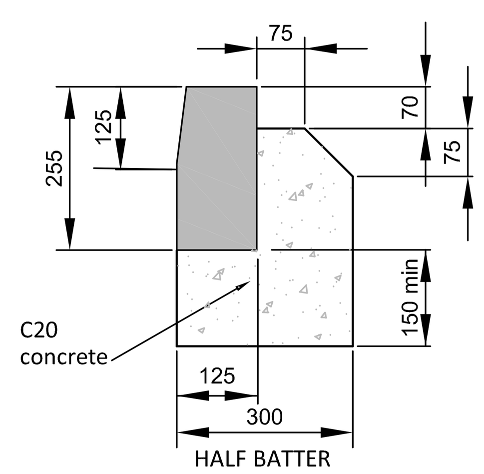

HALF BATTER
HB KERB
(Typical detail UNO)

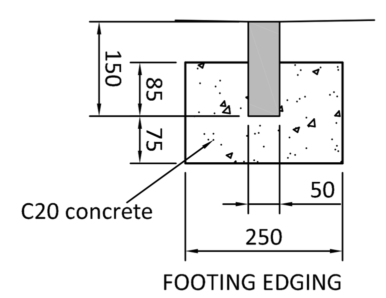

FOOTING EDGING
EF EDGING

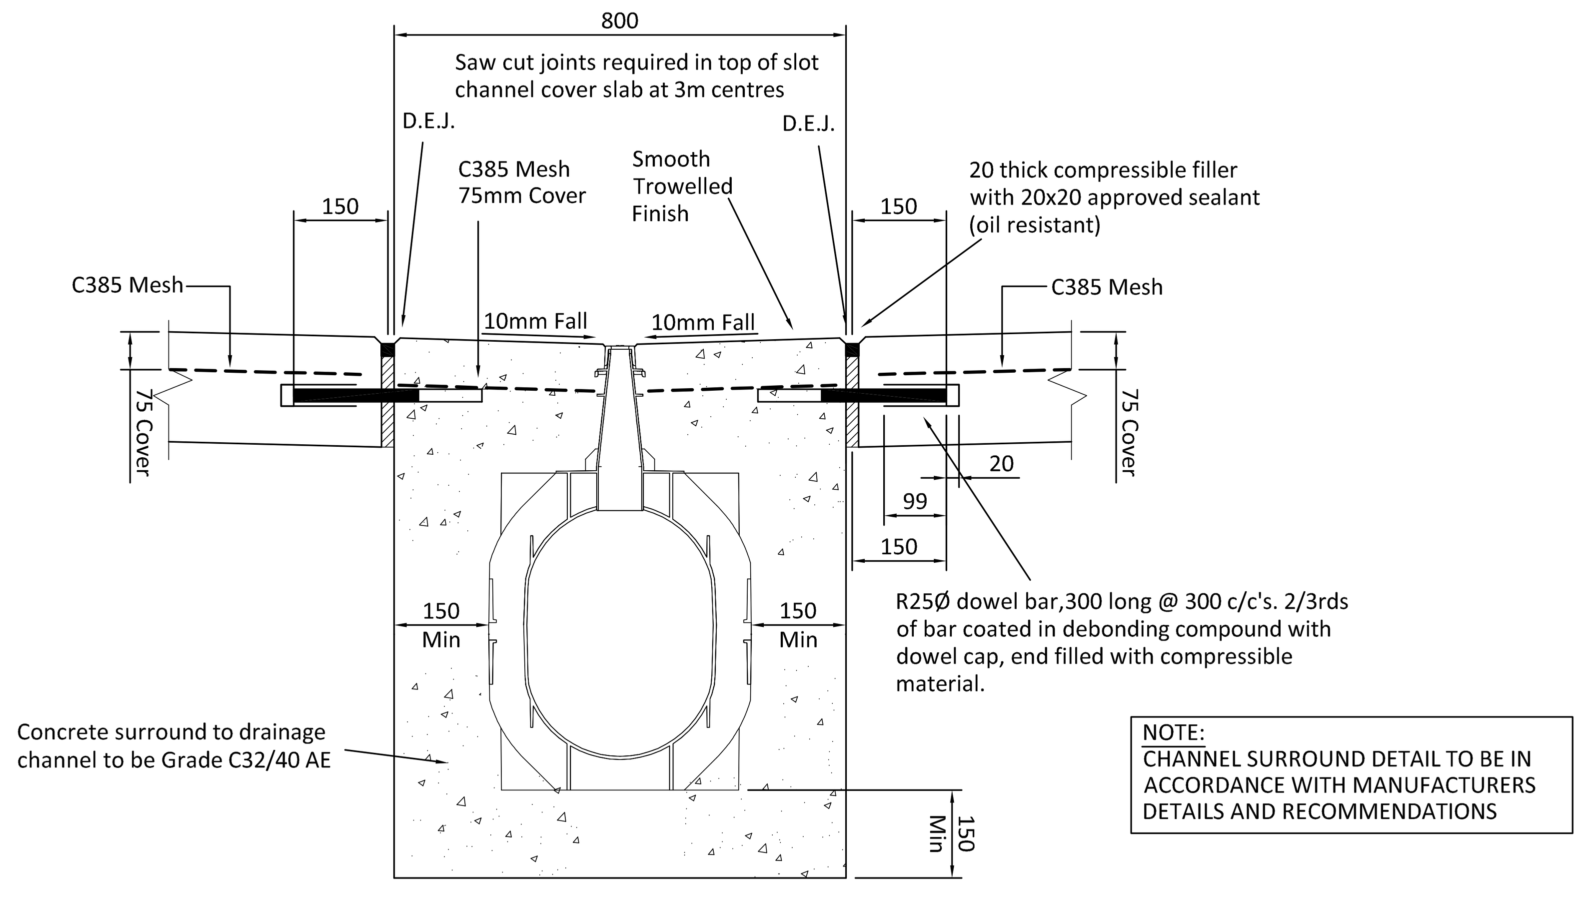

NOTE:
CHANNEL SURROUND DETAIL TO BE IN ACCORDANCE WITH MANUFACTURERS DETAILS AND RECOMMENDATIONS

TYPICAL SECTION THROUGH DRAINAGE CHANNEL
(SCALE 1 : 10)

Notes:

1. All dimensions are to be checked on site before the commencement of works. Any discrepancies are to be reported to the Architect & Engineer for verification. Figured dimensions only are to be taken from this drawing.
2. This drawing is to be read in conjunction with all relevant Engineers' and Service Engineers' drawings and specifications.

SAFETY, HEALTH AND ENVIRONMENTAL INFORMATION

IN ADDITION TO THE HAZARDS/RISKS NORMALLY ASSOCIATED WITH THE TYPES OF WORK DETAILED ON THIS DRAWING, NOTE THE FOLLOWING

CONSTRUCTION

MAINTENANCE / CLEANING

DECOMMISSIONING / DEMOLITION

IT IS ASSUMED THAT ALL WORKS WILL BE CARRIED OUT BY A COMPETENT CONTRACTOR WORKING, WHERE APPROPRIATE, TO AN APPROVED METHOD STATEMENT

Rev	Date	Description	By	Ckd
T1	22.08.14	ISSUED FOR TENDER	RB	JH

Architect :
MICHAEL SPARKS ASSOCIATES

Hydrock

Hydrock Consultants Ltd
St Baldred's Hall
239 Ashley Road
Hale, Cheshire
WA15 9NE
T +44 (0)161 233 0740
manchester@hydrock.com
www.hydrock.com

Client :
BERICOTE

Project Title:
LODLANDS FARM, BOGNOR REGIS

Drawing Title:
DRAINAGE AND EXTERNAL WORKS DETAILS (Sheet 4 of 4)

Drawing Status:
TENDER

Hydrock Job No:
C14443

Drawn	Checked	Scale @ A1	Date	Issue Date
RMB	JH	As shown	14.08.14	22.0814

Drawing Number: 219
Revision: T1

This drawing is the copyright of Hydrock Consultants Ltd

ARUN DISTRICT COUNCIL BE/73/14/PL