



KEY

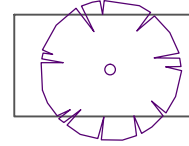


Advanced nursery stock (16-18cm girth, Root-balled)		
Species		No.
Acer campestre 'Elsrijk'		12
Acer pseudoplatanus 'Negenia'		4
Carpinus betula 'Fastigiata'		7
Tilia cordata 'Green Spire'		14



Native scrub mix (60-80cm high)		
Planted on a 1.0m grid in groups of 5 to 25 plants. Planted with grow tubes /shrub shelters, supported by a 50x50mm stake and fitted with individual mulch mats.		
Species	% Mix	No.
Hazel (Corylus avellana)	15%	920
Hawthorn (Crataegus monogyna)	60%	3670
Holly (Ilex aquifolium)	10%	615
Blackthorn (Prunus spinosa)	10%	615
Dog Rose (Rosa spp)	5%	305

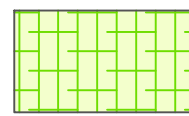


Aquatic planting within the SUDS ponds		
Plant 20% of SUDS pond margin in areas of approximately 20m² on 0.5m grid in species groups of 10 to 20 plants		
Species	% Mix	No.
Sweet flag (Acorus calamus)	10%	135
Flowering rush (Butomus umbellatus)	10%	135
Hairs Tail Cottongrass (Eriophorum vaginatum)	10%	135
Yellow Flag (Iris pseudacorus)	20%	270
Pickereel Weed (Pontederia cordata)	5%	70
Bulrush (Typha latifolia)	30%	405
Dwarf Bulrush (Typha minima)	15%	200

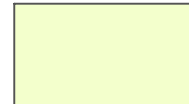


Wildflower Grass mix WFG4 from British Seed Houses

For planting details refer to Management Plan: DLA.1606.RPT.MAN.01 Rev E
Refer to drawing L02-02 Rev L for Hard Landscape Layout

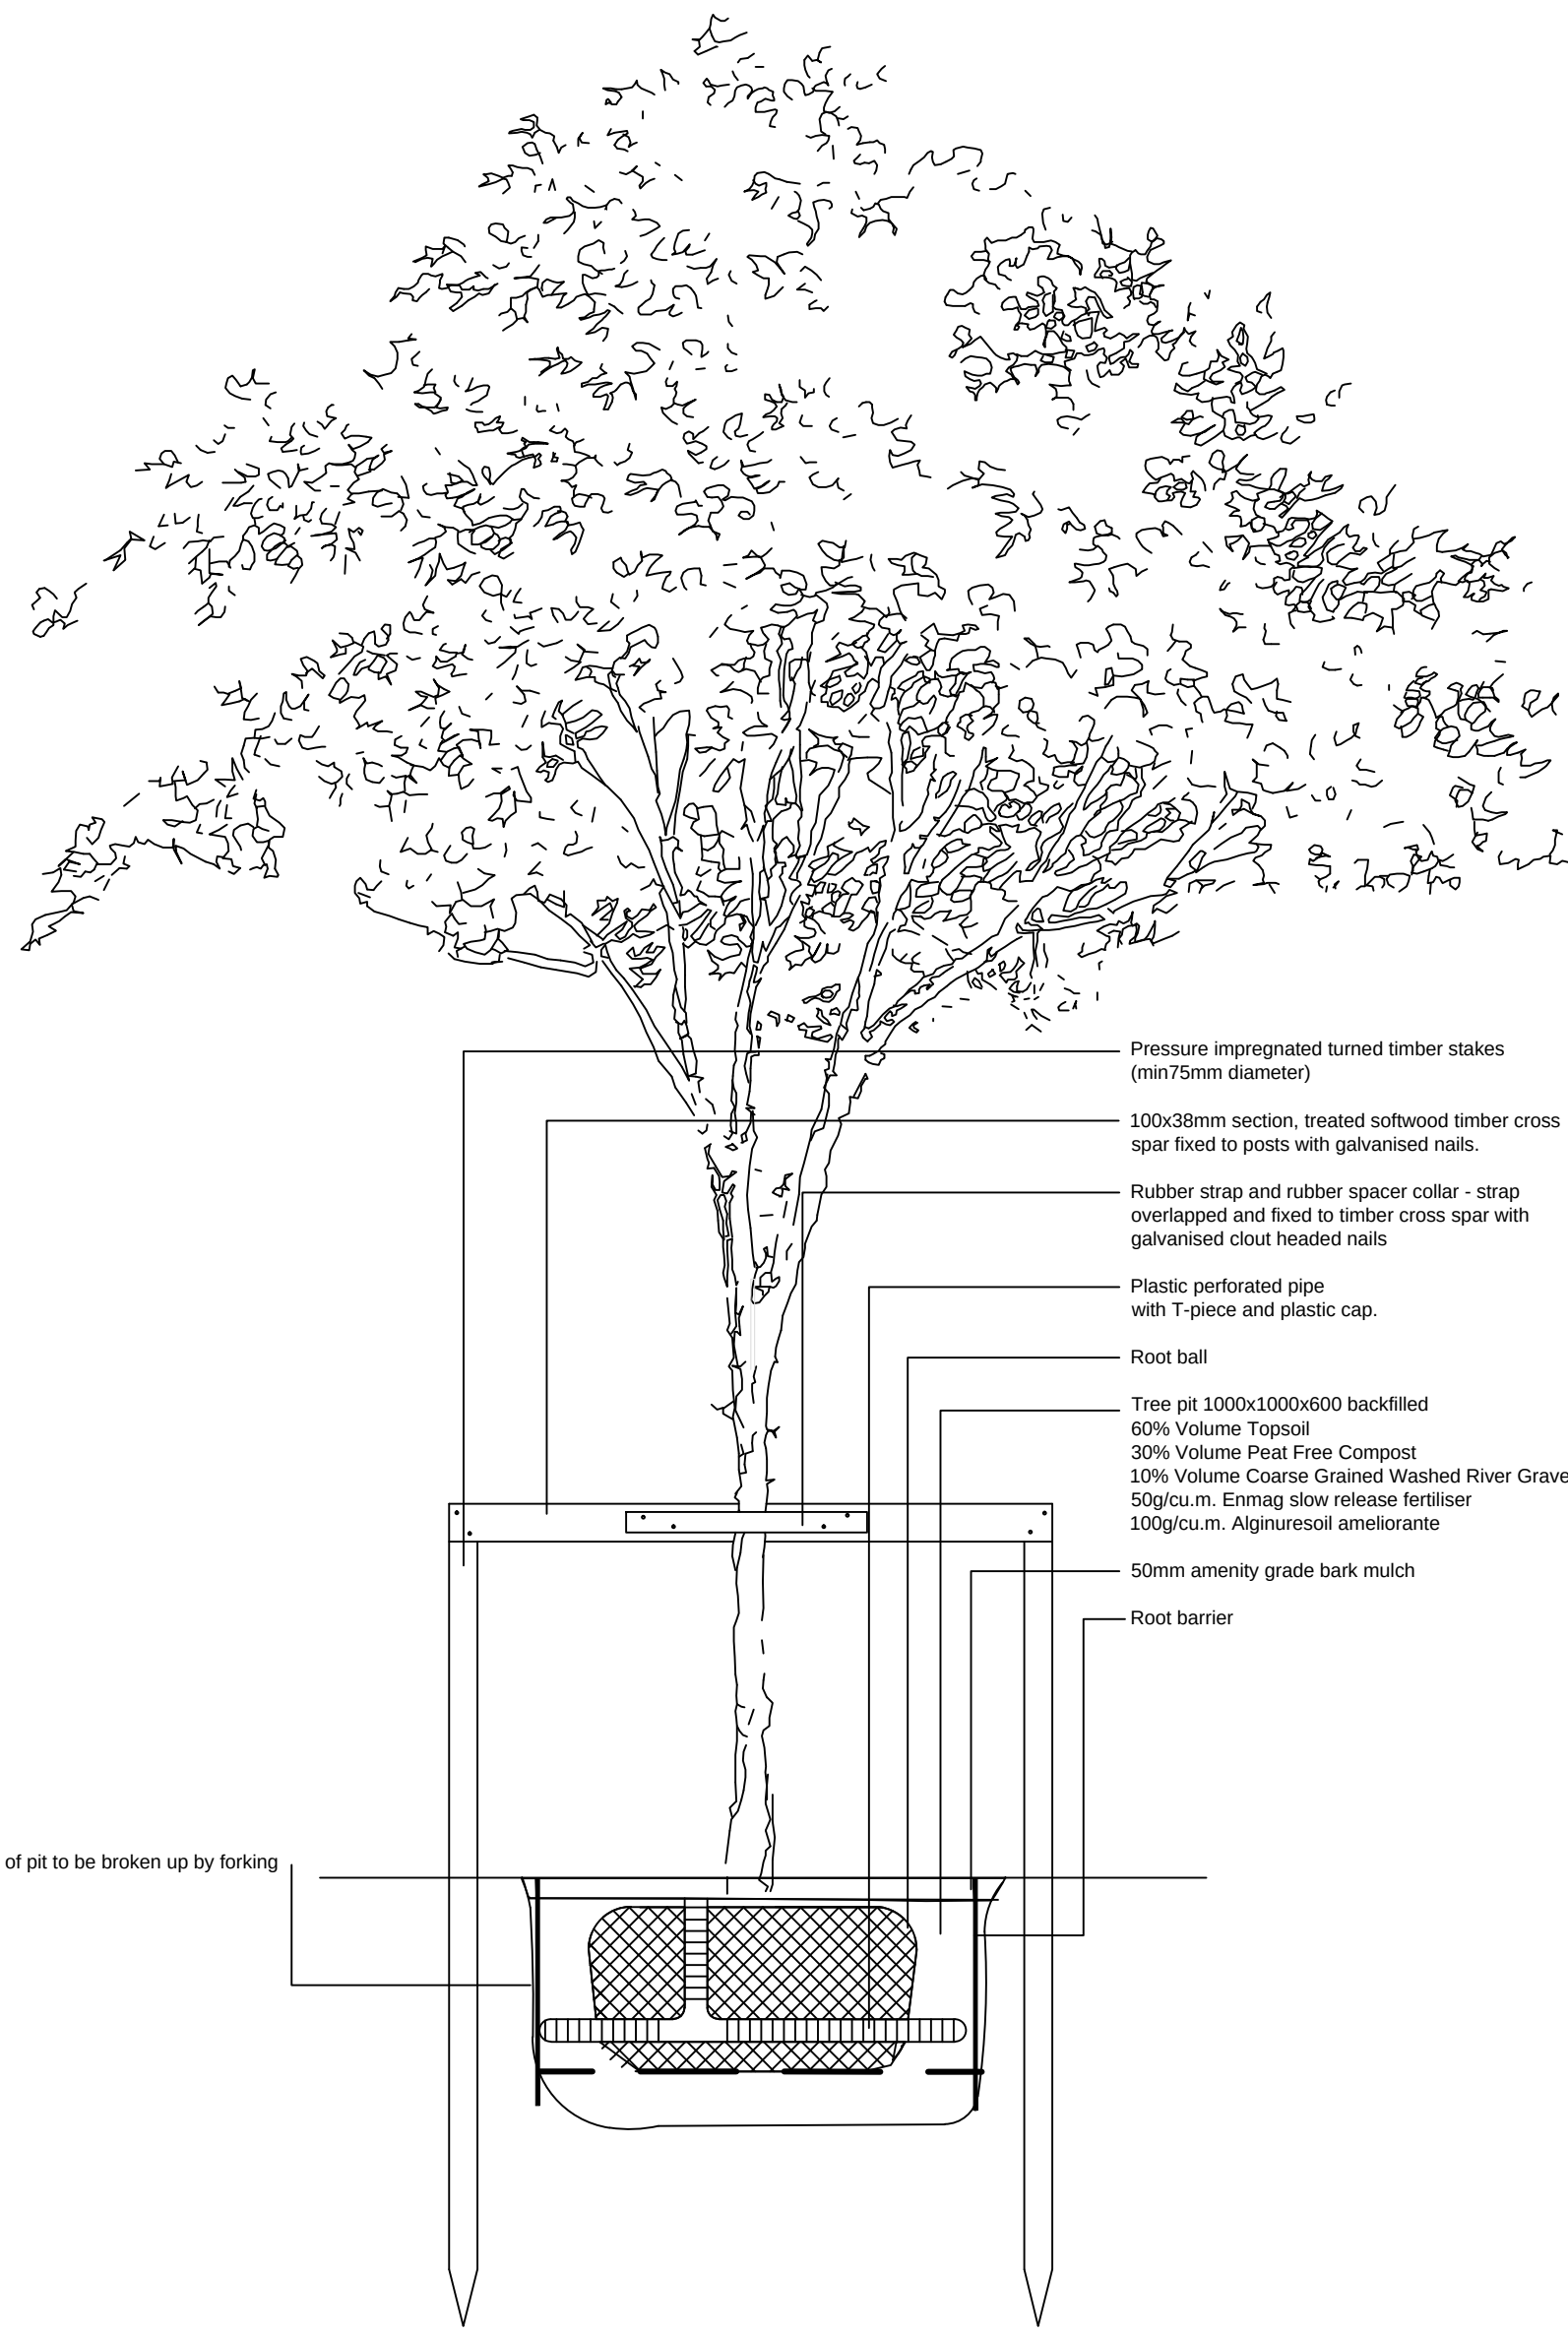

TYPICAL AVENUE TREE PIT DETAIL
SCALE - 1:20

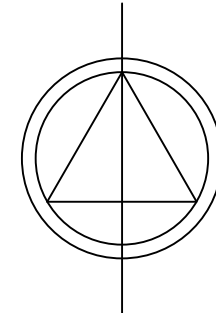

0 5 10 25 50m
SCALE 1:500

THIS DRAWING SHOULD NOT BE SCALED.
THIS DRAWING IS COPYRIGHT.

01. DESIGN	04. PRODUCTION INFORMATION
02. PLANNING	05. CONSTRUCTION
03. TENDER	06. AS BUILT

DRAWING STATUS:

02

01. PRELIMINARY	02. FOR COMMENT	03. FOR APPROVAL
-----------------	-----------------	------------------

OTHER:

-

PROJECT:

Proposed employment development
Oldlands Farm

DRAWING TITLE:

Planting Proposals

Suite 1, Fern House
Bath Road, Stroud
Gloucestershire,
GL5 3TA
t. 01453 760580
e. info@dl-a.co.uk
www.dl-a.co.uk

DATE:	22/08/14	SCALE:	1:500@A0
JOB NO.:	1606	DRAWN BY:	MS

DWG NO.:	DLA-1606-L02-03	REV:	H
----------	-----------------	------	---