
top floor

Scale 1:20

Conservation roof window 55x78cm

The ceiling is sloping, and the maximum internal ceiling height is 225cm
There are timber laminate floors and electrical underfloor heating throughout.

Conservation roof window 55x78cm

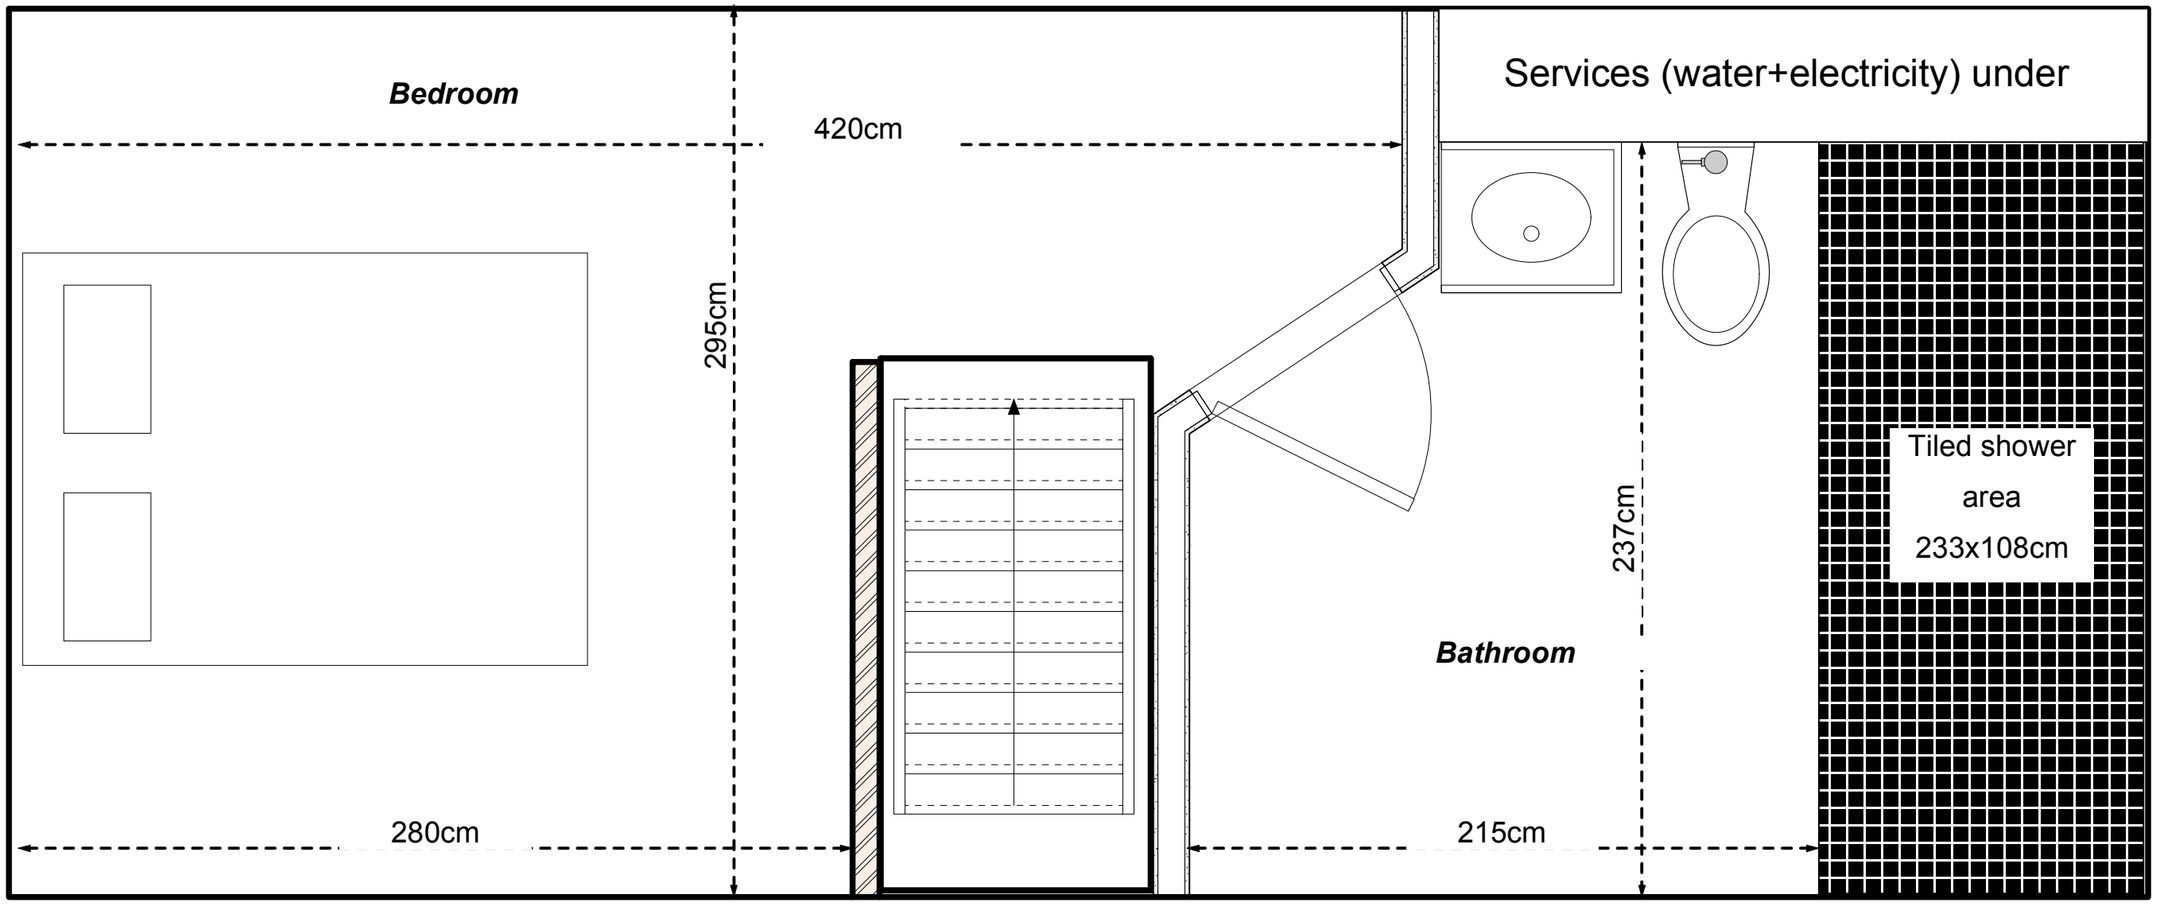

< Cupboards running full length of building on both sides >