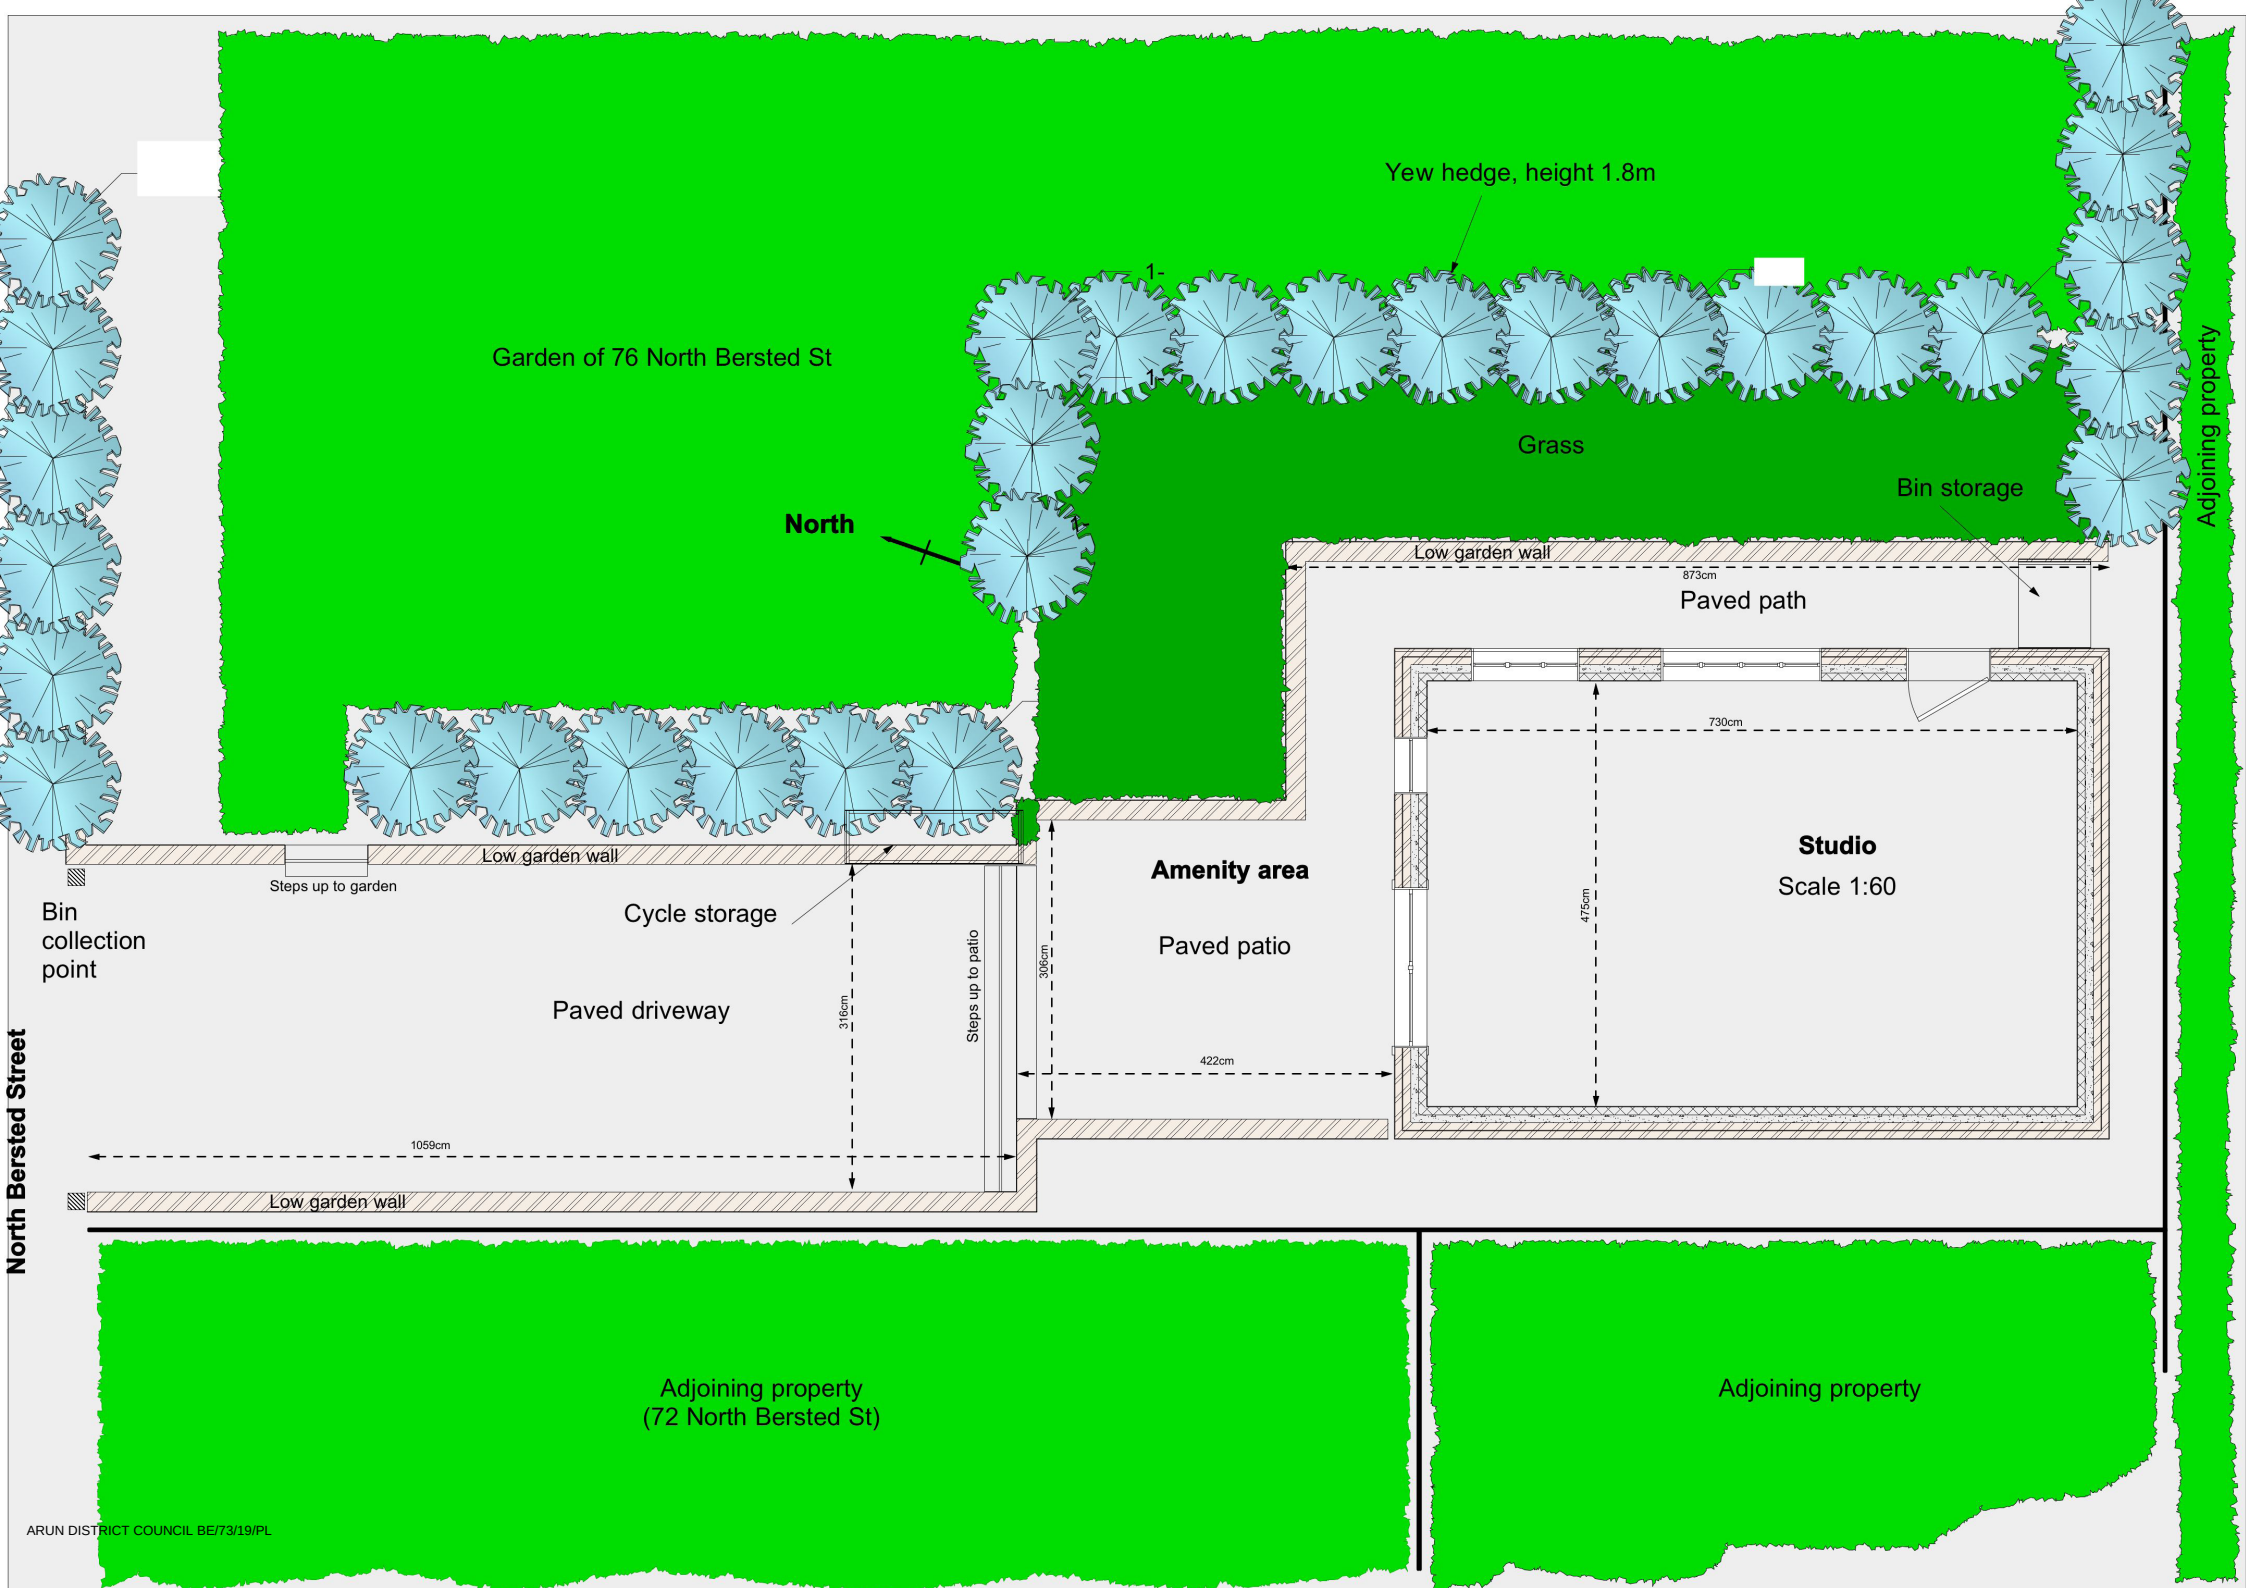


ARUN DISTRICT COUNCIL BE/73/19/PL