


REF 1

NOT TO SCALE

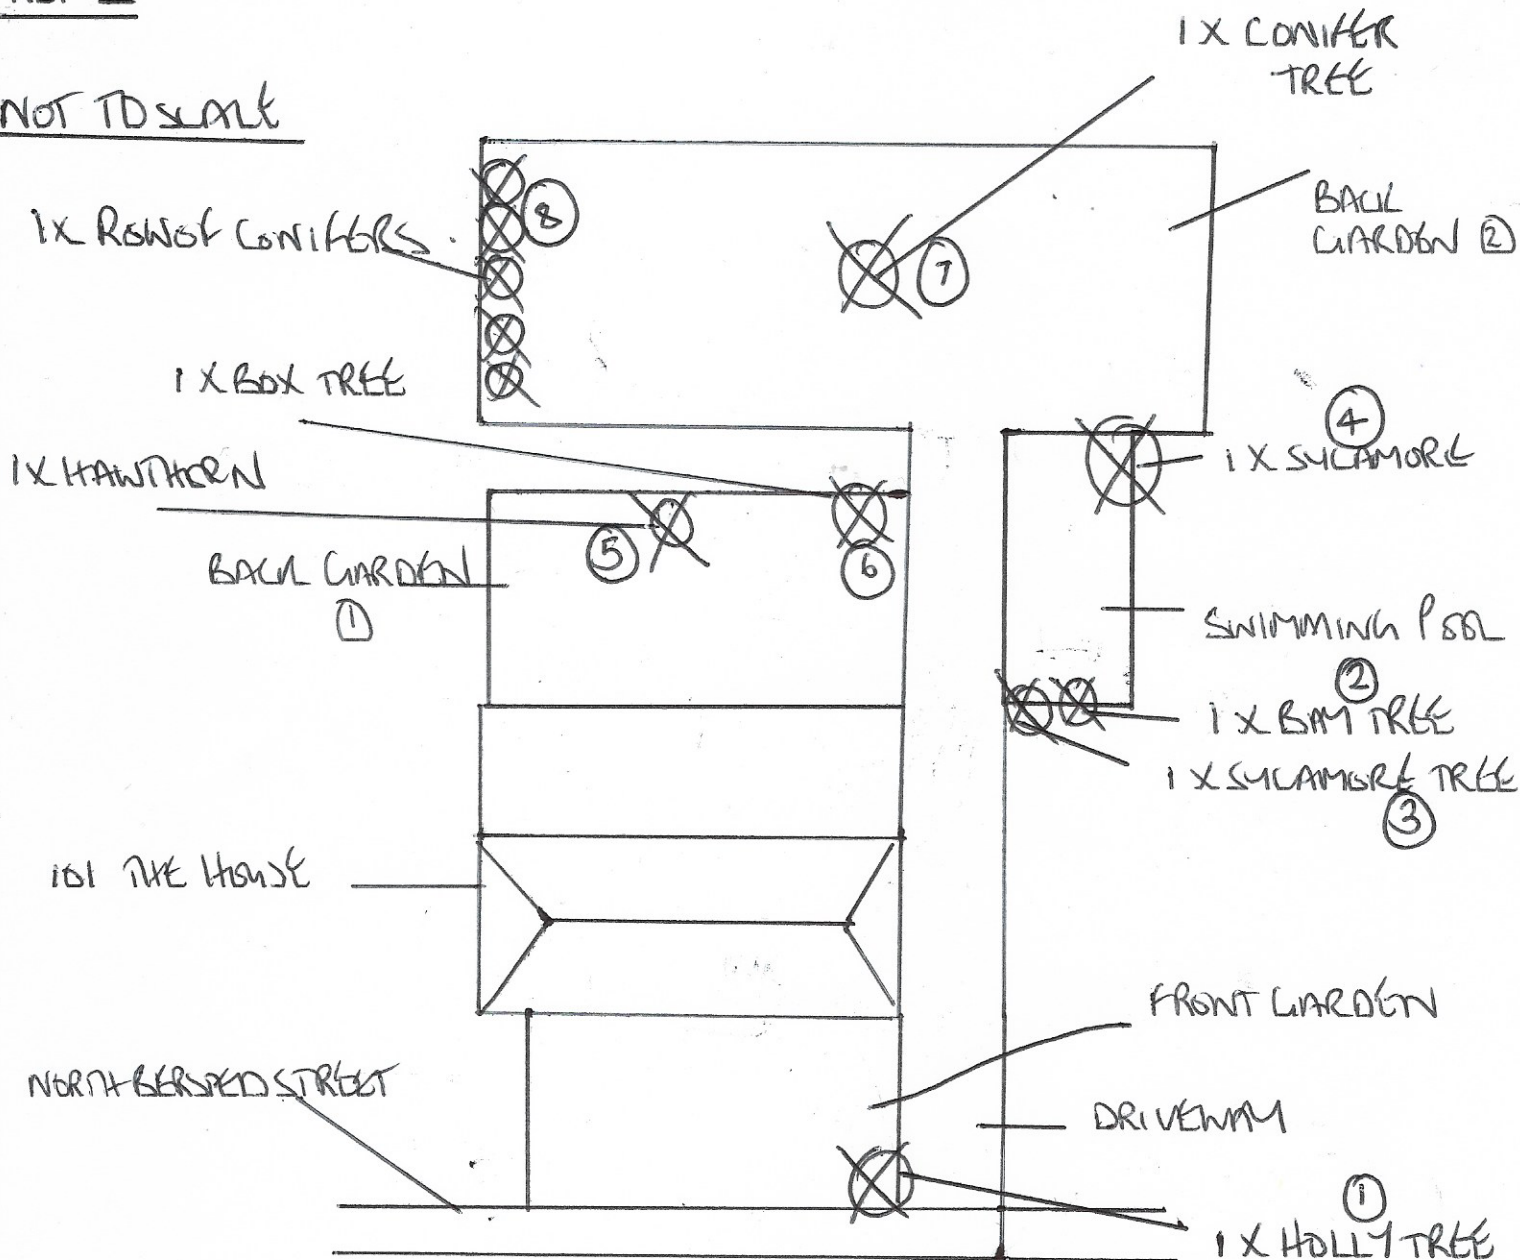

- ① 1X HOLLY TO REMOVE
- ② 1X BAY TO REDUCE 4M TO LEAVE 4M
- ③ 1X SYCAMORE TO REMOVE
- ④ 1X SYCAMORE TO REMOVE
- ⑤ 1X HAWTHORN TO REMOVE
- ⑥ 1X BOX TREE TO REMOVE
- ⑦ 1X CONIFER TO REMOVE
- ⑧ 1X ROW OF CONIFERS TO REMOVE