


REF 1

NOT TO SCALE

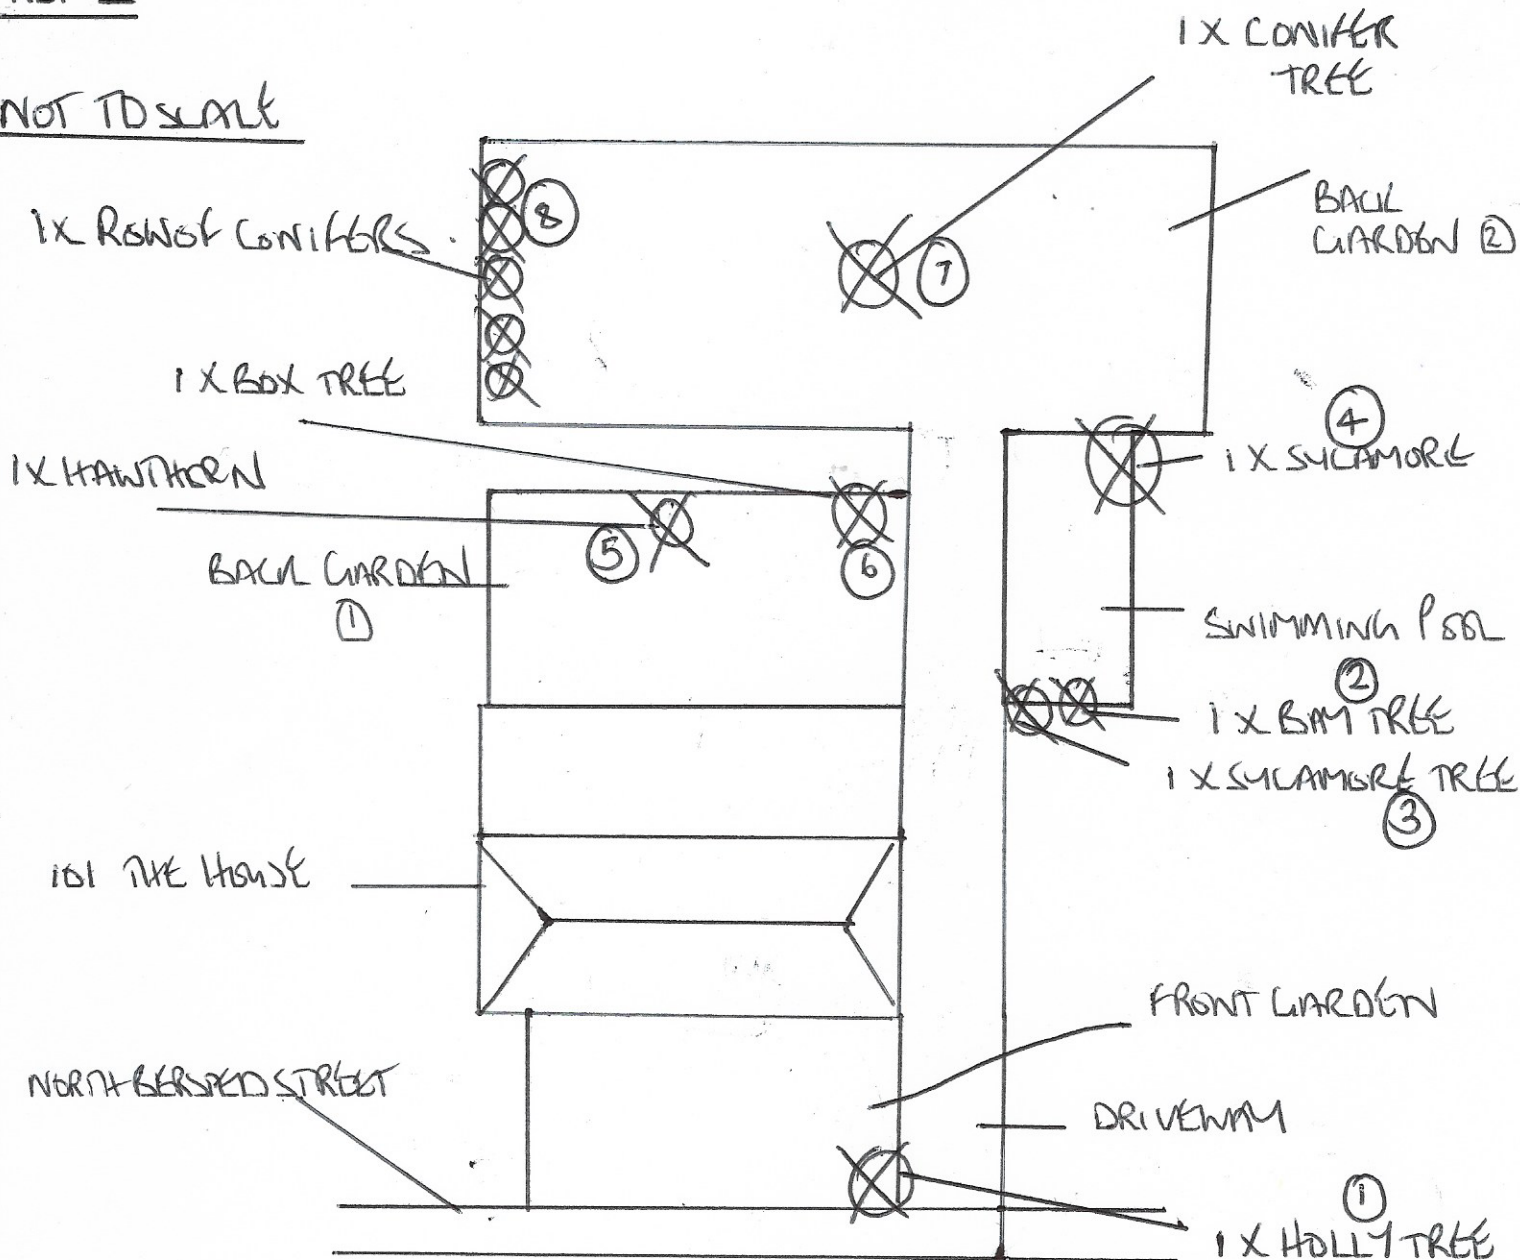

- ① 1 X HOLLY TO REMOVE
- ② 1 X BAY TO REDUCE 4M TO LEAVE 4M
- ③ 1 X SYCAMORE TO REMOVE
- ④ 1 X SYCAMORE TO REMOVE
- ⑤ 1 X HAWTHORN TO REMOVE
- ⑥ 1 X BOX TREE TO REMOVE
- ⑦ 1 X CONIFER TO REMOVE
- ⑧ 1 X ROW OF CONIFERS TO REMOVE