


- **IMPORTANT**  
This drawing/document is to be read in conjunction with all other relevant DMA Architectural Services drawings and specifications etc and other consultants/suppliers information
- Any discrepancies between different pieces of information that have been supplied shall be notified immediately to DMA Architectural Services.
- All dimensions must be checked on site prior to commencement of works and fabrication.
- Any departure from provided dimensions shall be notified to DMA Architectural Services prior to departure
- The design and copyright remain the property of DMA Architectural Services unless expressly released in writing by DMA Architectural Services

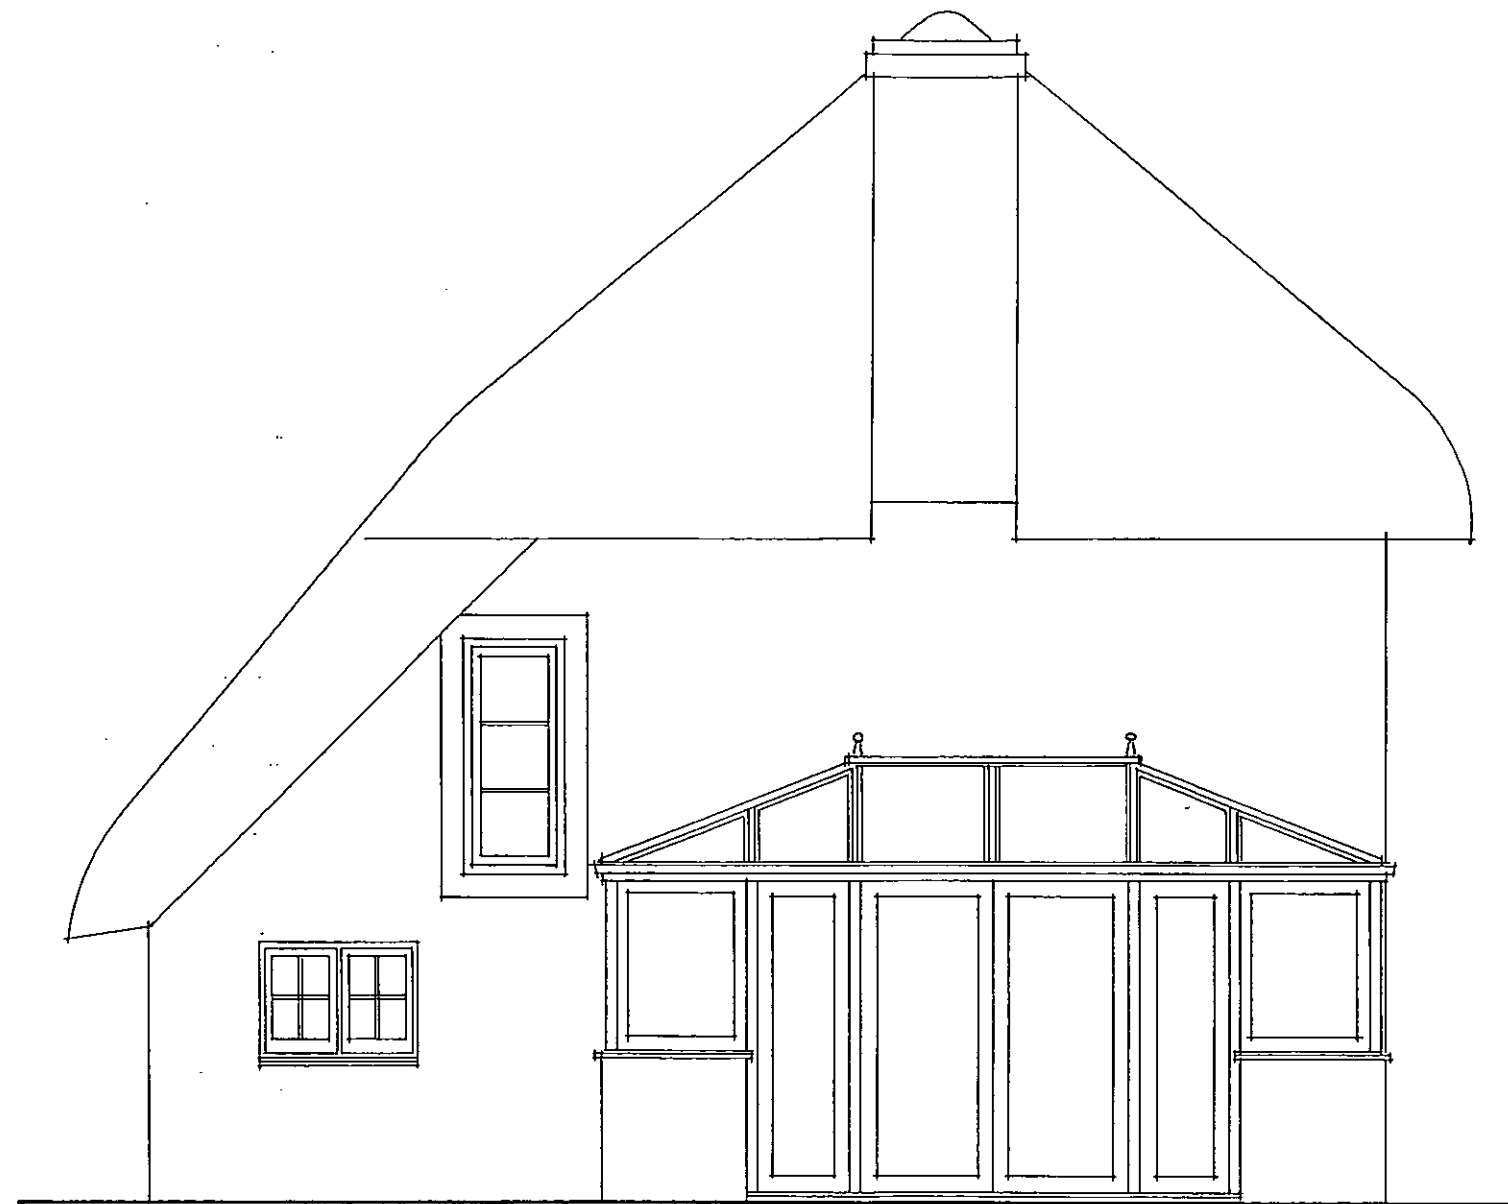

DMA  
ARCHITECTURAL  
SERVICES

39 Vernon Road  
Copnor  
Portsmouth  
Hampshire PO3 5DR

T: 02392 420471  
M: 07795 909349  
Email:  
k.andrews87@ntlworld.com  
Gmail:  
kjal36.da@gmail.com

SURVEY OF ANCILLARY BUILDING  
at  
**RANDALL COTTAGE**  
111 NORTH BERSTED STREET, BOGNOR REGIS,  
WEST SUSSEX, PO22 9AF

**RANDALL COTTAGE (END ELEVATION)**

Scale: 1:50 @ A3  
September 2013

**1413 - 05**