

proposed signage



Scale 1:50
11,000 x 1,900mm Replacement flex face skin
Retain existing illumination. Paint existing signcase black



Scale 1:25
CUSTOMER CYCLE PARK
Wall mounted 2,800 x 1,500mm aluminium panel
c/w with white vinyl to face and A1 Clip frame.

IF IN DOUBT, ASK !

CLIENT: Halfords				
ADDRESS: Bognor Regis				
DRAWN BY: M.R.W	ISSUED BY:	PROJ MGR: C.B	CHECKED BY:	DATE: 2.3.15
JOB No: N/A		SCALE @ A3: As Stated		
DRAWING No: Halfords\2014\Bognor Regis\Proposals				
DRAWING TITLE: Proposed External Signage				
REVISIONS: REV A: (SM) SPEC AMENDED ON FLEX				DATE A



Image Technique Ltd.
Saxon Business Park
Stoke Prior, Bromsgrove,
Worcestershire, B60 4AD
Tel: +44 (0)1527 578 533
www.imagetechnique.co.uk

proposed signage



**WE FIT
CAR PARTS**

For the bigger jobs visit [halfords autocentres](https://www.halfordsautocentres.co.uk)

Scale 1:50
3,000 x 1,800mm NEW non illuminated
Retro frame flex face SIGN.

**WE REPAIR
BIKES**

Scale 1:50
3,000 x 1,800mm NEW non illuminated
Retro frame flex face SIGN.

halfords

Scale 1:50
9,002 x 1,670mm Replacement flex face skin
Retain existing illumination. Paint existing signcase black

IF IN DOUBT, ASK !

CLIENT: Halfords
ADDRESS: Bognor Regis

DRAWN BY: M.R.W	ISSUED BY:	PROJ MGR: C.B	CHECKED BY:	DATE: 2.3.15
--------------------	------------	------------------	-------------	-----------------

JOB No: N/A	SCALE @ A3: As Stated
-------------	-----------------------



DRAWING No:
Halfords\2014\Bognor Regis\Proposals

DRAWING TITLE:
Proposed External Signage

REVISIONS: REV A: (SM) SPEC AMENDED ON FLEX	DATE A
---	-----------



Image Technique Ltd.
Saxon Business Park
Stoke Prior, Bromsgrove,
Worcestershire, B60 4AD
Tel: +44 (0)1527 578 533
www.imagetechnique.co.uk

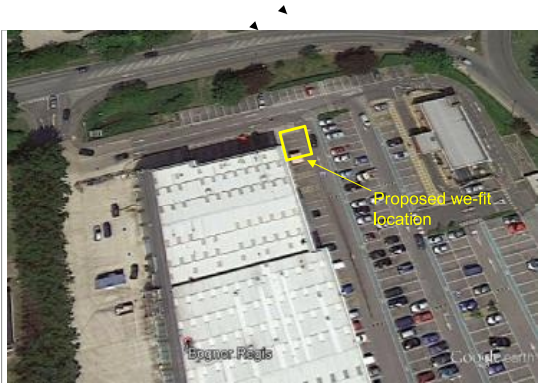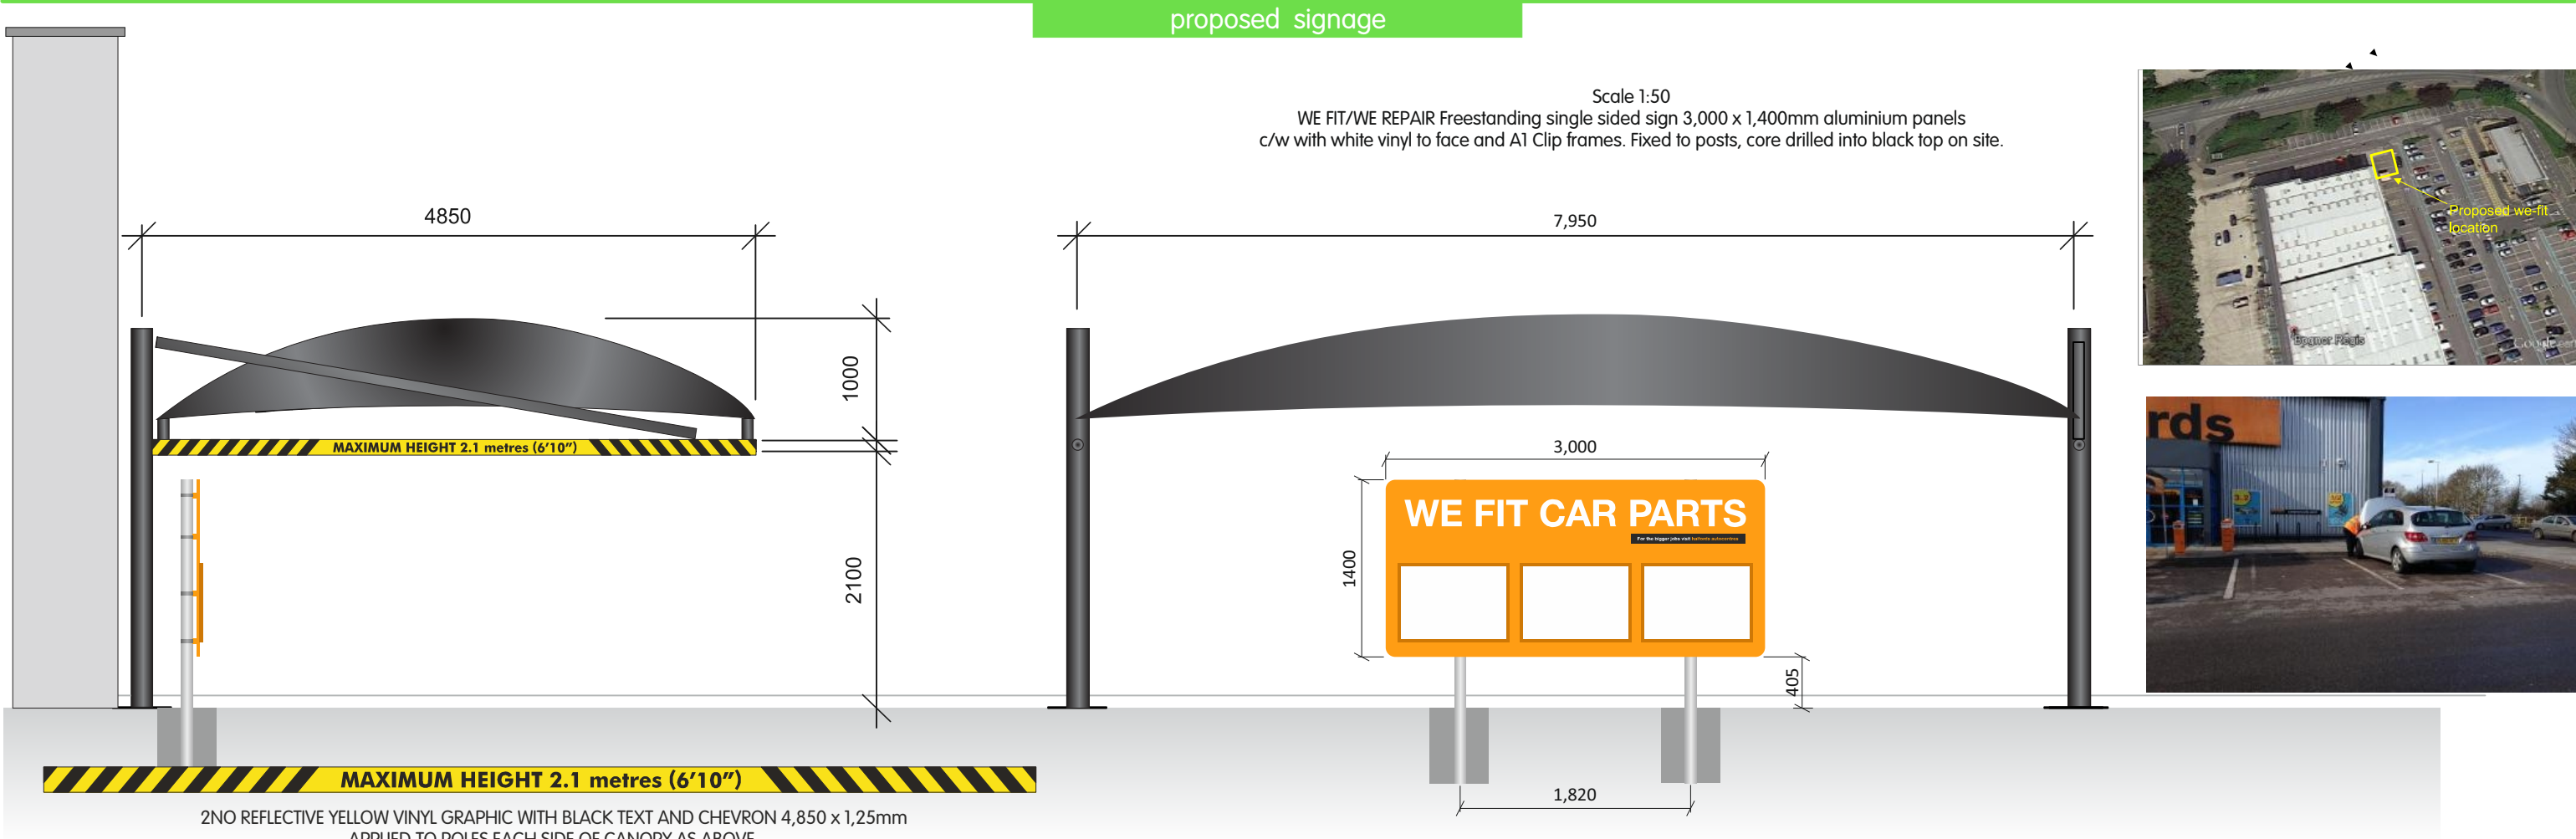

Existing 'Goods In' panel to be retained
Clean only.



2-off Existing 'Totem' vinyls to be retained
Clean only.

IF IN DOUBT, ASK !

CLIENT: Halfords				
ADDRESS: Bognor Regis				
DRAWN BY: M.R.W	ISSUED BY:	PROJ MGR: C.B	CHECKED BY:	DATE: 2.3.15
JOB No: N/A		SCALE @ A3: As Stated		
DRAWING No: Halfords\2014\Bognor Regis\Proposals				
DRAWING TITLE: Proposed External Signage				
REVISIONS: REV A: (SM) LOCATION SPECIFIED ON PLAN				DATE A



Image Technique Ltd.
Saxon Business Park
Stoke Prior, Bromsgrove,
Worcestershire, B60 4AD
Tel: +44 (0)1527 578 533
www.imagetechnique.co.uk