
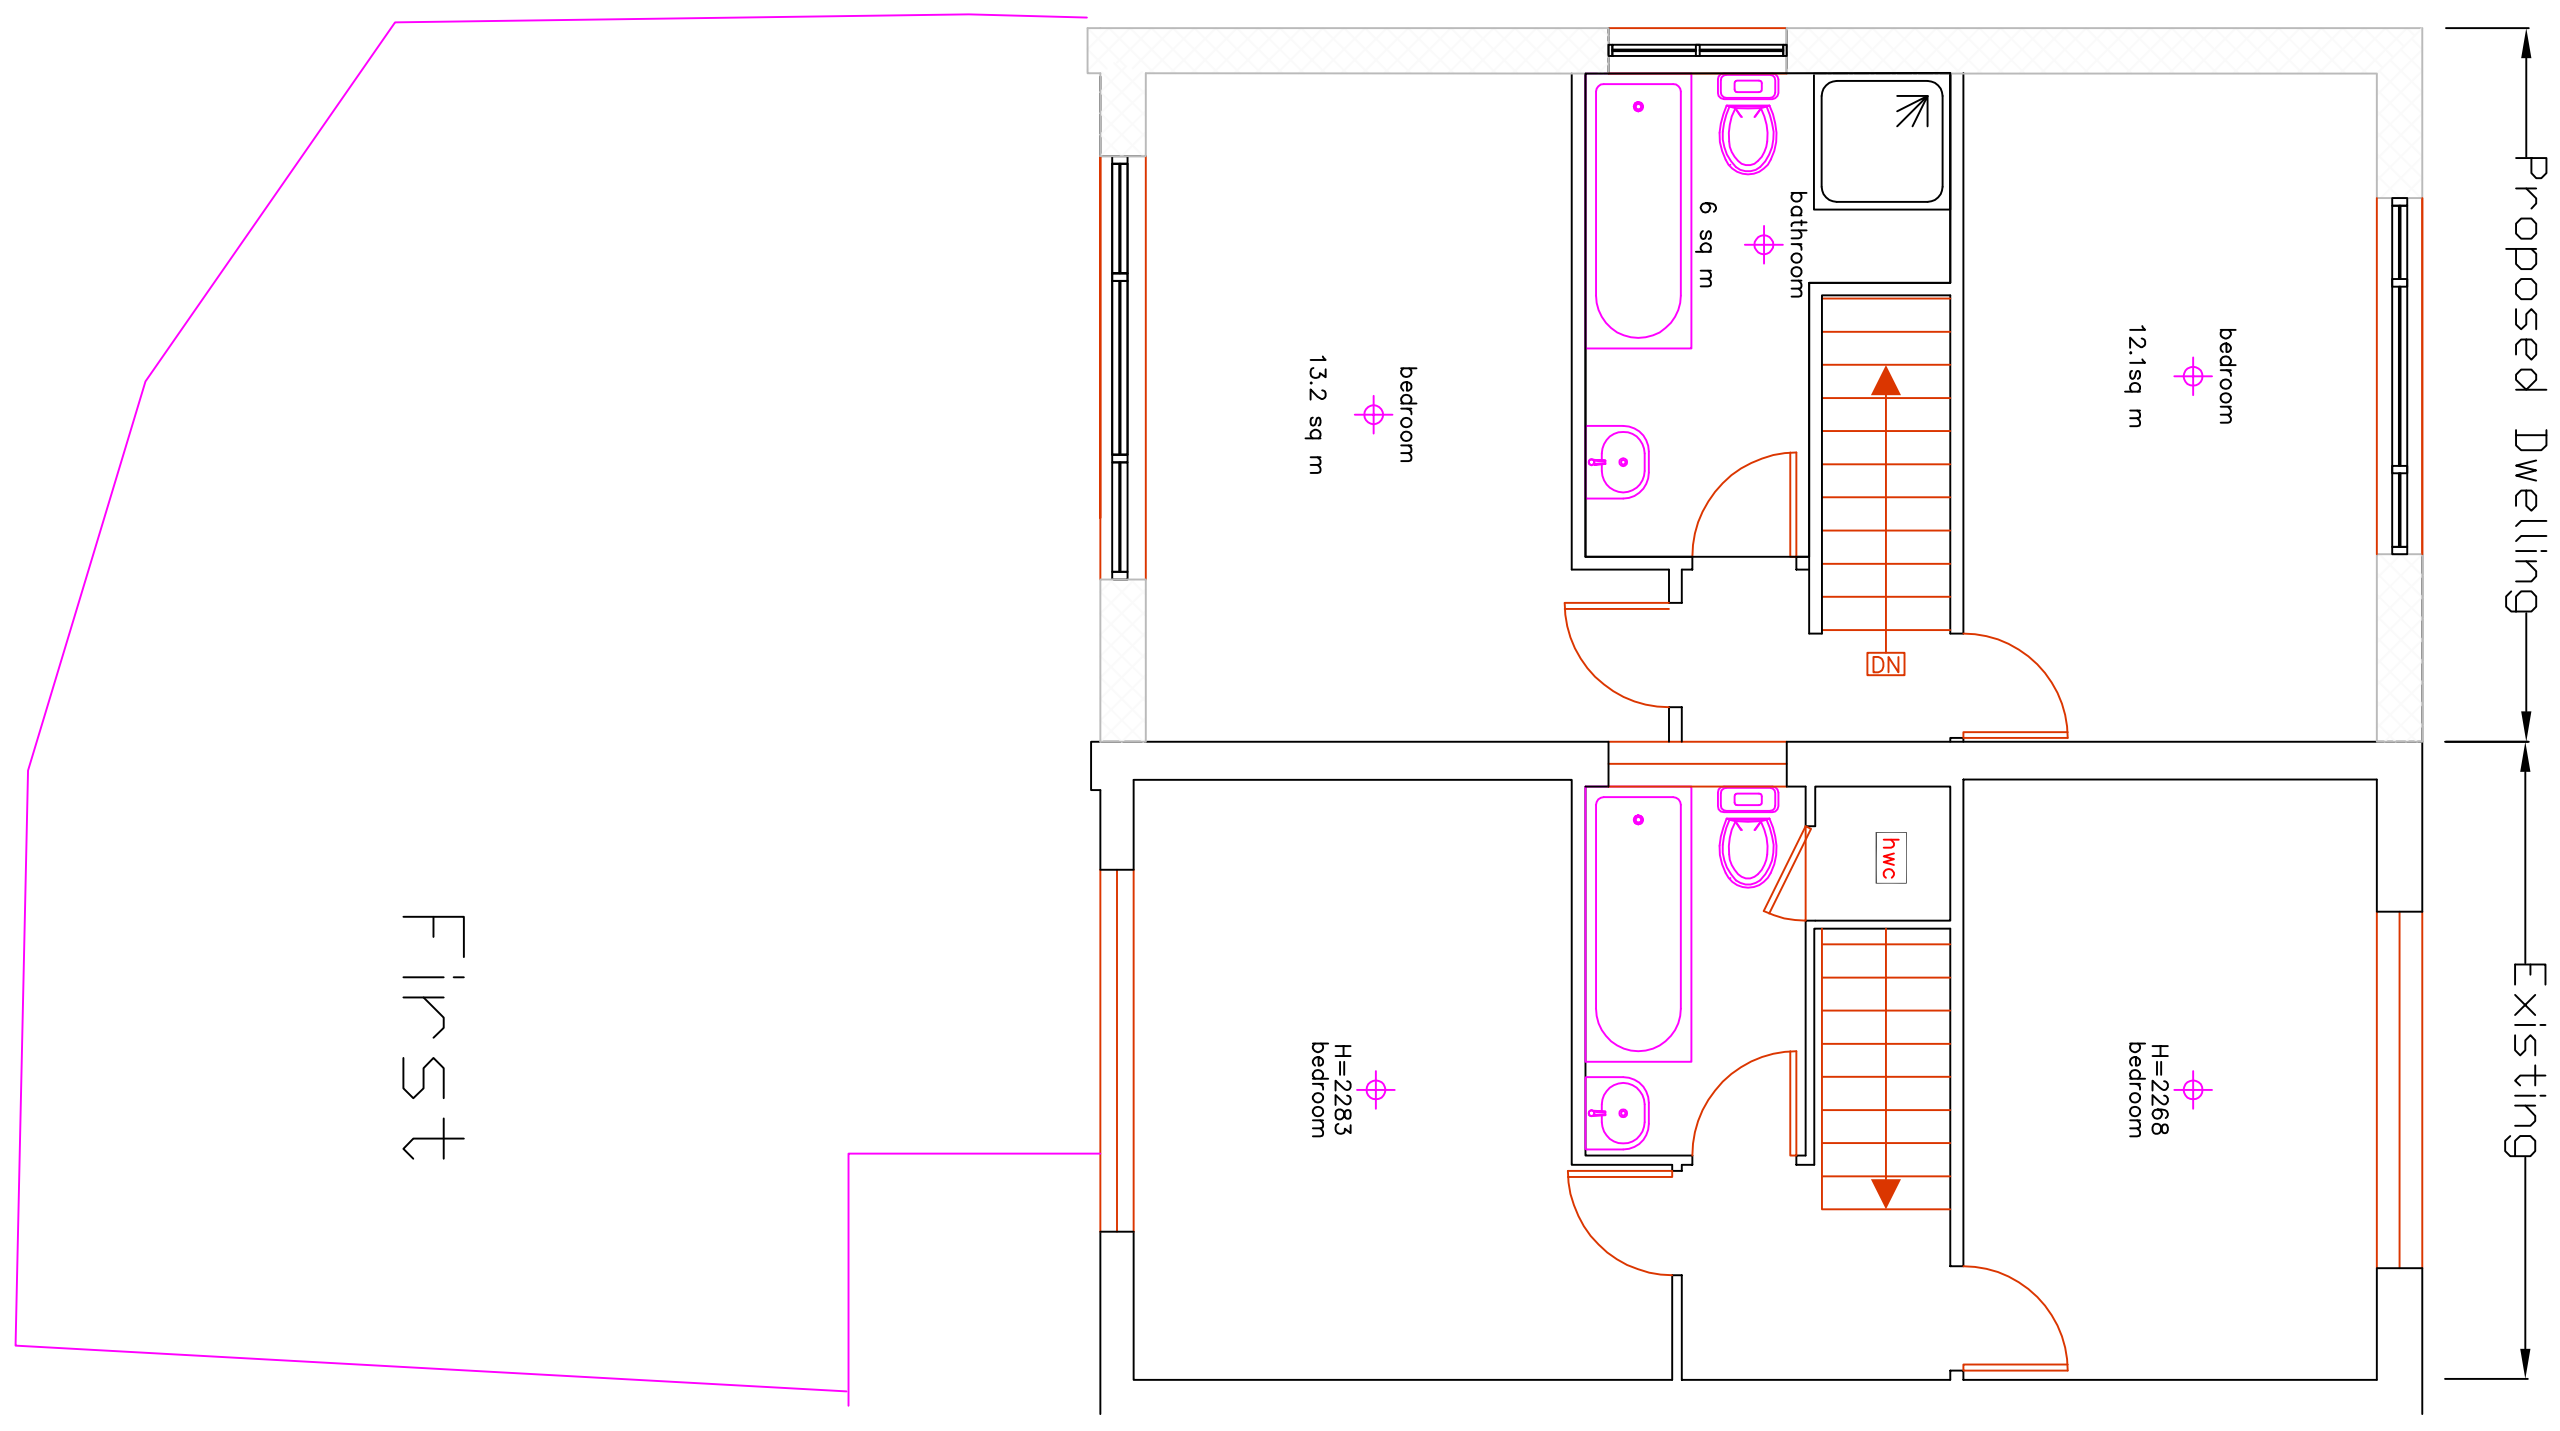


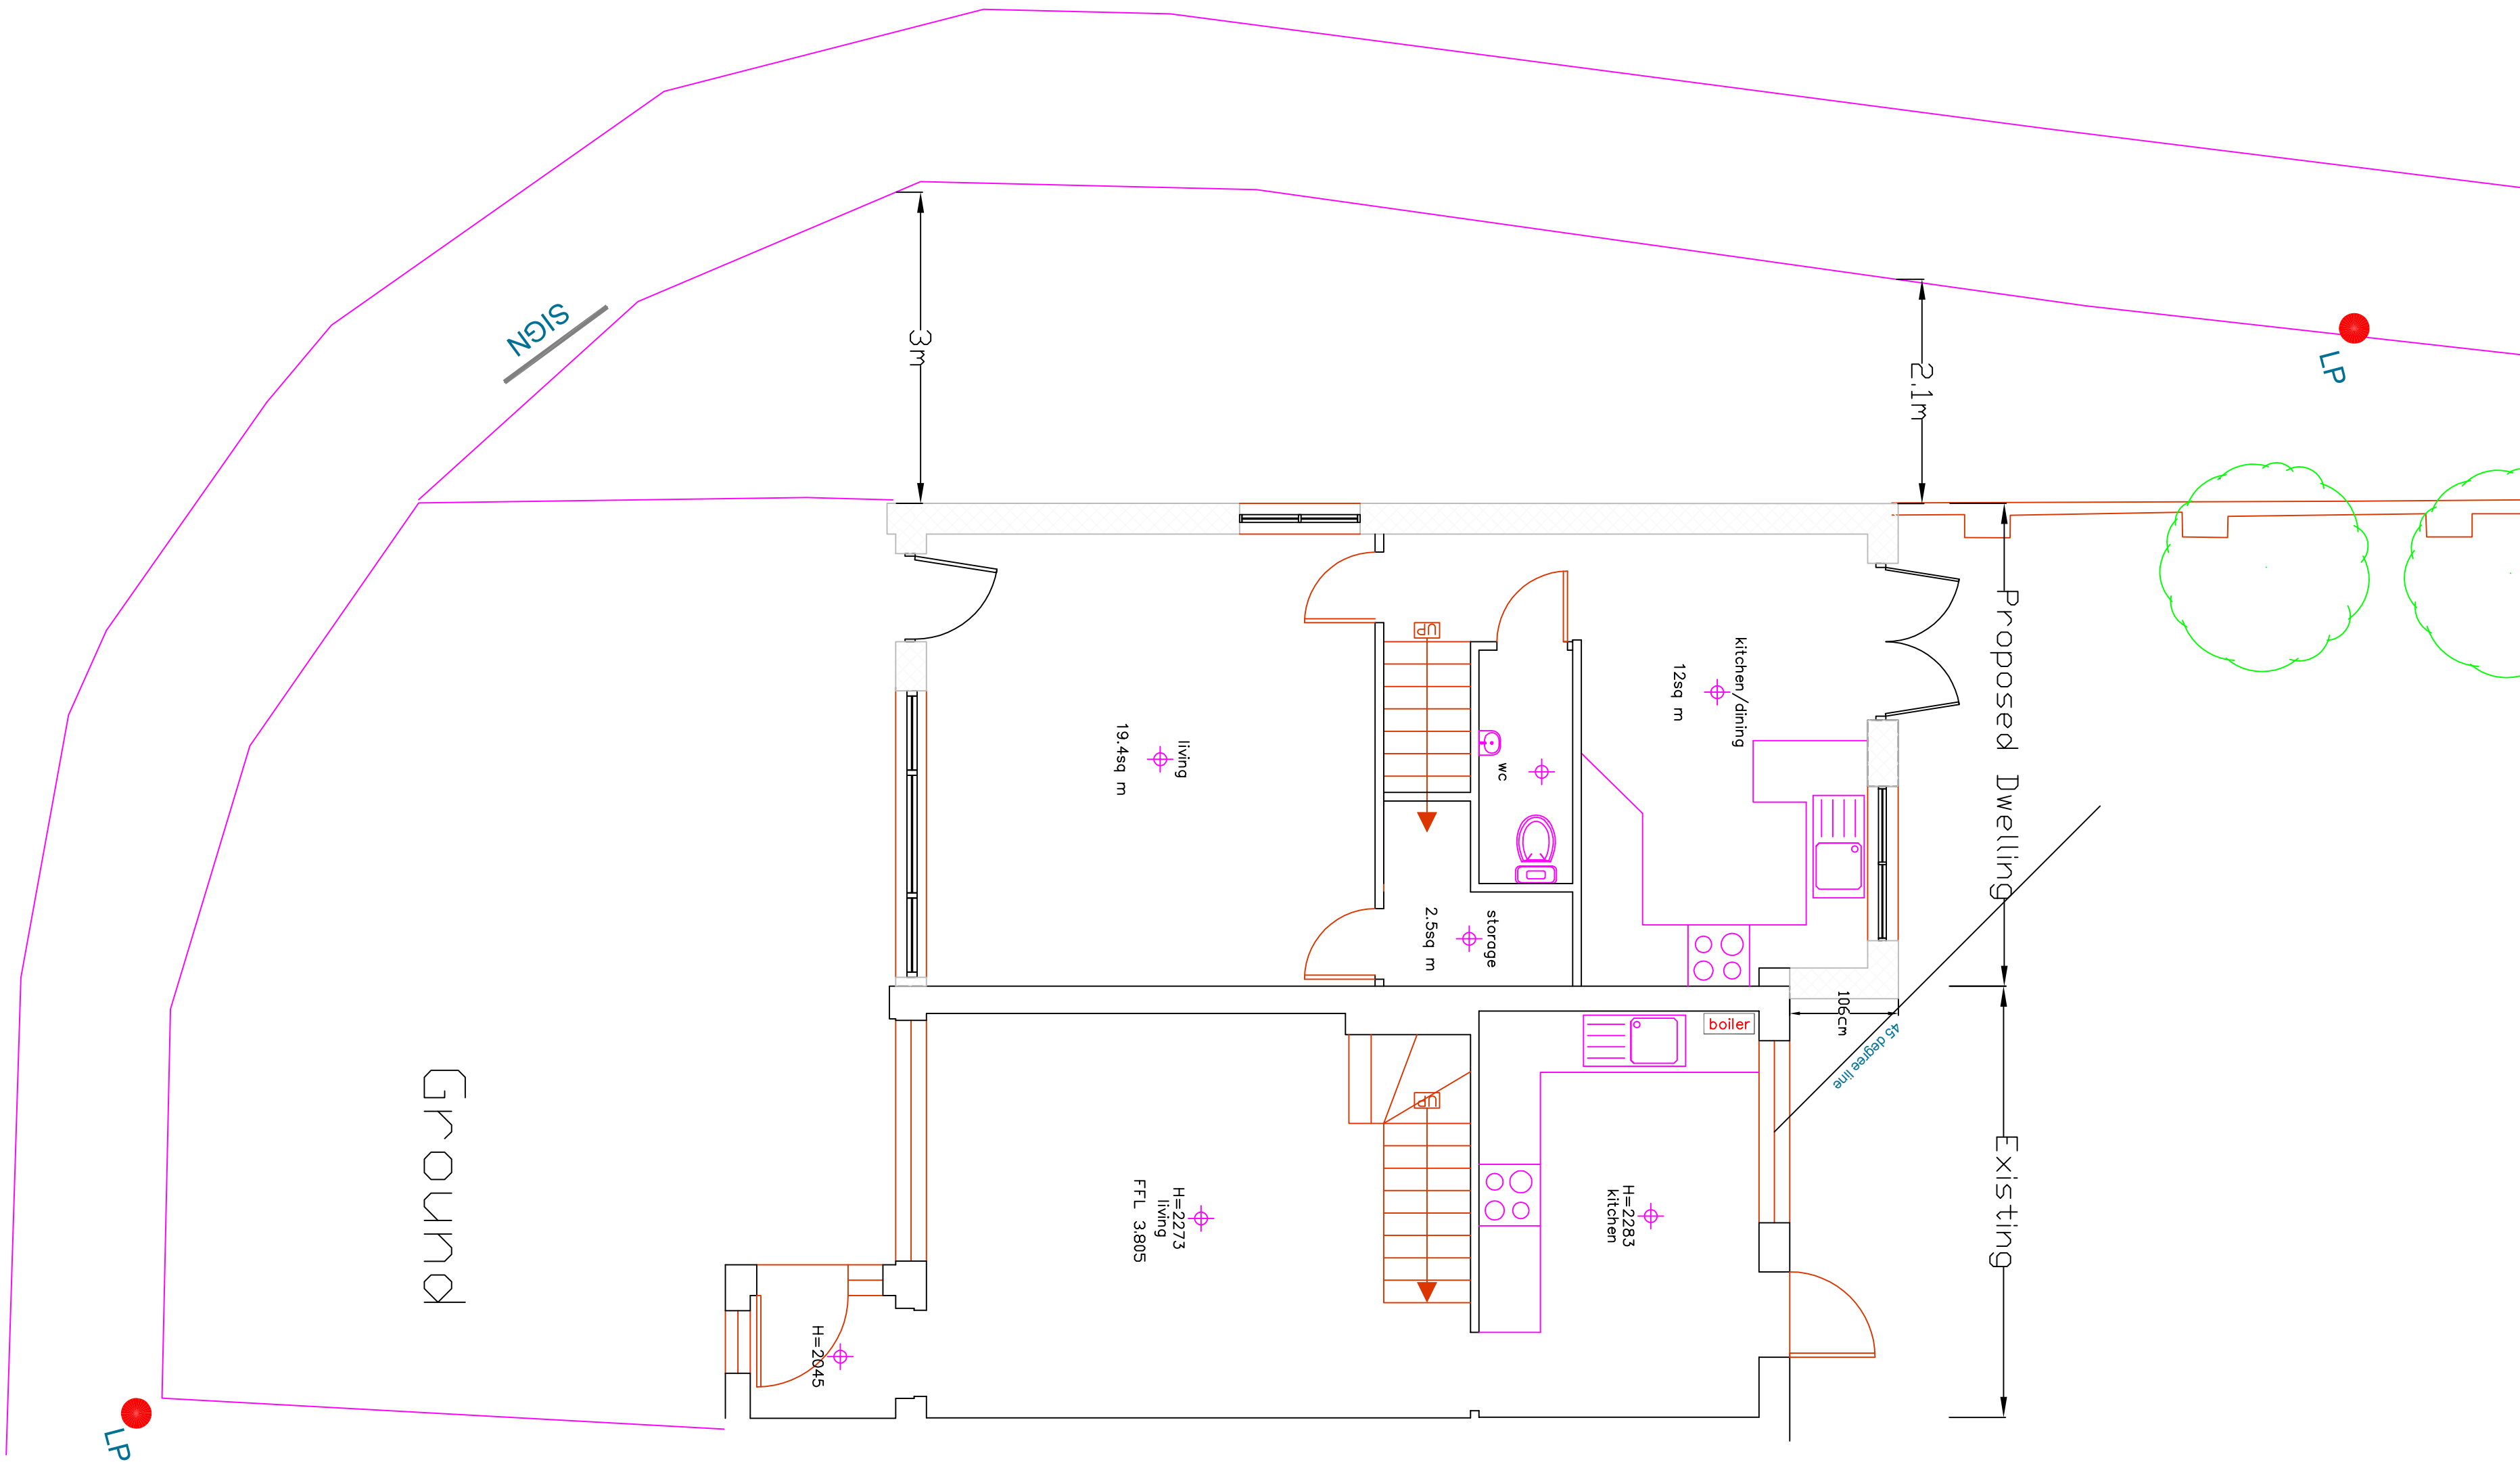

CLIENT	PROJECT	TITLE	STATUS	DRAWN BY	REVIEWED BY
KELLY WESSON	1 FINCH GARDENS NORTH BERS TED	ATTACHED DWELLING PROPOSED FL DOR PLANS	PLANNING	SJ	SJ
			DATE	SCALE	
			13.06.2018	1:50@A1	
			DRAWING NUMBER		
			ADC/9/18 – 14		

STEPHEN JUPP MRTPI
CHARTERED TOWN PLANNER
348 CHICHESTER ROAD, BOGNOR REGIS
West Sussex, PO21 5BX
Tel 01243 822113
Email: steve@planning-solutions.co.uk
www.planning-solutions.co.uk