


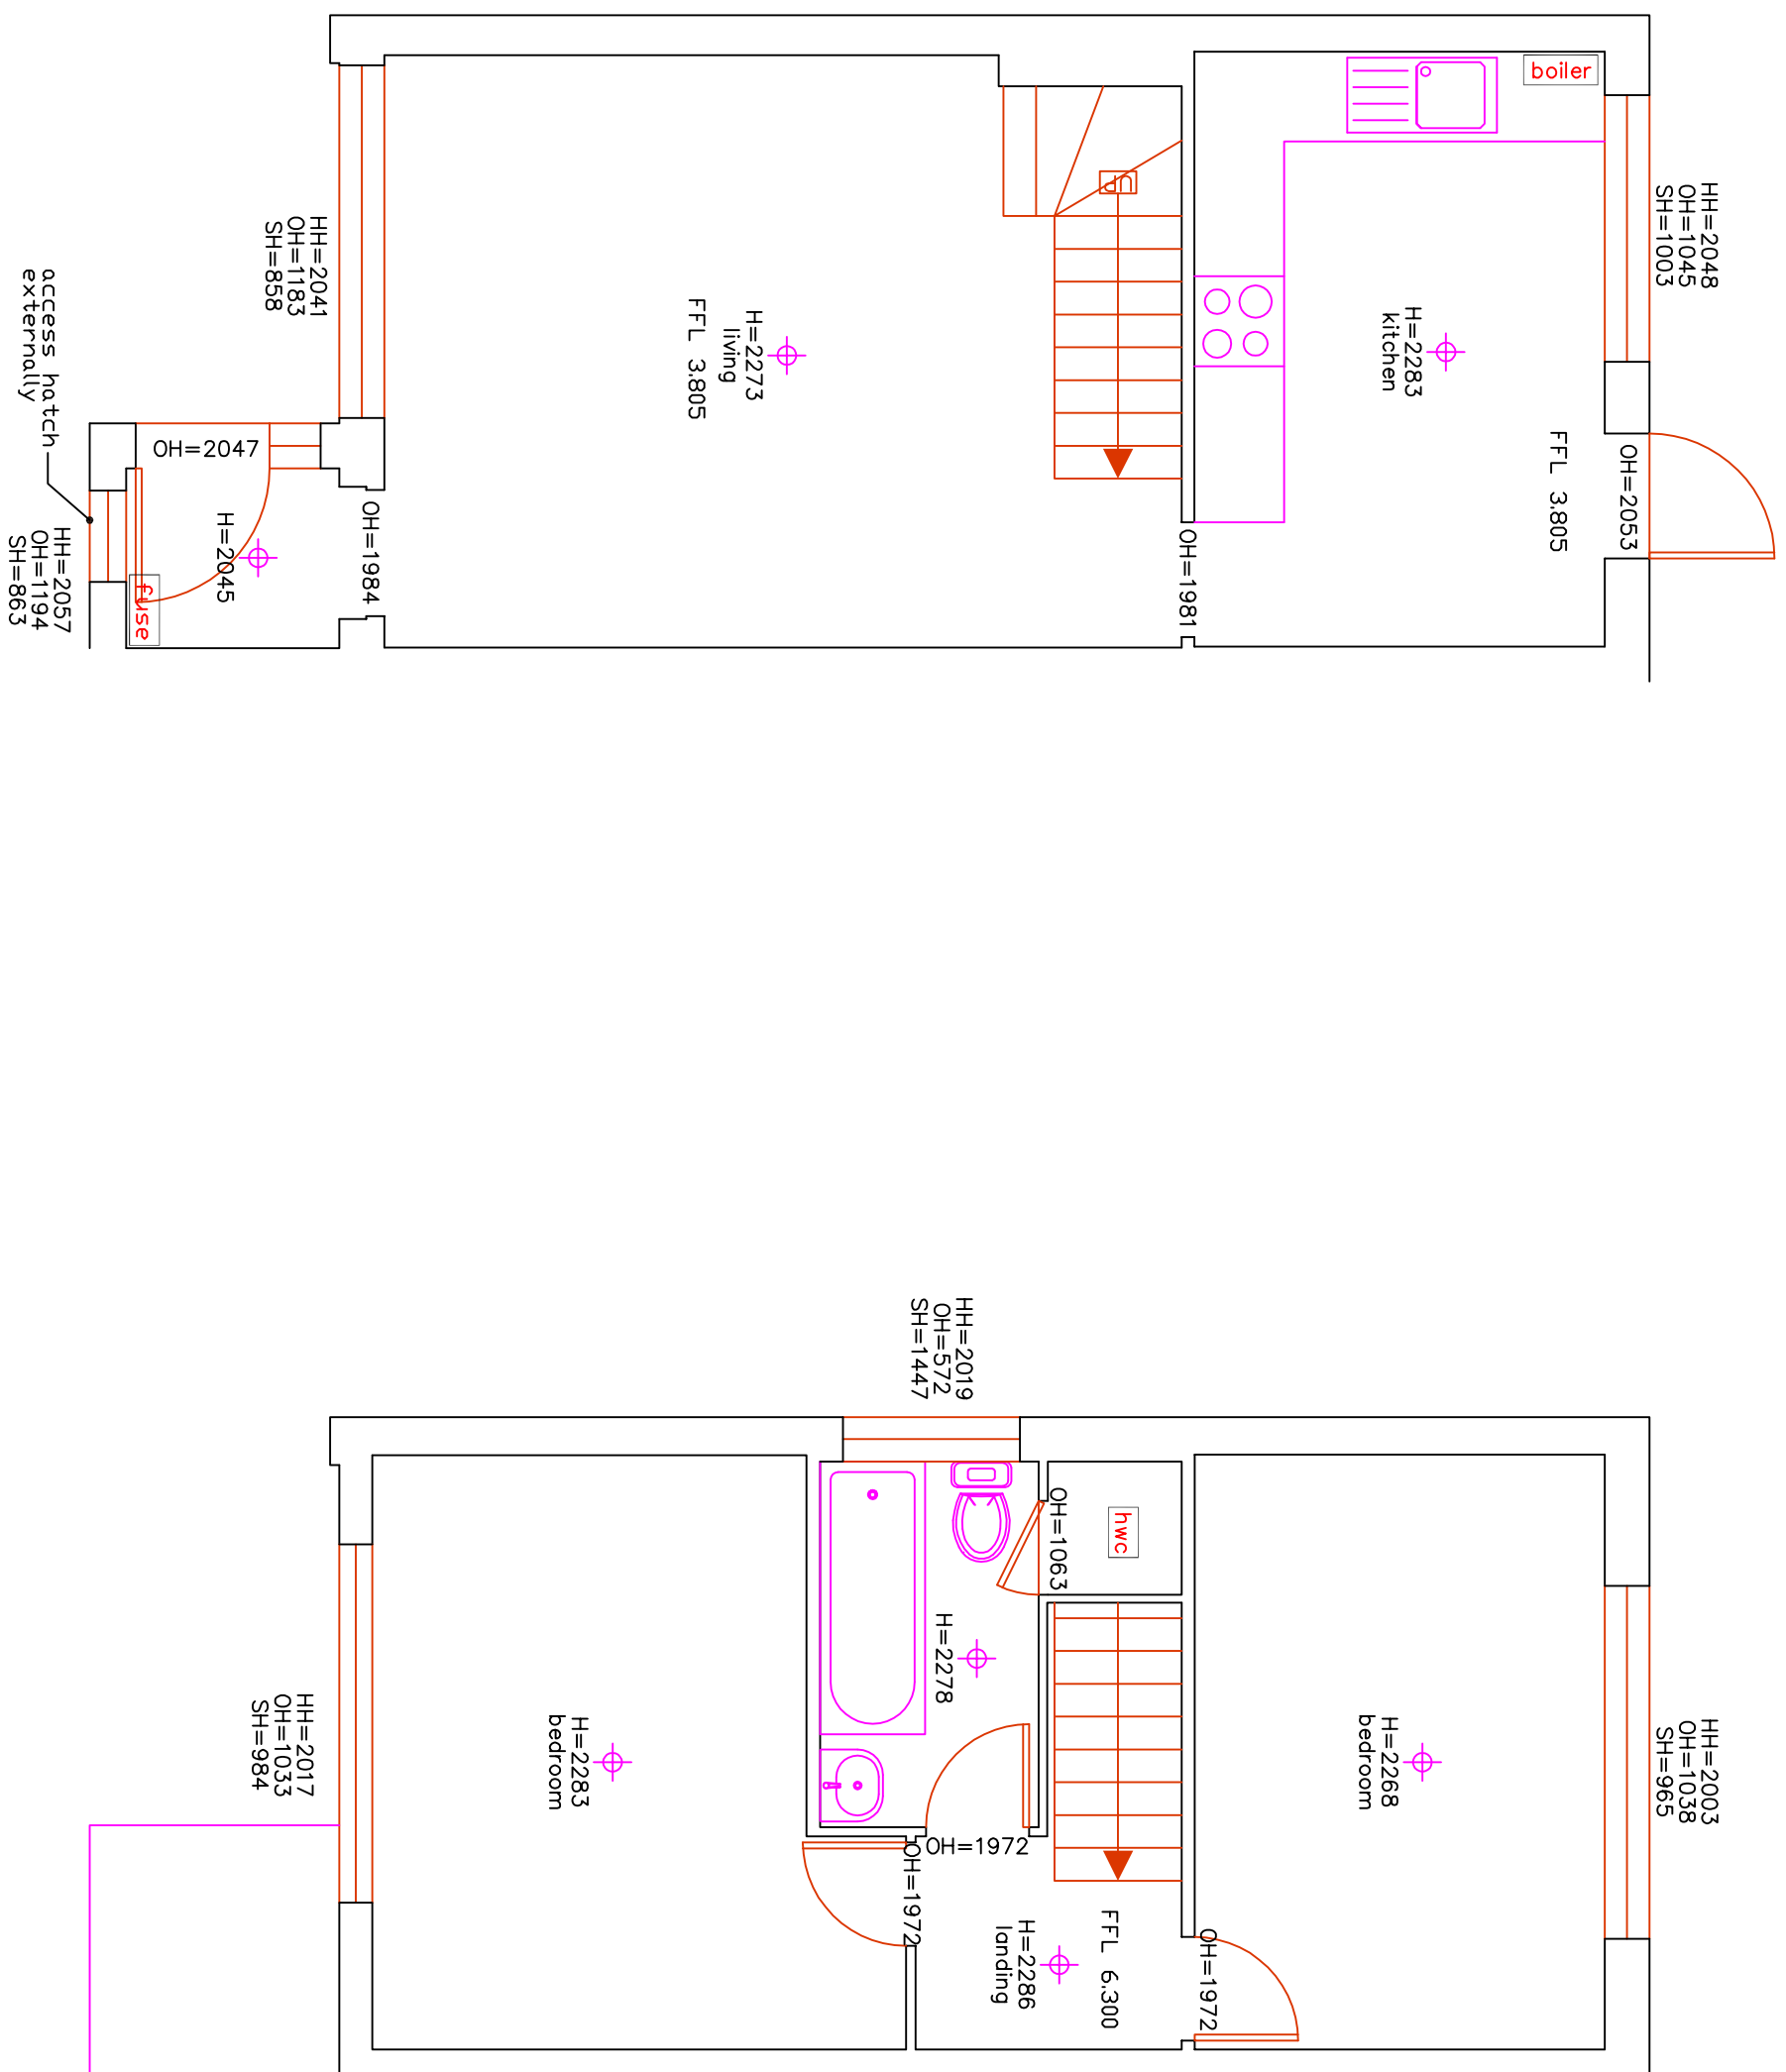

ГОНИМ

Flis

CLIENT	PROJECT	TITLE	STATUS	DRAWN BY	REVIEWED BY
KELLY WESSON	1 FINCH GARDENS NORTH BERTSD	ATTACHED DWELLING EXISTING FLDDR PLANS	PLANNING	SJ	SJ
			DATE	SCALE	DRAWING NUMBER
			24.05.18	1:50@A1	ADC/9/18 - 4

STEPHEN JUPP MRTPI
CHARTERED TOWN PLANNER
 348 CHICHESTER ROAD, BOGNOR REGIS
 West Sussex PO21 5BX
 Tel 01243 822113
 Email: steve@planning-solutions.co.uk
www.planning-solutions.co.uk