



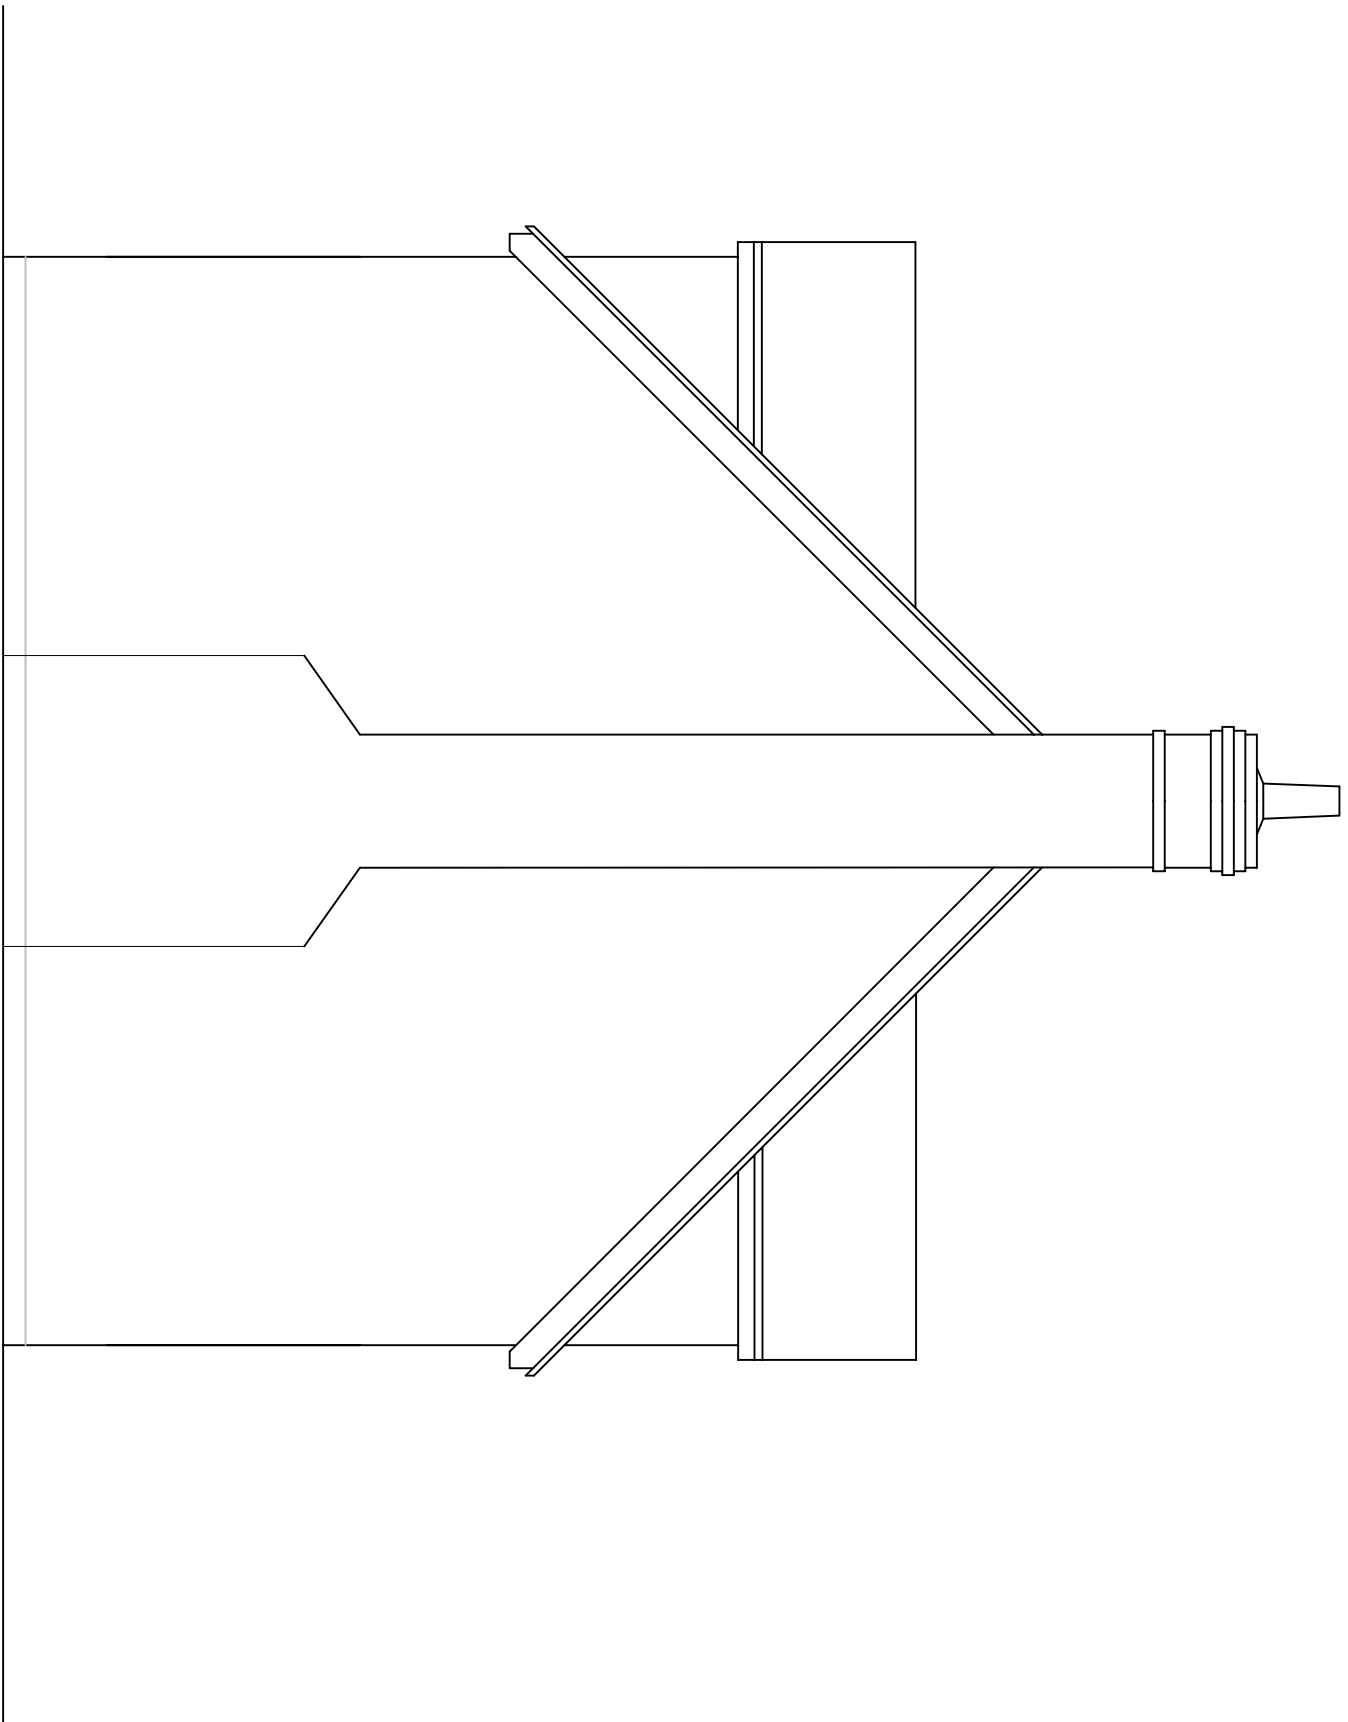


FRONT (EAST)

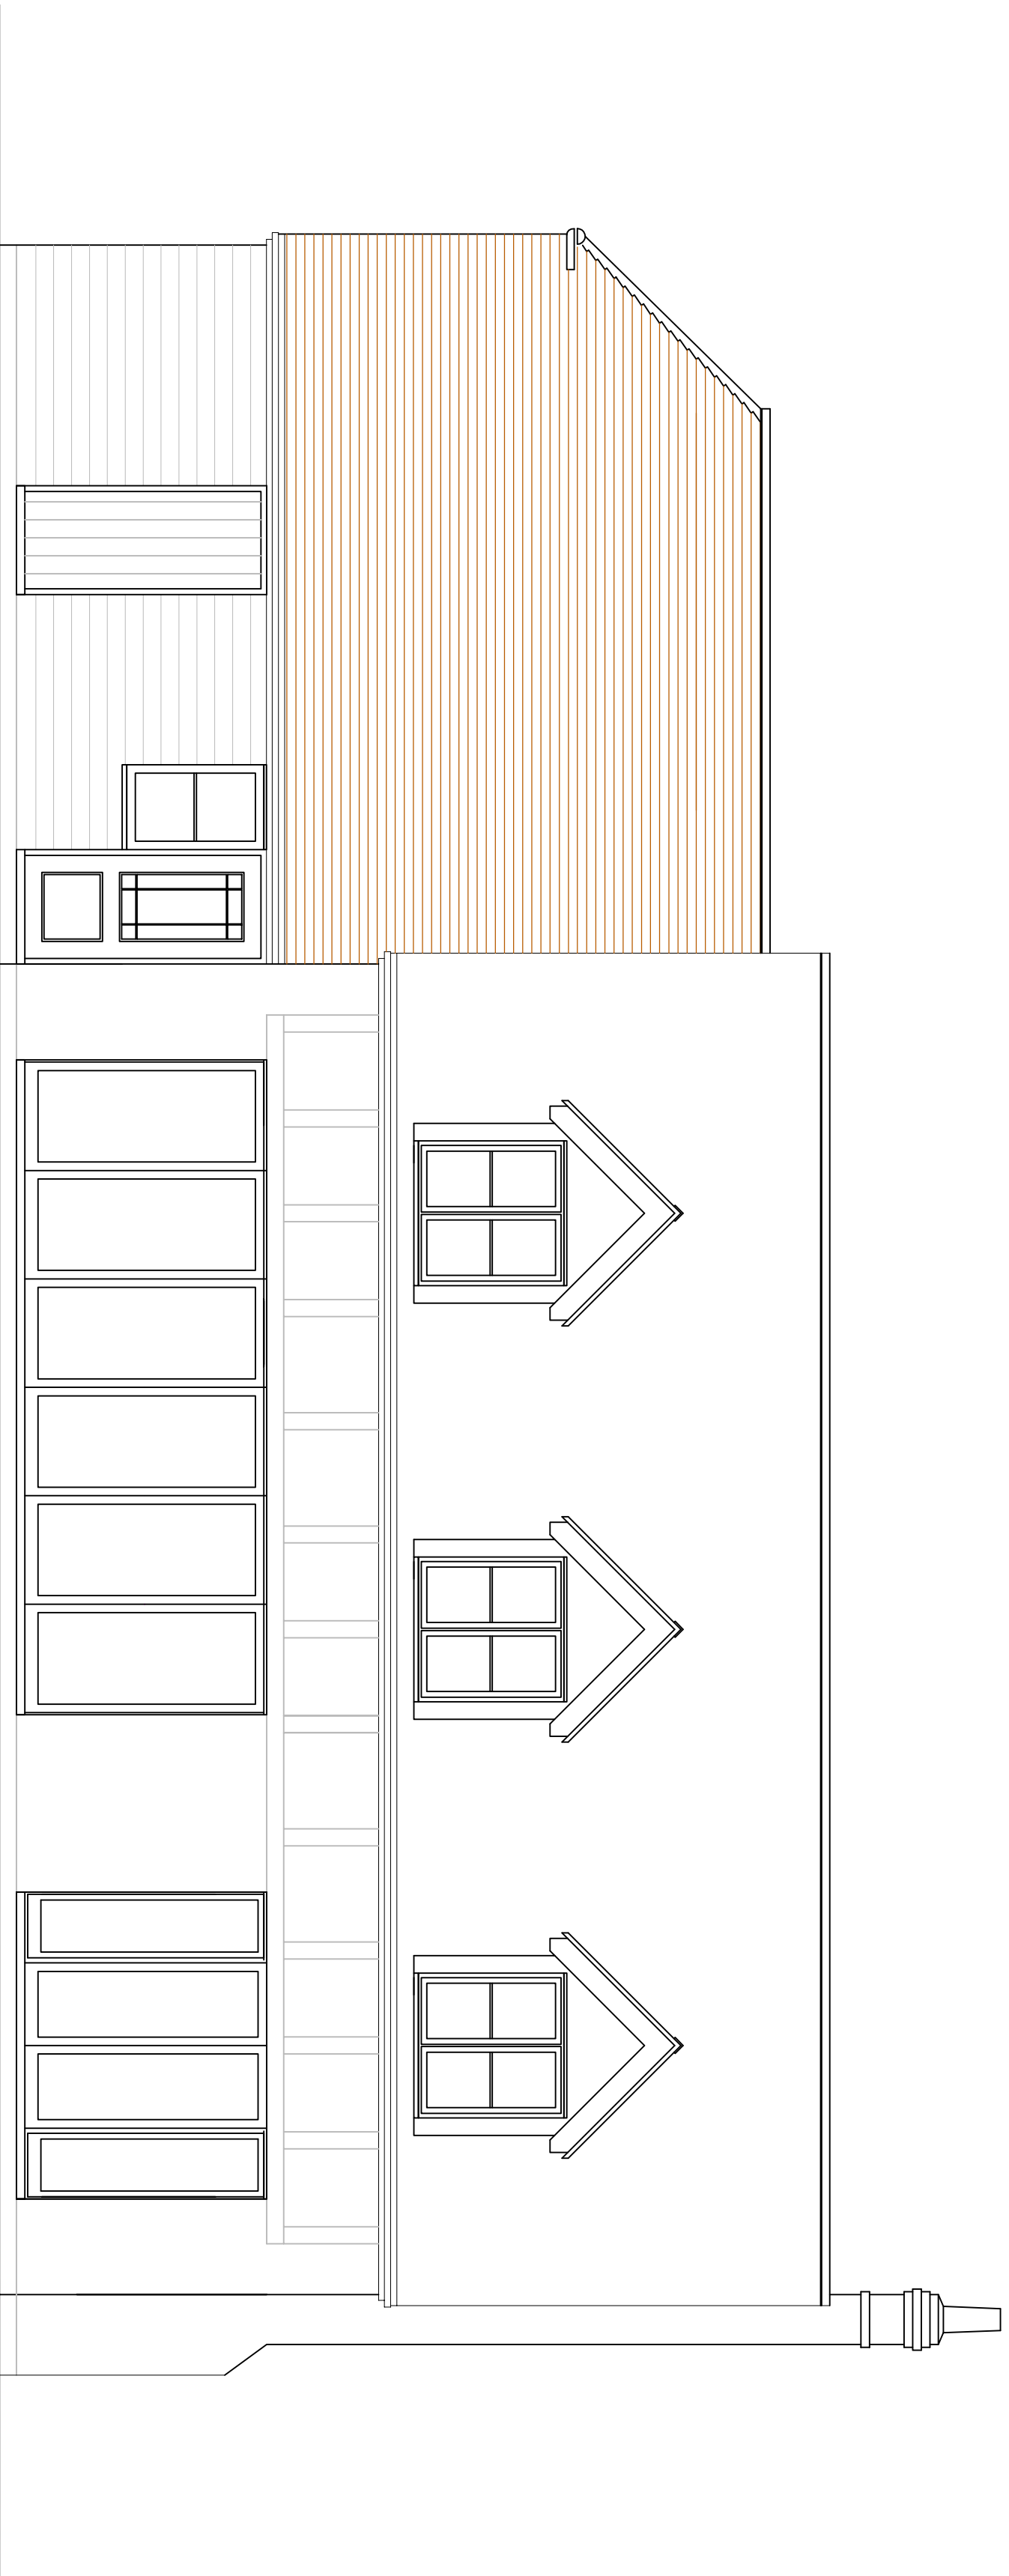

SOUTH



WEST

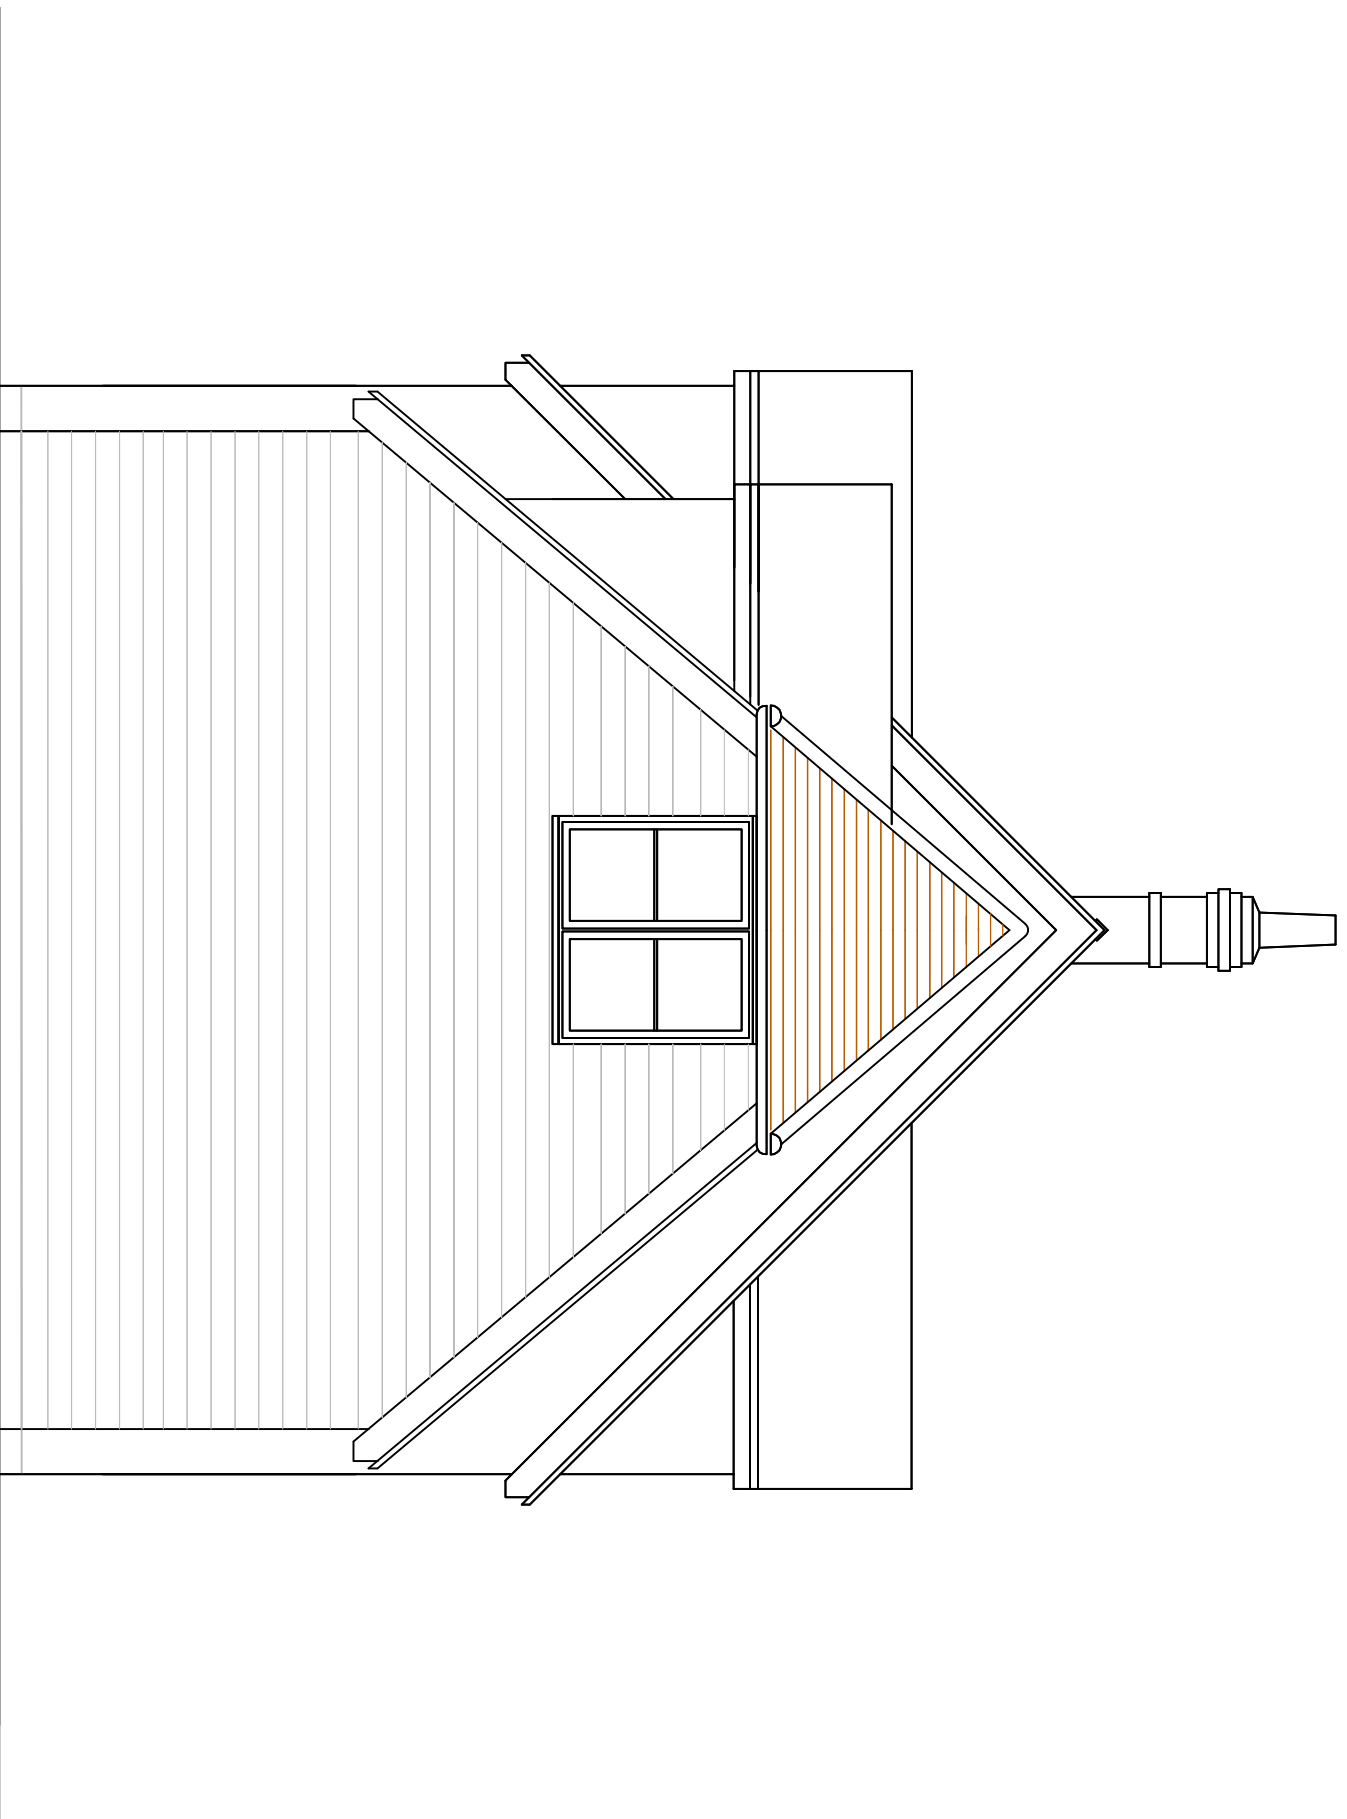

NORTH

CLIENT	PROJECT
Tim Hall	Rear of 105 North Bersted Street

TITLE
Proposed Elevations

STATUS	DRAWN BY	REVIEWED BY
PLANNING	SJ	SJ
DATE	SCALE	DRAWING NUMBER
14.07.2020	1:50 @ A1	16