




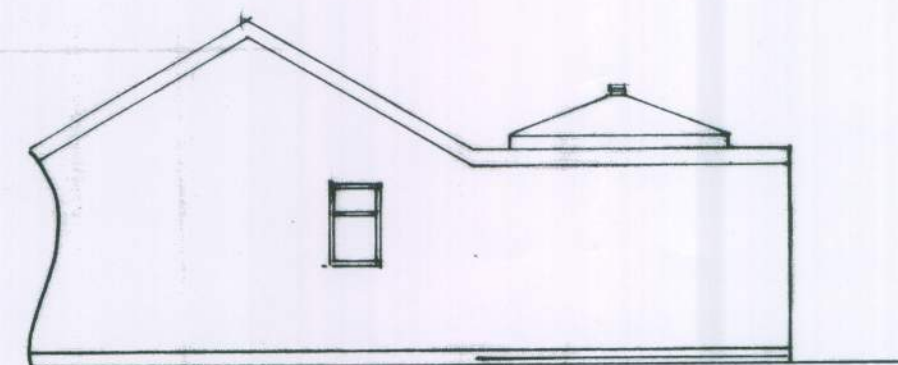


east [no 7]

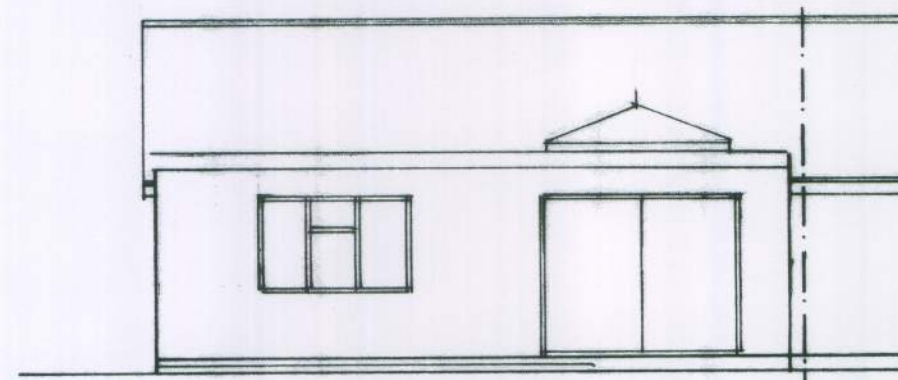

north
1 : 100

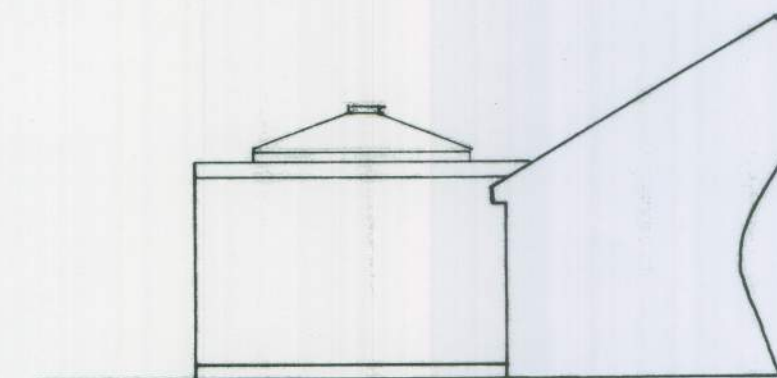


west [no 3]

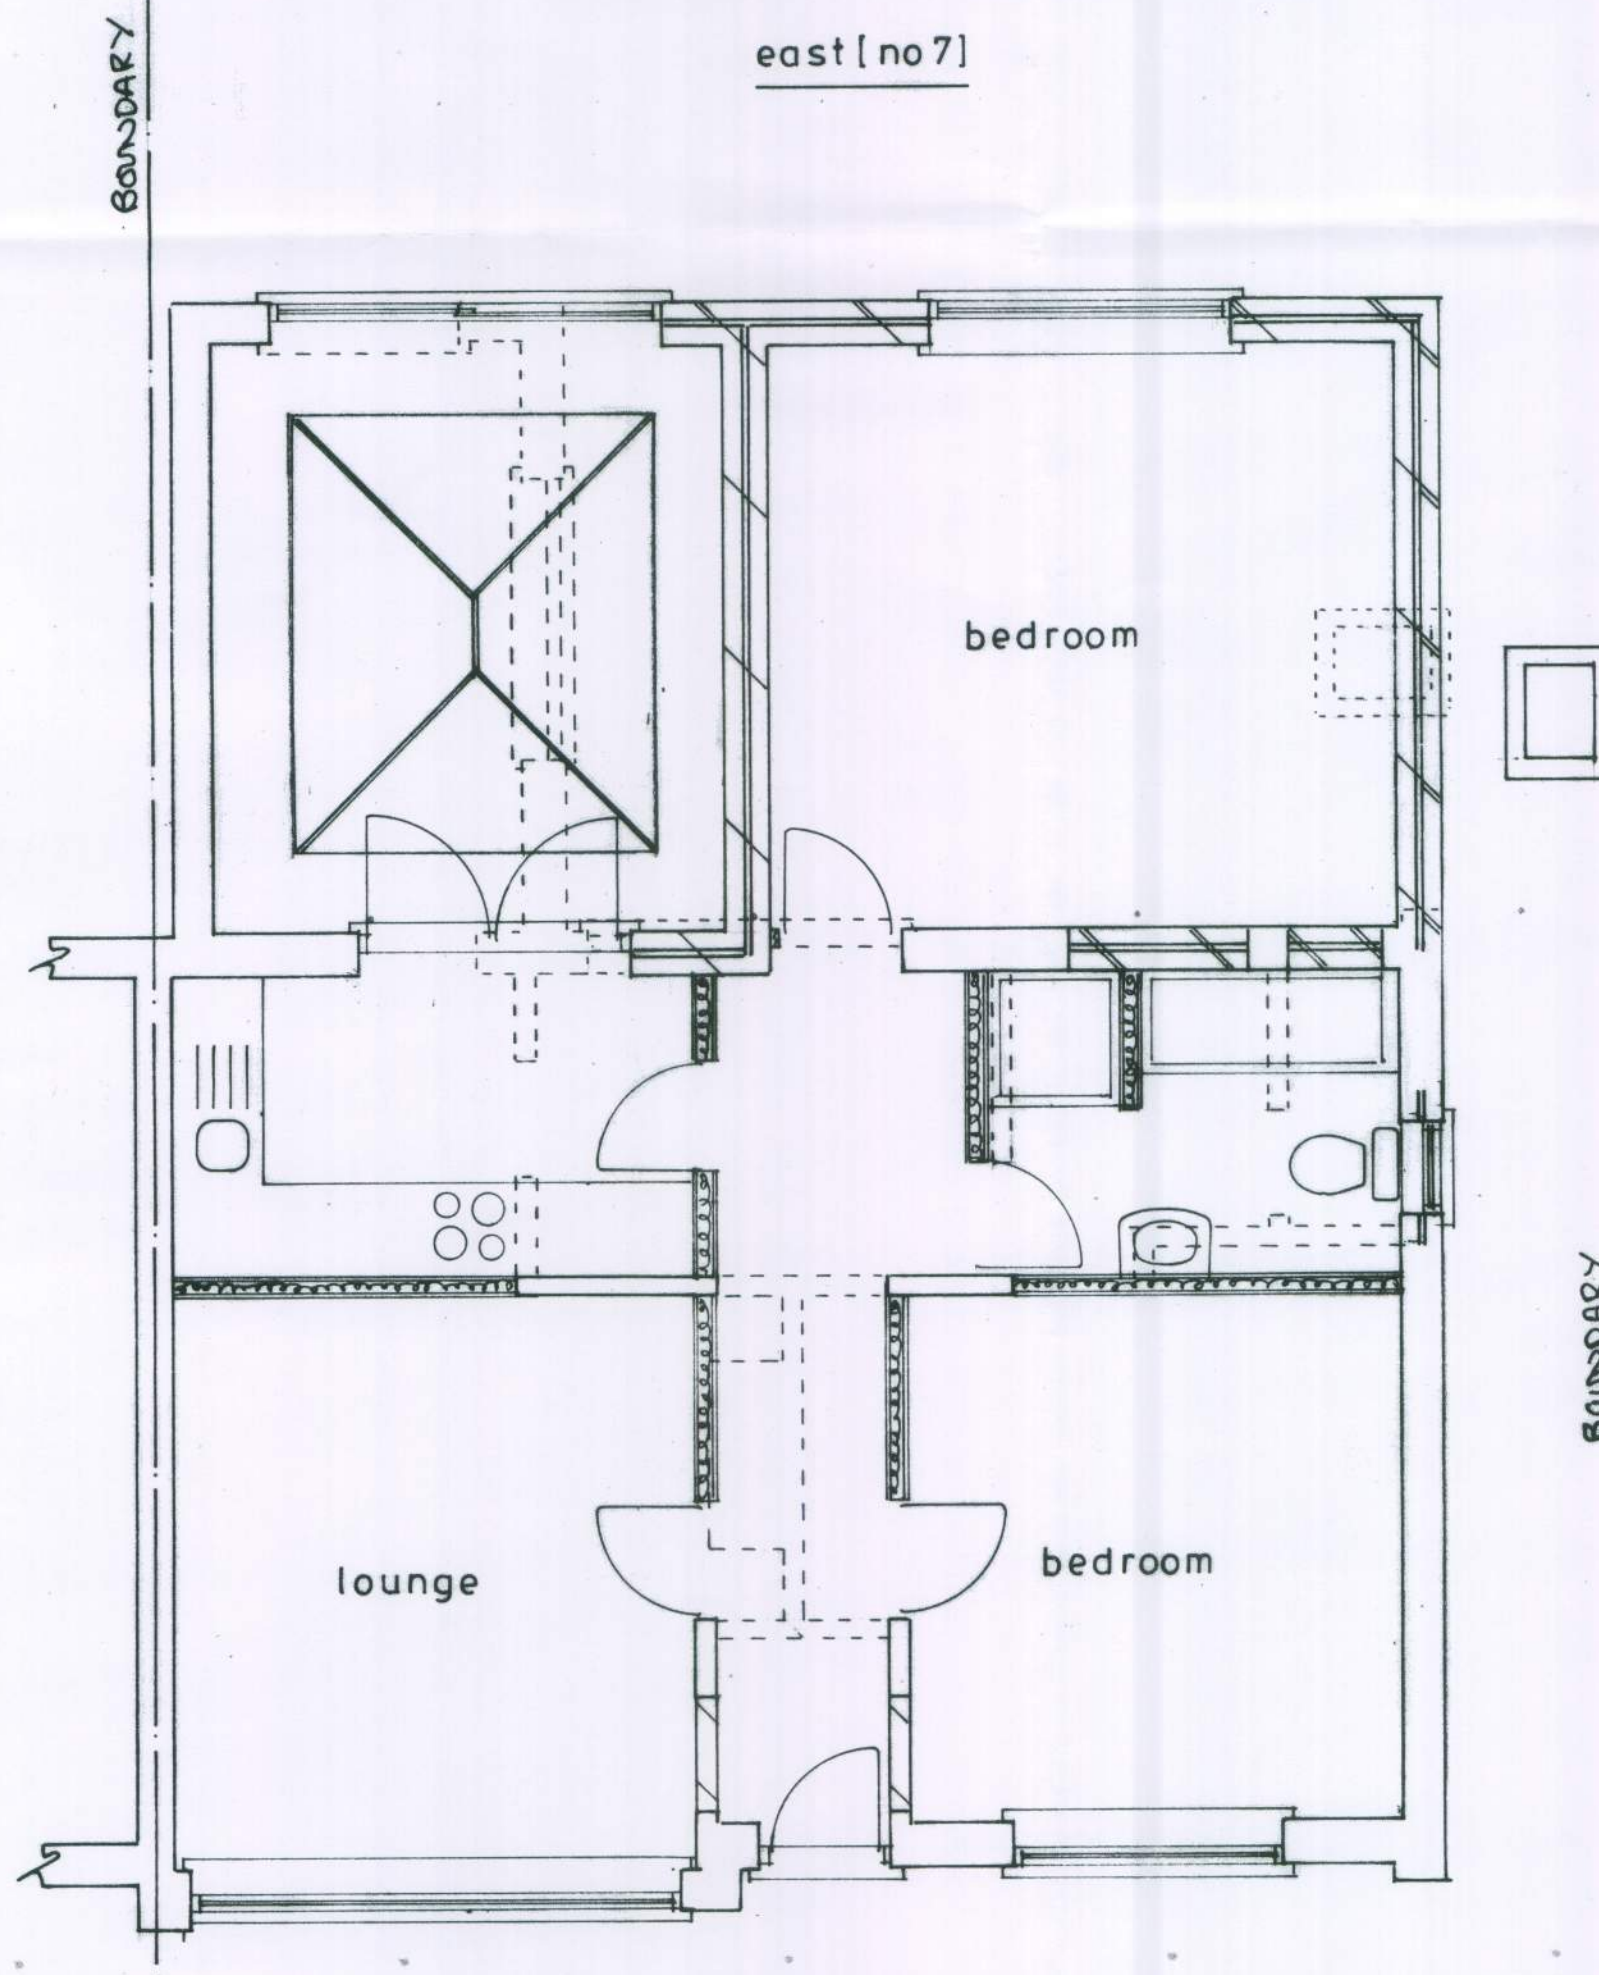

Plan
1 : 50



location plan
1 : 1250

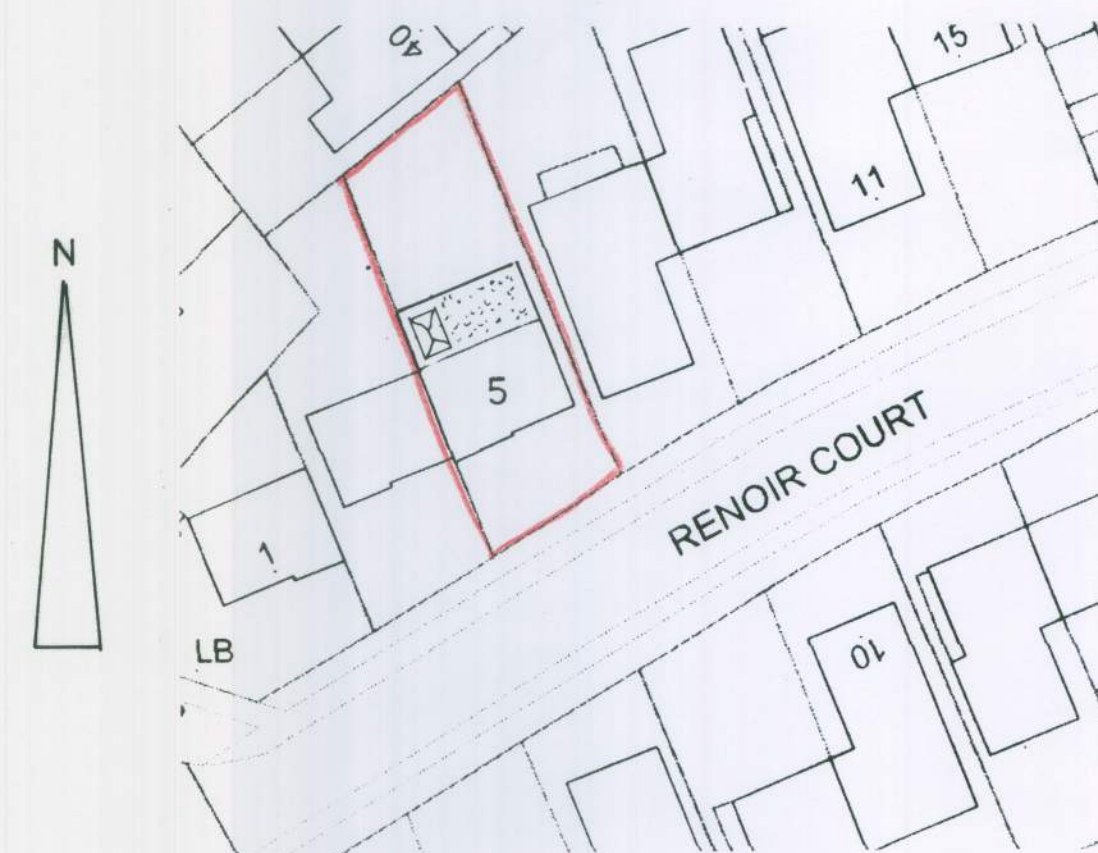

block plan
1 : 500

sheet 1 of 2

PROPOSED SINGLE STOREY EXTENSION AT 5,RENOIR COURT, BERSTED FOR M.THOMSON.

Bryan Butcher
Rainbow Cottage
Nyetimber Lane
Bognor Regis PO21 3JX
01243 266871
07973 233442
bryan.butcher@btinternet.com
www.bryanbutcher.com