




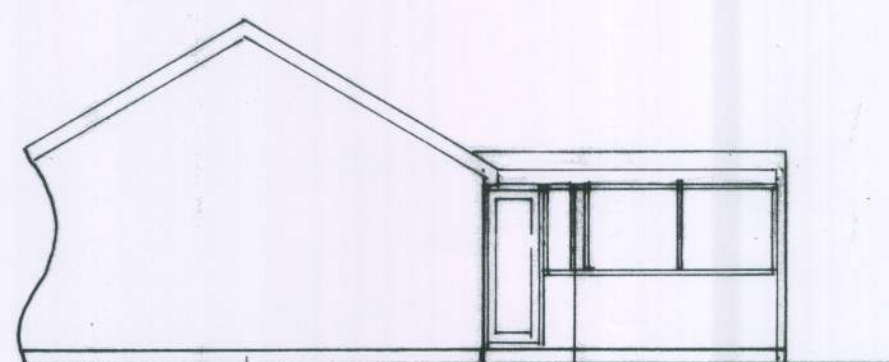


east [no 7]

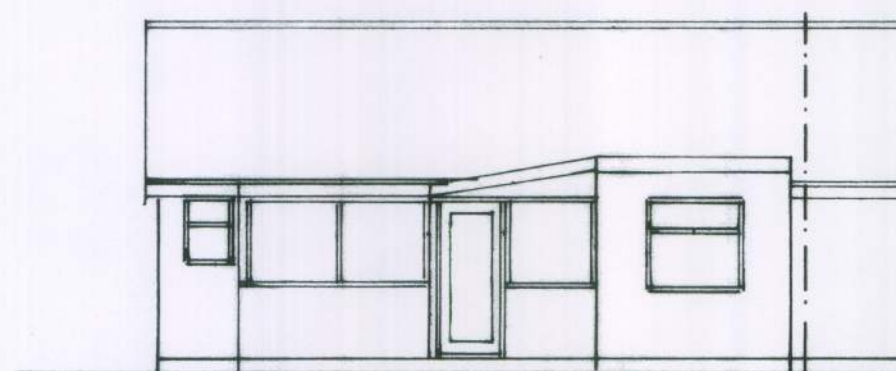

north
1 : 100

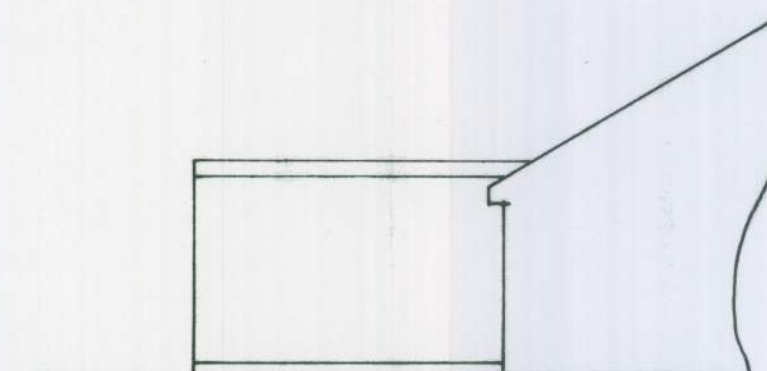


west [no 3]

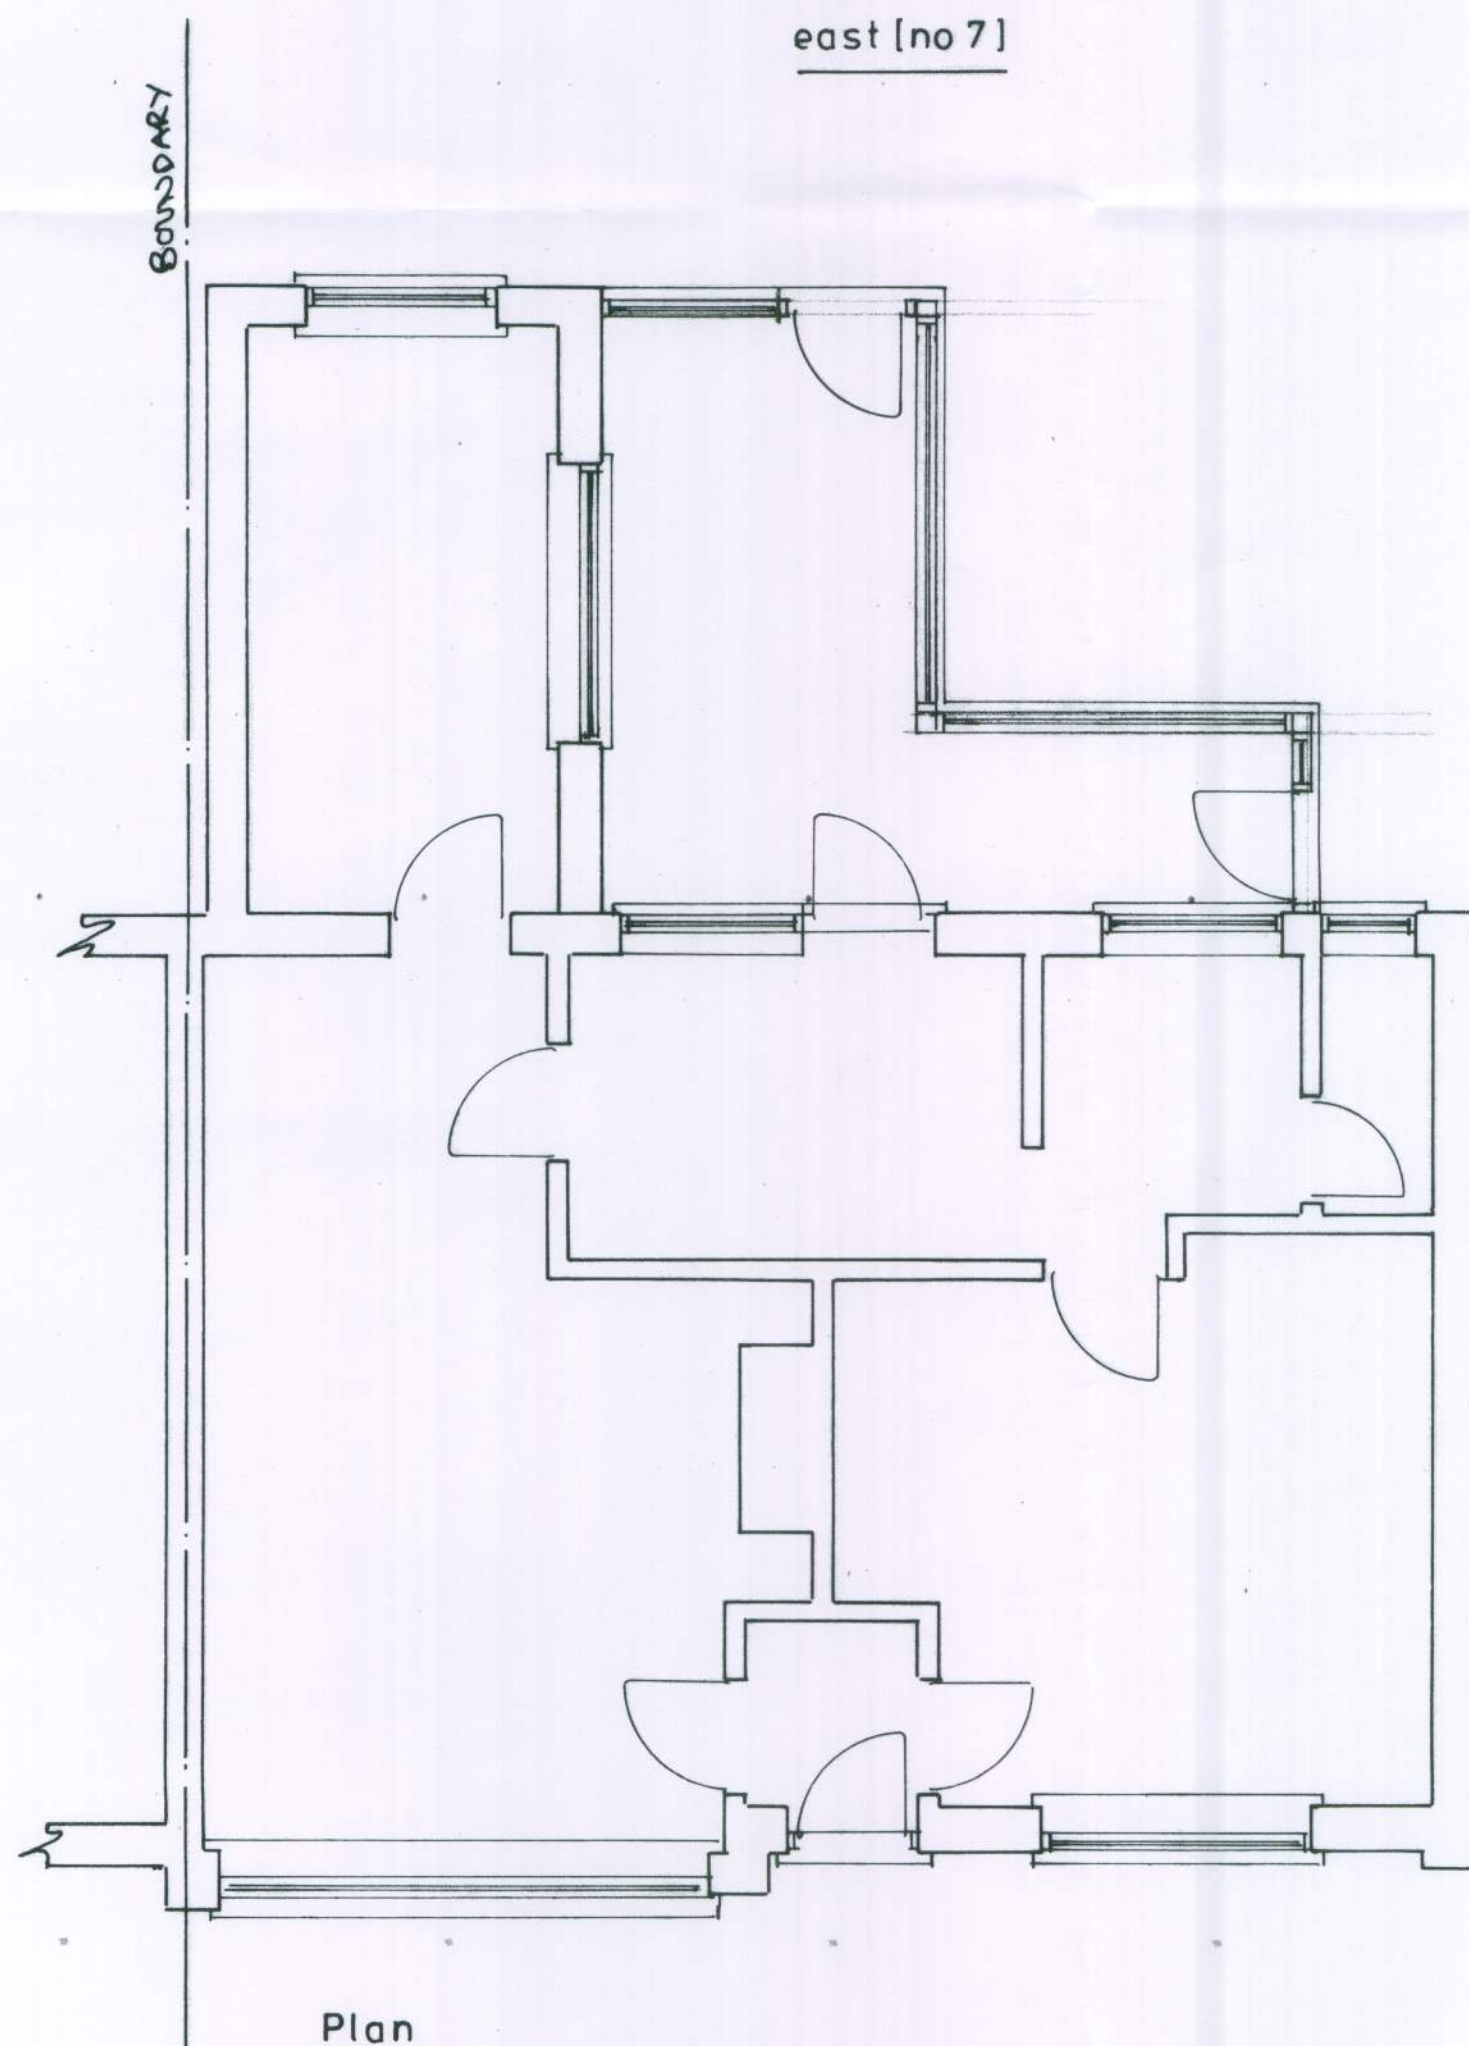


Plan
1 : 50

Existing

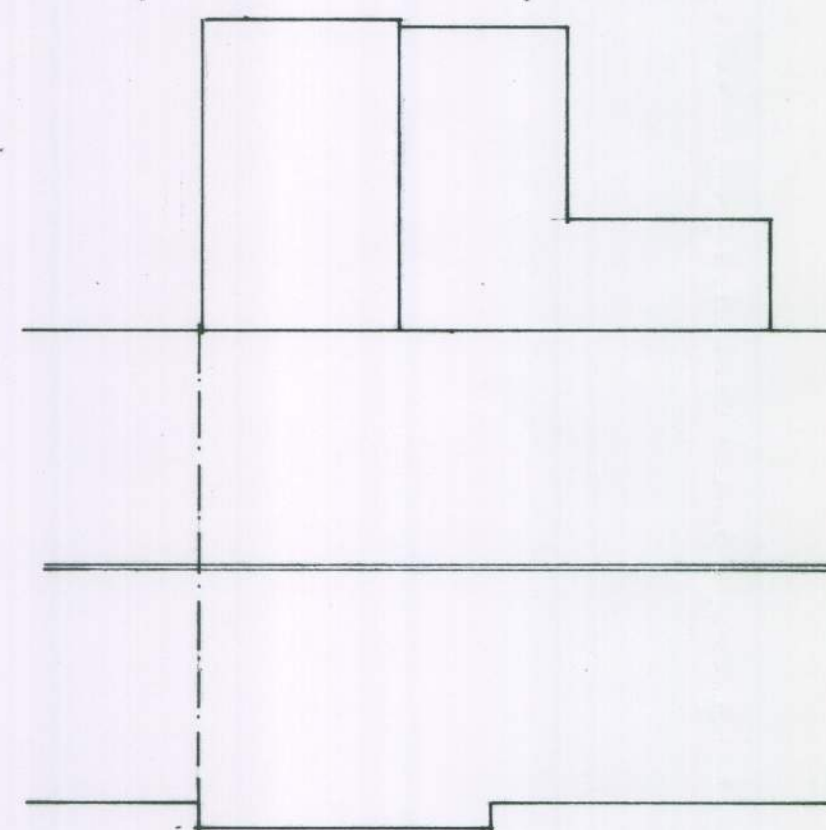

roof plan
1 : 100

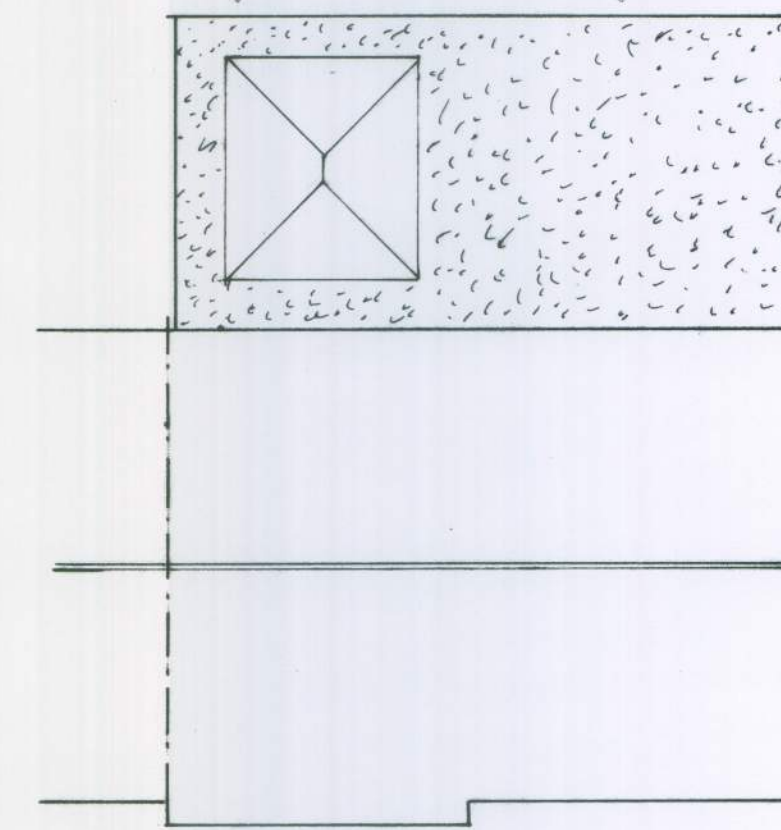

proposed roof plan

sheet 2 of 2

PROPOSED SINGLE STOREY EXTENSION AT 5,RENOIR COURT, BERSTED FOR M.THOMSON.

Bryan Butcher
Rainbow Cottage
Nyetimber Lane
Bognor Regis PO21 3JX
01243 266871
07973 233442
bryan.butcher@btinternet.com
www.bryanbutcher.com