



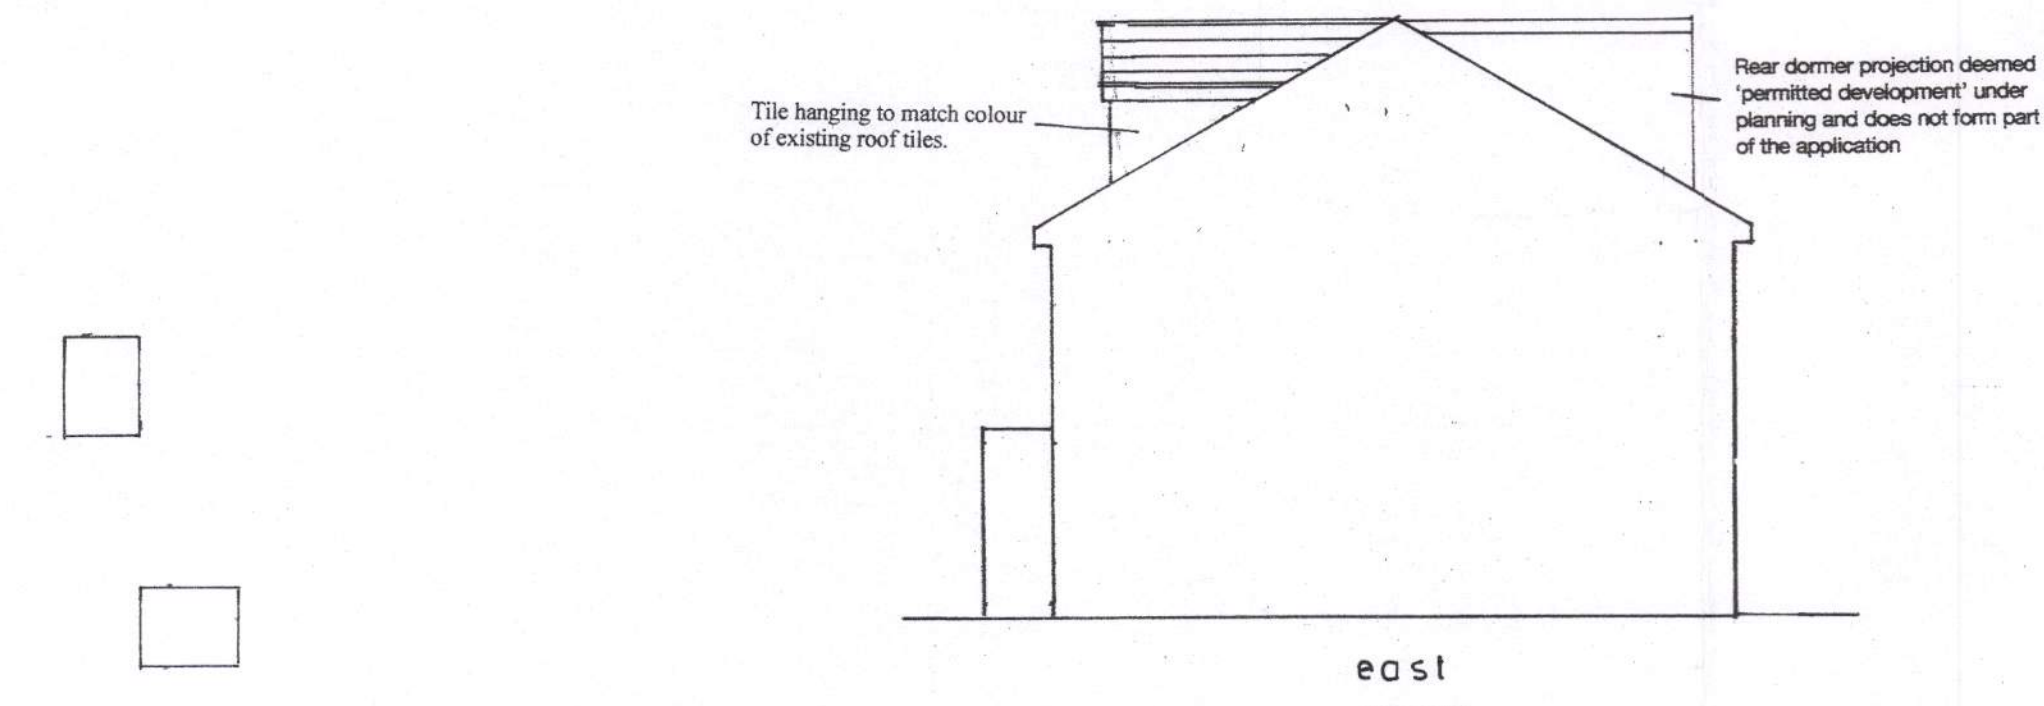


east

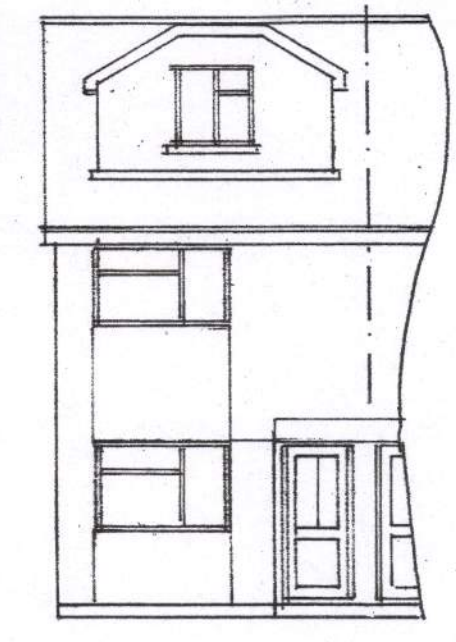


south


1 : 100

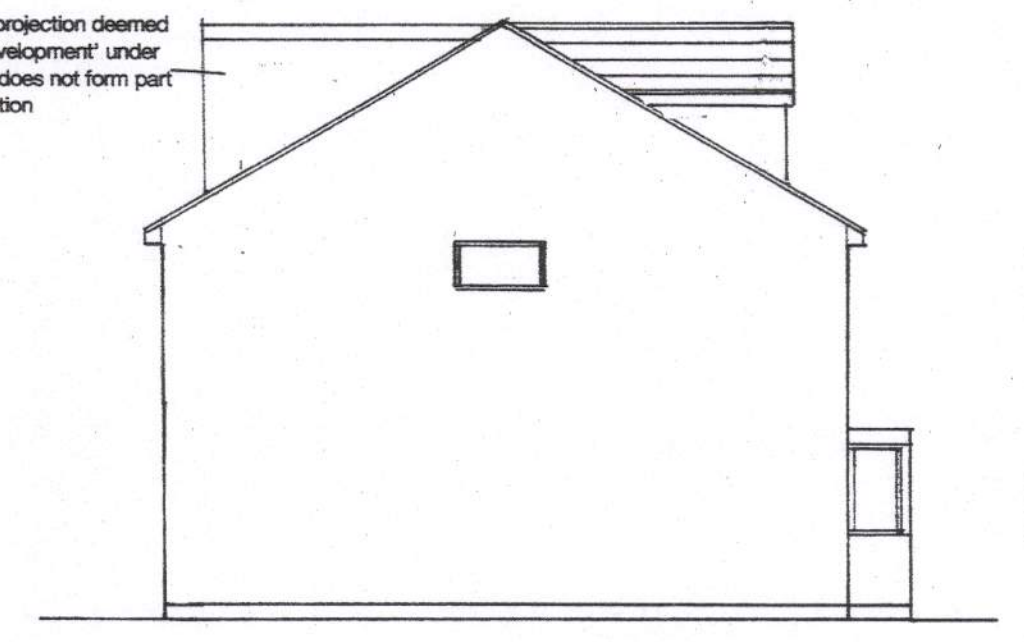

west

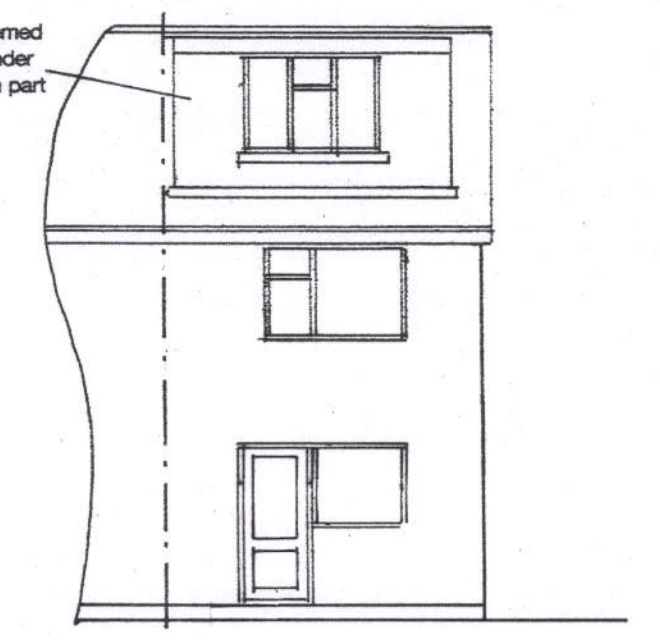


north

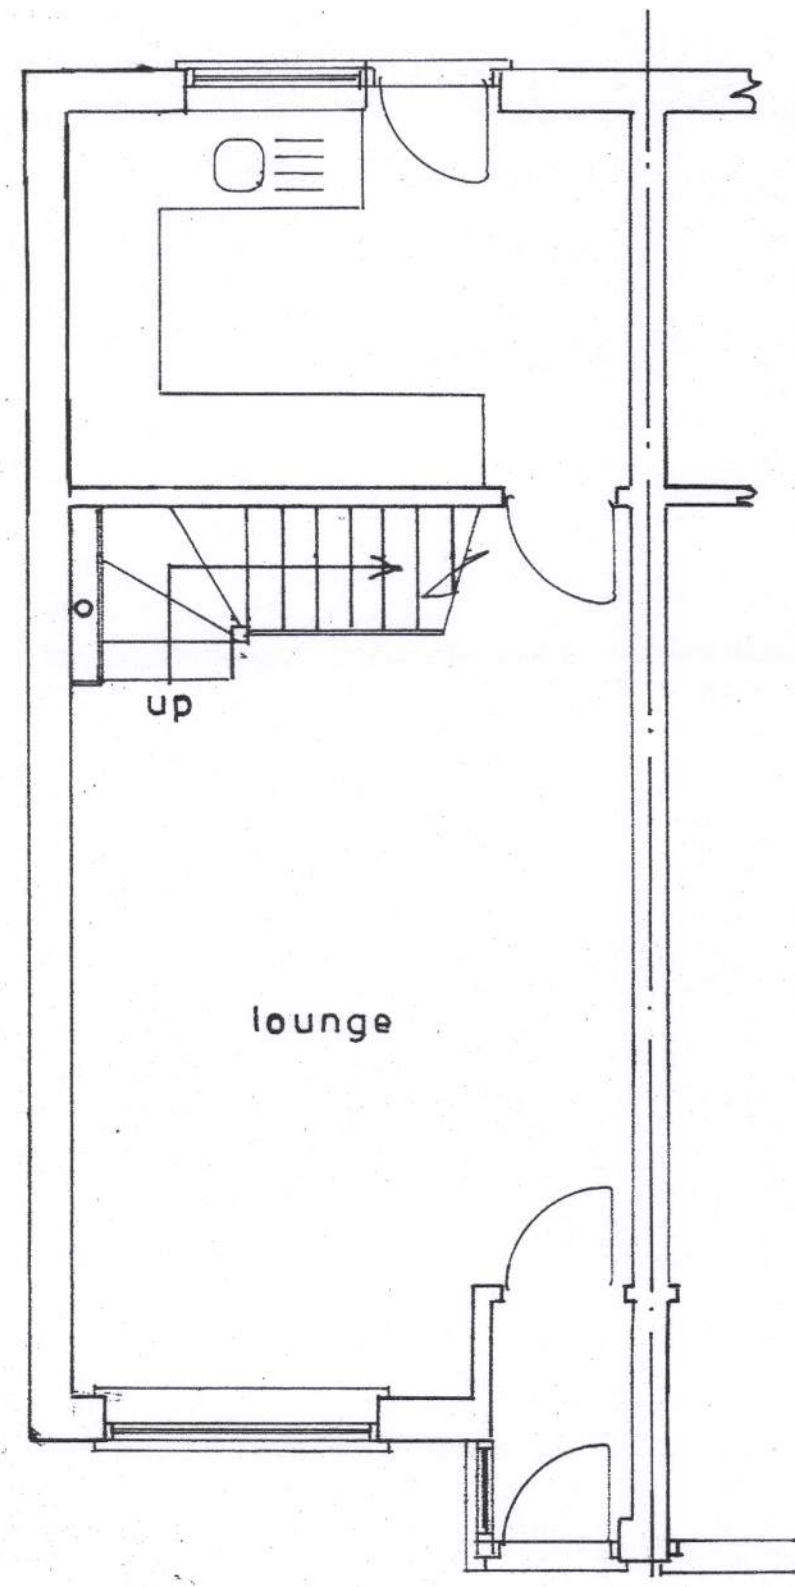

Ground floor plan

1 : 50

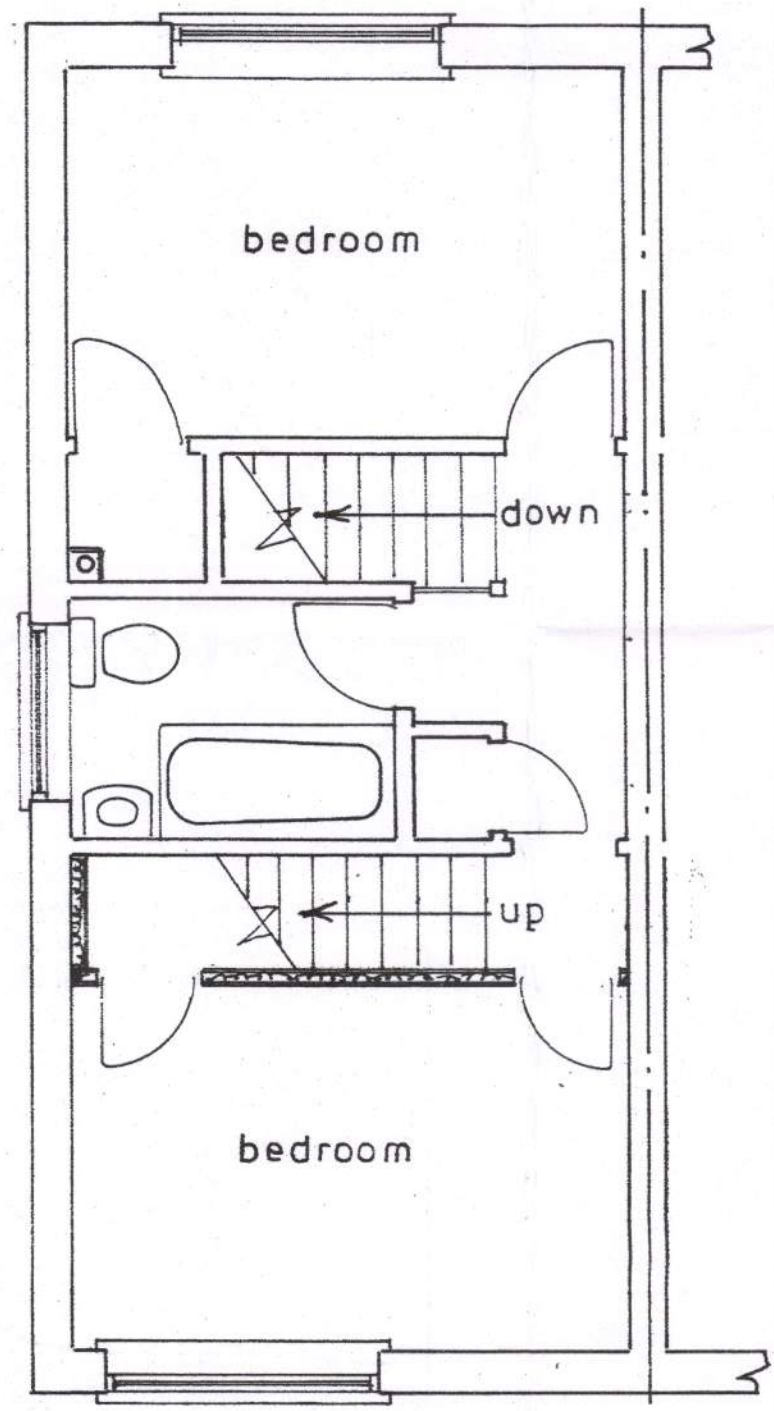

1st floor plan



block plan

1 : 500



location plan

1 : 1250

Proposed

PROPOSED LOFT CONVERSION TO FORM NEW 2ND FLOOR AT 5 FINCH GARDENS, BERSTED
FOR MR. & MRS. J. ELLINOR.

sheet 1 of 3

Bryan Butcher
Rainbow Cottage
Nyetimber Lane
Bognor Regis PO21 3JX
01243 266871
07973 233442
bryan.butcher@btinternet.com
www.bryanbutcher.com