


Rear dormer projection deemed  
'permitted development' under planning  
and does not form part of this application.

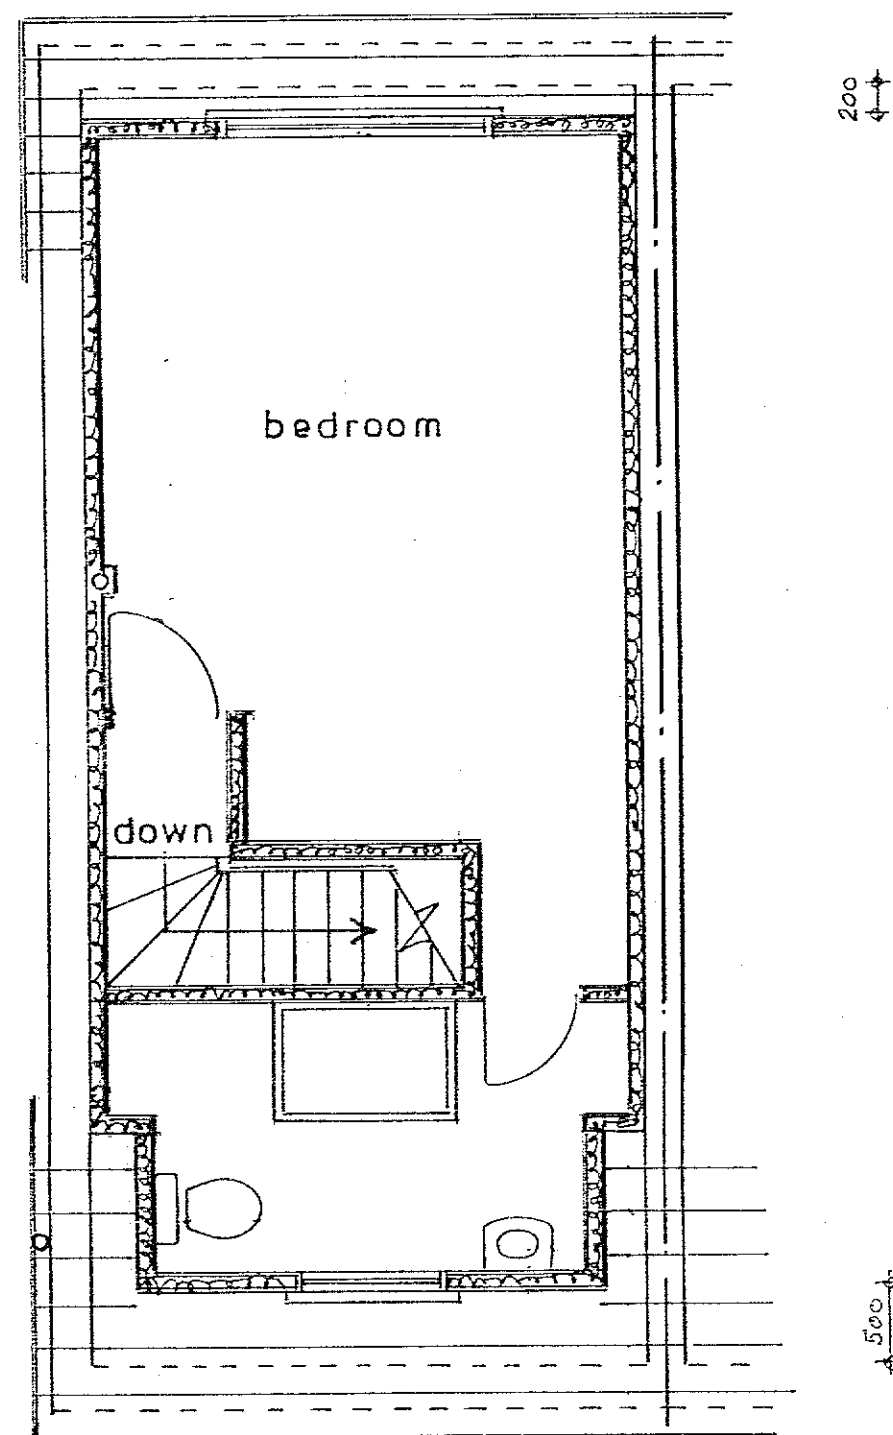

2nd floor plan

1 : 50

Proposed

PROPOSED LOFT CONVERSION TO FORM NEW 2ND FLOOR AT 5, FINCH GARDENS, BERSTED  
FOR MR. & MRS. J. ELLINOR

sheet 2 of 3

Bryan Butcher  
Rainbow Cottage  
Nyetimber Lane  
Bognor Regis PO21 3JX  
01243 266871  
07973 233442  
bryan.butcher@btinternet.com  
www.bryanbutcher.com