


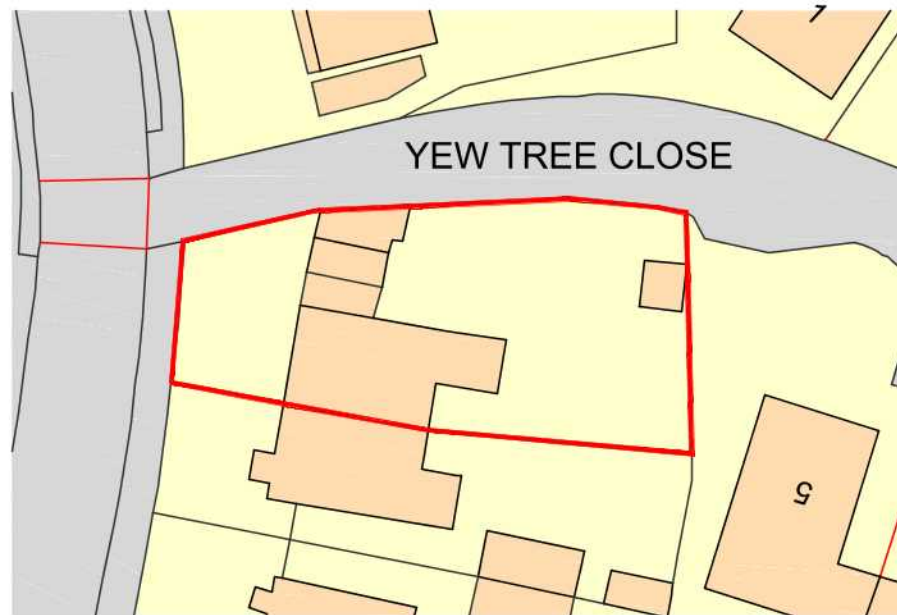

Ordnance Survey, (c) Crown Copyright 2020. All rights reserved. Licence number 100022432

Location Plan
scale A3 1:500



Proposed Block Plan
scale A3 1:500



LINEAR SCALE 1:500

A3			NOTES: All dimension to be checked on site
Scale as Shown			
© Copyright Emerge Architecture Ltd			

DATE JULY 2020	DRAWN BY LF	PROJECT 50 Mansfield Road, Bognor Regis, PO22 8HB	JOB NO. 117	DRAWING TITLE Location/Block Plans
	CHECKED BY LF	DRAWING NO. 117 - 01	REV A	
			STATUS Planning	