


Tree Pit Detail: Soft Landscape

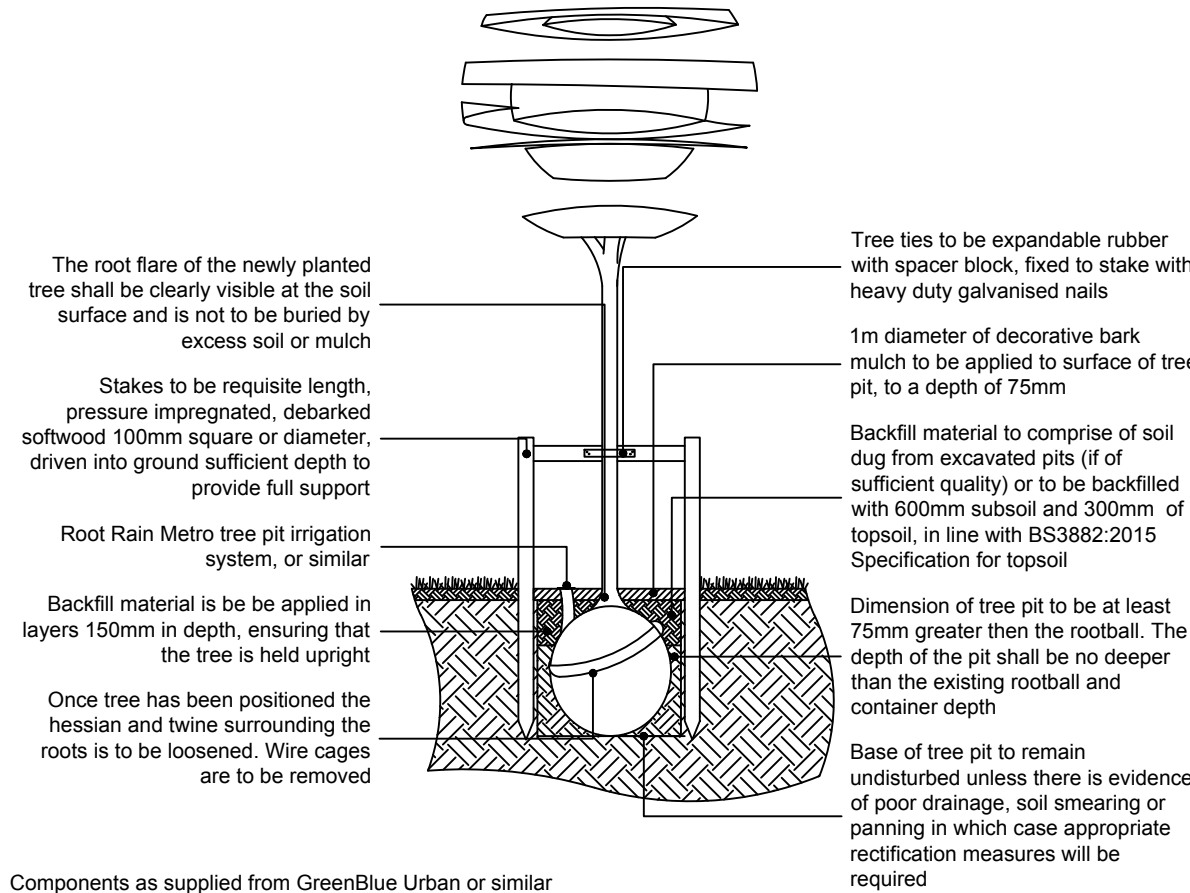

Components as supplied from GreenBlue Urban or similar

Planting Schedule

Species Name	Girth	Height	Density	Specification	No.
Acer campestre	80-100cm	3m	3/m ²	Transplant BR	13No
Crataegus monogyna	80-100cm	3m	3/m ²	Transplant BR	13No
Malus sylvestris	100-125cm	3m	3/m ²	Feather RB	13No
Betula albosinensis 'Fascination'	12-14cm	350-425cm	Counted	Heavy Standard Clear Stem 175-200 RB	2No

Species Name	Height	Pot Size	Specification	Density	No.
Abelia grandiflora 'Kaleidoscope'	30-40cm	3L	Bushy	4/m ²	46No
Berberis media 'Red Jewel'	30-40cm	3L	Bushy	4/m ²	38No
Cistus x hybridus	30-40cm	3L	Bushy	4/m ²	14No
Clethra alnifolia 'Paniculata'	20-30cm	3L	Bushy	4/m ²	7No
Cornus kousa var. chinensis	150-175cm	10L	7 leaves	Counted	5No
Cornus sanguinea	30-40cm	3L	Bushy	BR	3/m ²
Corylus avellana	100-125cm	3L	Branches	BR	3/m ²
Cotoneaster 'Coral Beauty'	30-40cm	3L	Bushy	4/m ²	20No
Euonymus europaeus	60-80cm	3L	Bushy	BR	3/m ²
Euonymus fortunei 'Emerald Gaiety'	40-60cm	5L	Bushy	C	4/m ²
Euonymus japonicus 'Paloma Blanca'	40-60cm	5L	Bushy	C	4/m ²
Hebe fransiscana 'Blue Gem'	30-40cm	3L	Bushy	4/m ²	15No
Hydrangea paniculata 'Grandiflora'	20-30cm	3L	Bushy	4/m ²	6No
Hypericum moserianum	20-30cm	3L	Bushy	4/m ²	42No
Leucothoe walteri 'Nana'	20-30cm	3L	Bushy	4/m ²	19No
Ligustrum ovalifolium	60-80cm	5L	Bushy	C	35No
Mahonia media 'Winter Sun'	40-60cm	5L	Bushy	C	4/m ²
Nandina domestica 'Nana Purpurea'	30-40cm	3L	Bushy	4/m ²	7No
Olearia haastii	30-40cm	3L	Bushy	4/m ²	5No
Osmanthus burkwoodii	30-40cm	3L	Bushy	4/m ²	16No
Philadelphus 'Belle Etoile'	30-40cm	3L	Bushy	4/m ²	25No
Photinia fraseri 'Little red robin'	40-60cm	5L	Bushy	C	4/m ²
Pittosporum tenuifolium 'Golf Ball'	40-60cm	3L	Bushy	4/m ²	12No
Potentilla fruticosa 'Red Ace'	30-40cm	3L	Bushy	4/m ²	36No
Prunus spinosa	80-100cm	3L	Bushy	BR	3/m ²
Rosa 'Bambino'	40-60cm	5L	Bushy	C	4/m ²
Salix caprea	60-80cm	6L	Branches	BR	3/m ²
Salvia officinalis 'Purpurascens'	60-80cm	6L	Bushy	C	4/m ²
Sambucus nigra	80-100cm	3L	Bushy	BR	3/m ²
Sarcococca hookeriana digyna	20-30cm	3L	Bushy	BR	4/m ²
Skimmia japonica 'Kew White'	20-30cm	3L	Bushy	C	4/m ²
Viburnum davidii	60-80cm	3L	Bushy	C	4/m ²
Viburnum opulus	60-80cm	3L	Bushy	BR	3/m ²
Viburnum tinus 'Eve Price'	20-30cm	3L	Bushy	BR	4/m ²

Species Name	Pot Size	Specification	Density	No.
Geranium 'Johnson's Blue'	3L	C	4/m ²	10No
Thymus serpyllum	3L	C	4/m ²	13No




SPECIFICATION
All works generally, to comply with the written Soft Landscape Specification.

NOTE: DO NOT SCALE FROM DRAWING

Legend

- Existing trees to be retained and protected during construction
- Proposed tree planting within soft landscape. See detail on sheet
- Proposed specimen shrub planting to receive short angular staking on half standards with expandable tree ties.
- Proposed ornamental hedge planting to be planted in a double staggered row 300mm apart and at 500mm centres in each row. To be maintained at 1m height
- Proposed shrub planting to receive 75mm bark mulch after planting operations
- Proposed mixed native shrub planting to be planted in groups of 5-7no. of each species and as above
- Proposed grass areas to receive good quality amenity grass turves laid in line with good horticultural practices

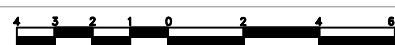

Rev Date Details Drawn



HEAD OFFICE
Rodbourne Rail Business Centre, Grange Lane,
Malmesbury, SN16 0ES
Tel: 01666 825646

Courtyard House, Mill Lane, Godalming, GU7 1EY
Tel: 01483 425714

Suite 6, Crescent House, Yonge Close, Eastleigh, SO50 9SX
Tel: 02382 026500

9 Brownlow Road, Cambridge, CB4 3NG
Tel: 07825 868654
email: mail@acdenv.co.uk
www.acdenvironmental.co.uk



scheme: Land West of New Barn Lane, North Bersted (10 units)

client: Linden Homes
drawing: Landscape Proposals
date: June 2018
scale: 1:200@A1
drawing no: LIN21257 12DR
drawn: DC checked: AE

Copyright of ACD Environmental Ltd. All rights described in Chapter IV of the Copyright, Designs and Patents Act 1988 have been generally asserted. 2011. Copyright of this plan remains with ACD until all fees have been paid in full.