


ANNEXE ONLY TO BE USED AS COMPLIMENTARY
ACCOMMODATION TO THE MAIN DWELLING.

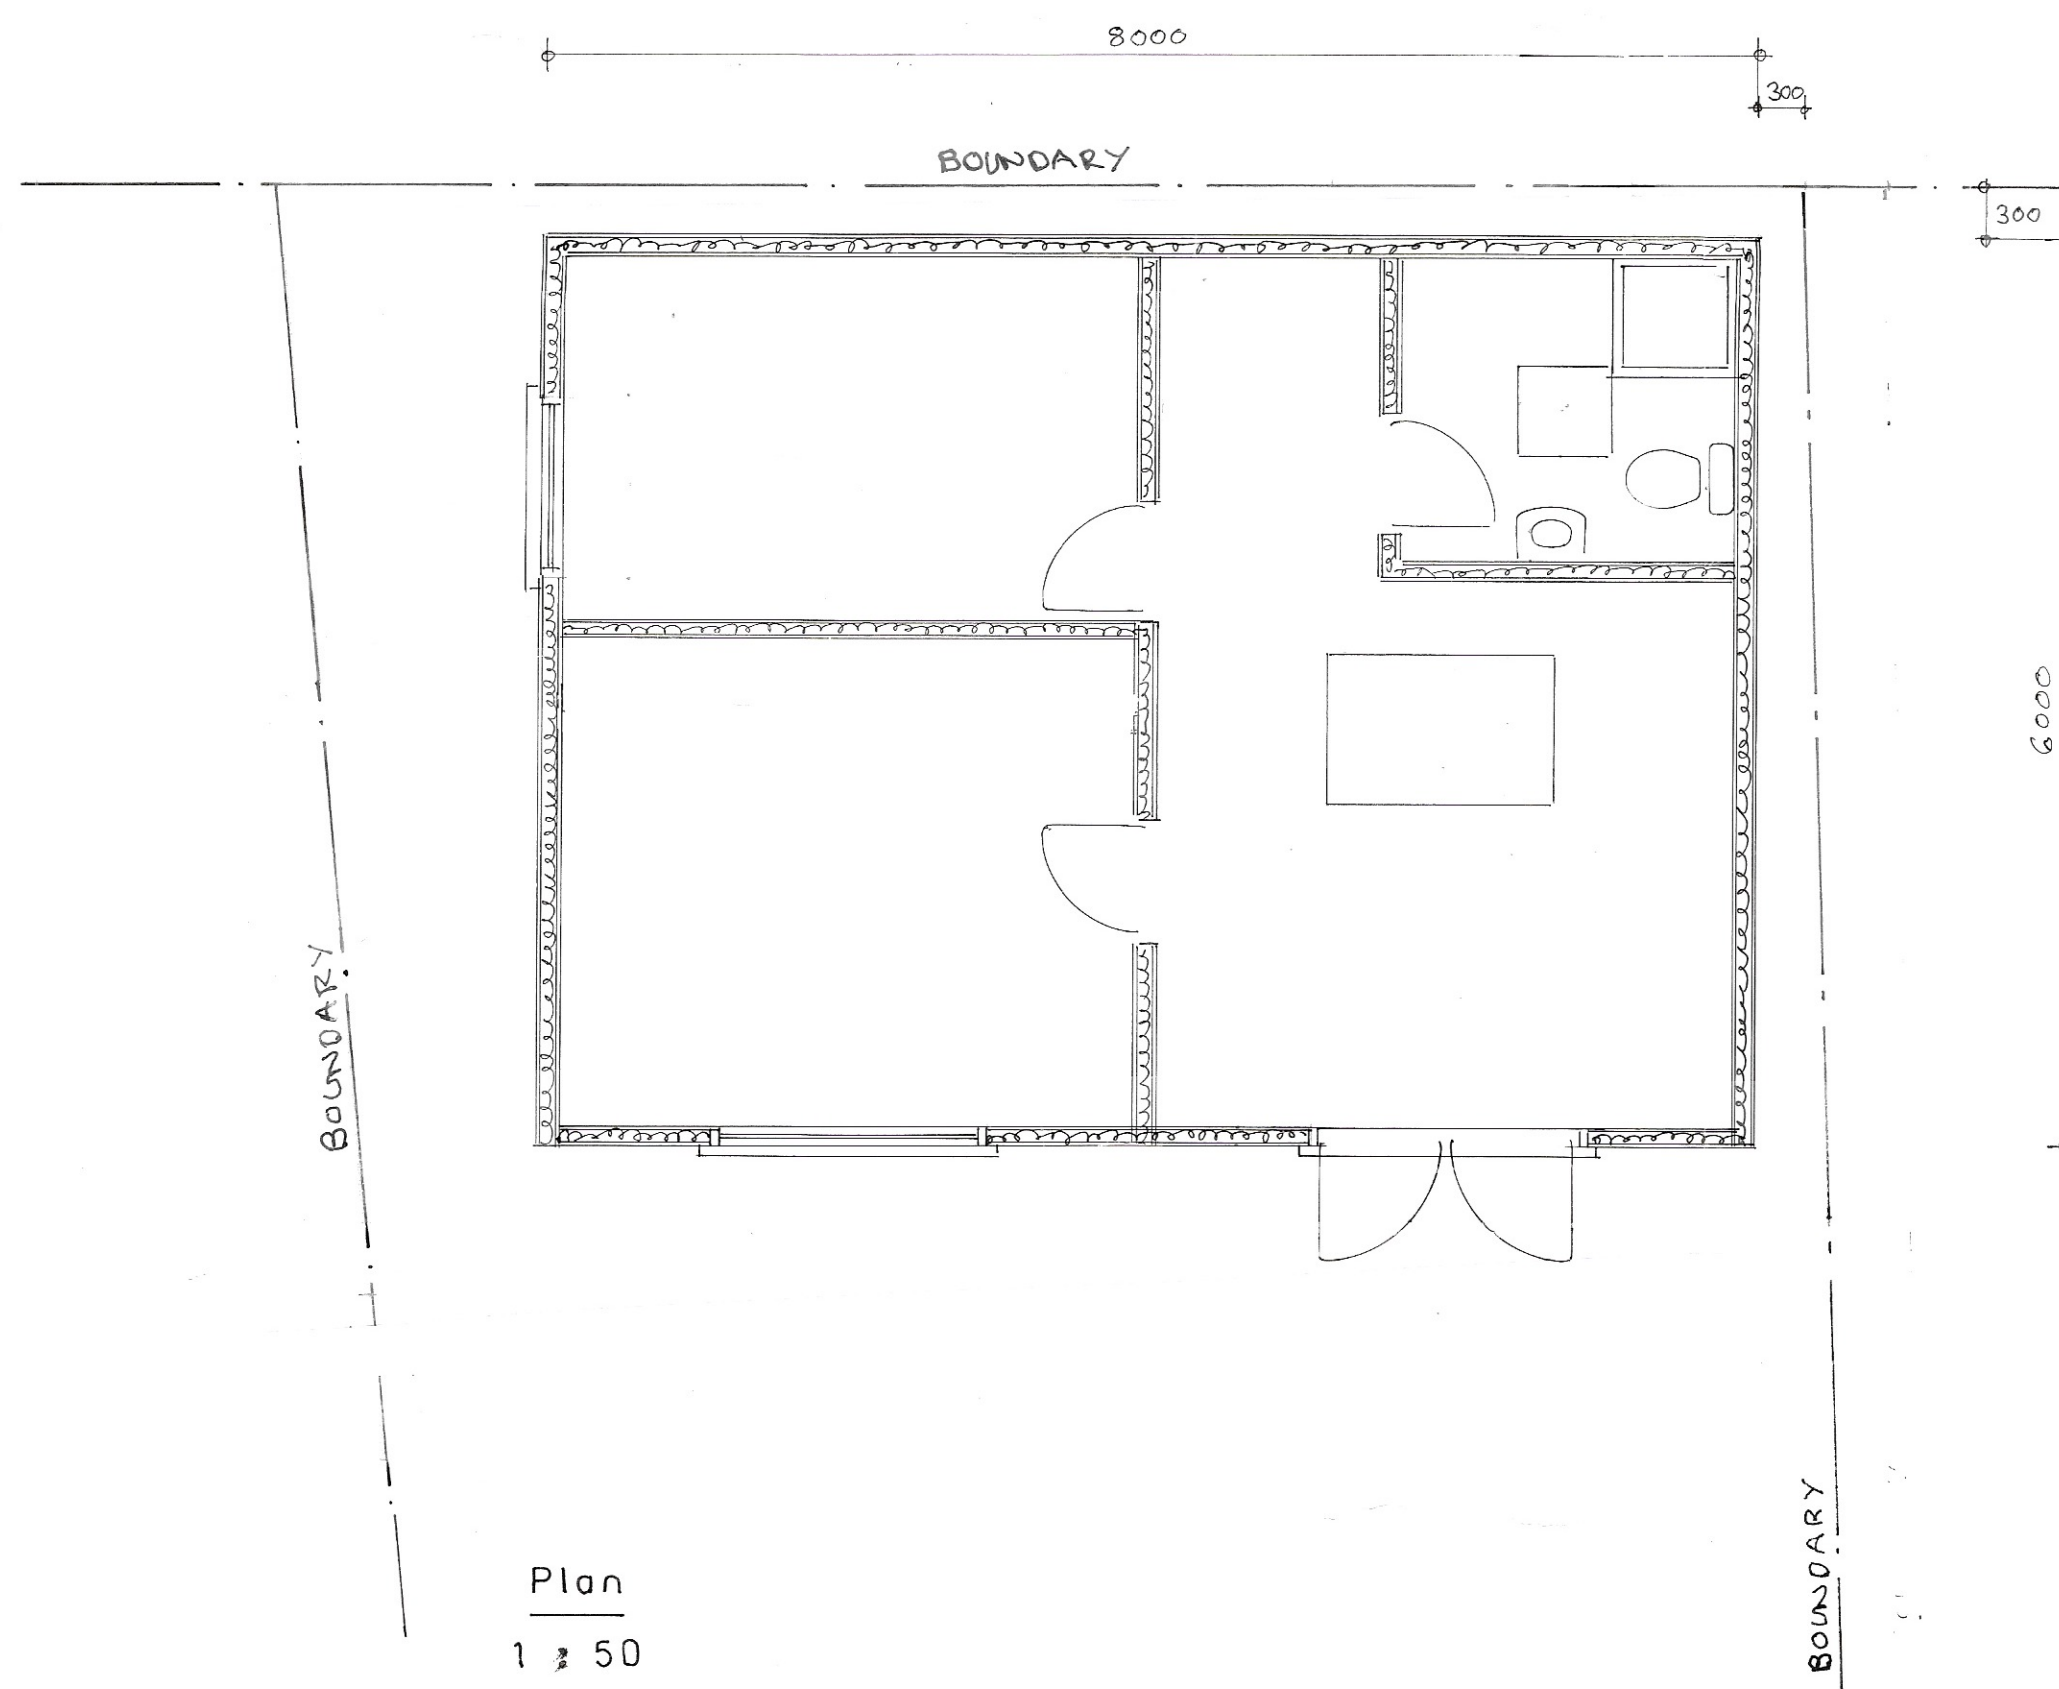

Proposed

PROPOSED DETACHED OUTBUILDING AT 19, SOUTH WAY, BOGNOR REGIS
FOR MR.O.SAPOZHNYK.

sheet 3 of 4

Bryan Butcher
Rainbow Cottage
Nyetimber Lane
Bognor Regis PO21 3JX
01243 266871
07973 233442
bryan.butcher@btinternet.com
www.bryanbutcher.com