


REVISIONS				
REV.	DESCRIPTION	DRAWN	CHKD.	DATE
A	Site layout plan revised.	ML	##	10/07/18

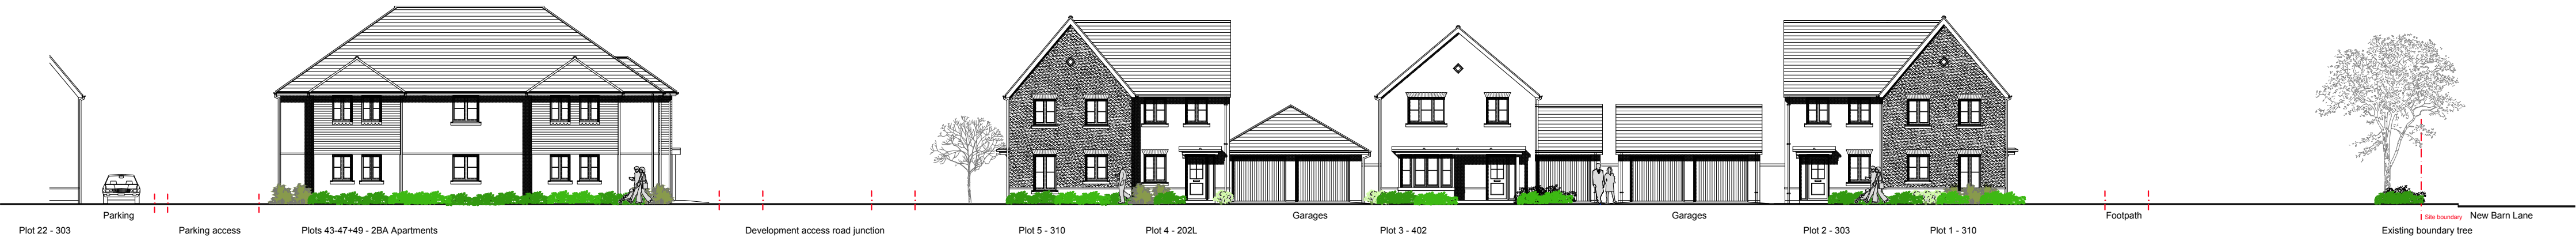

STREET SCENE ELEVATION ON A-A.





STREET SCENE ELEVATION ON B-B.



STREET SCENE ELEVATION ON C-C.



STREET SCENE ELEVATION ON D-D.

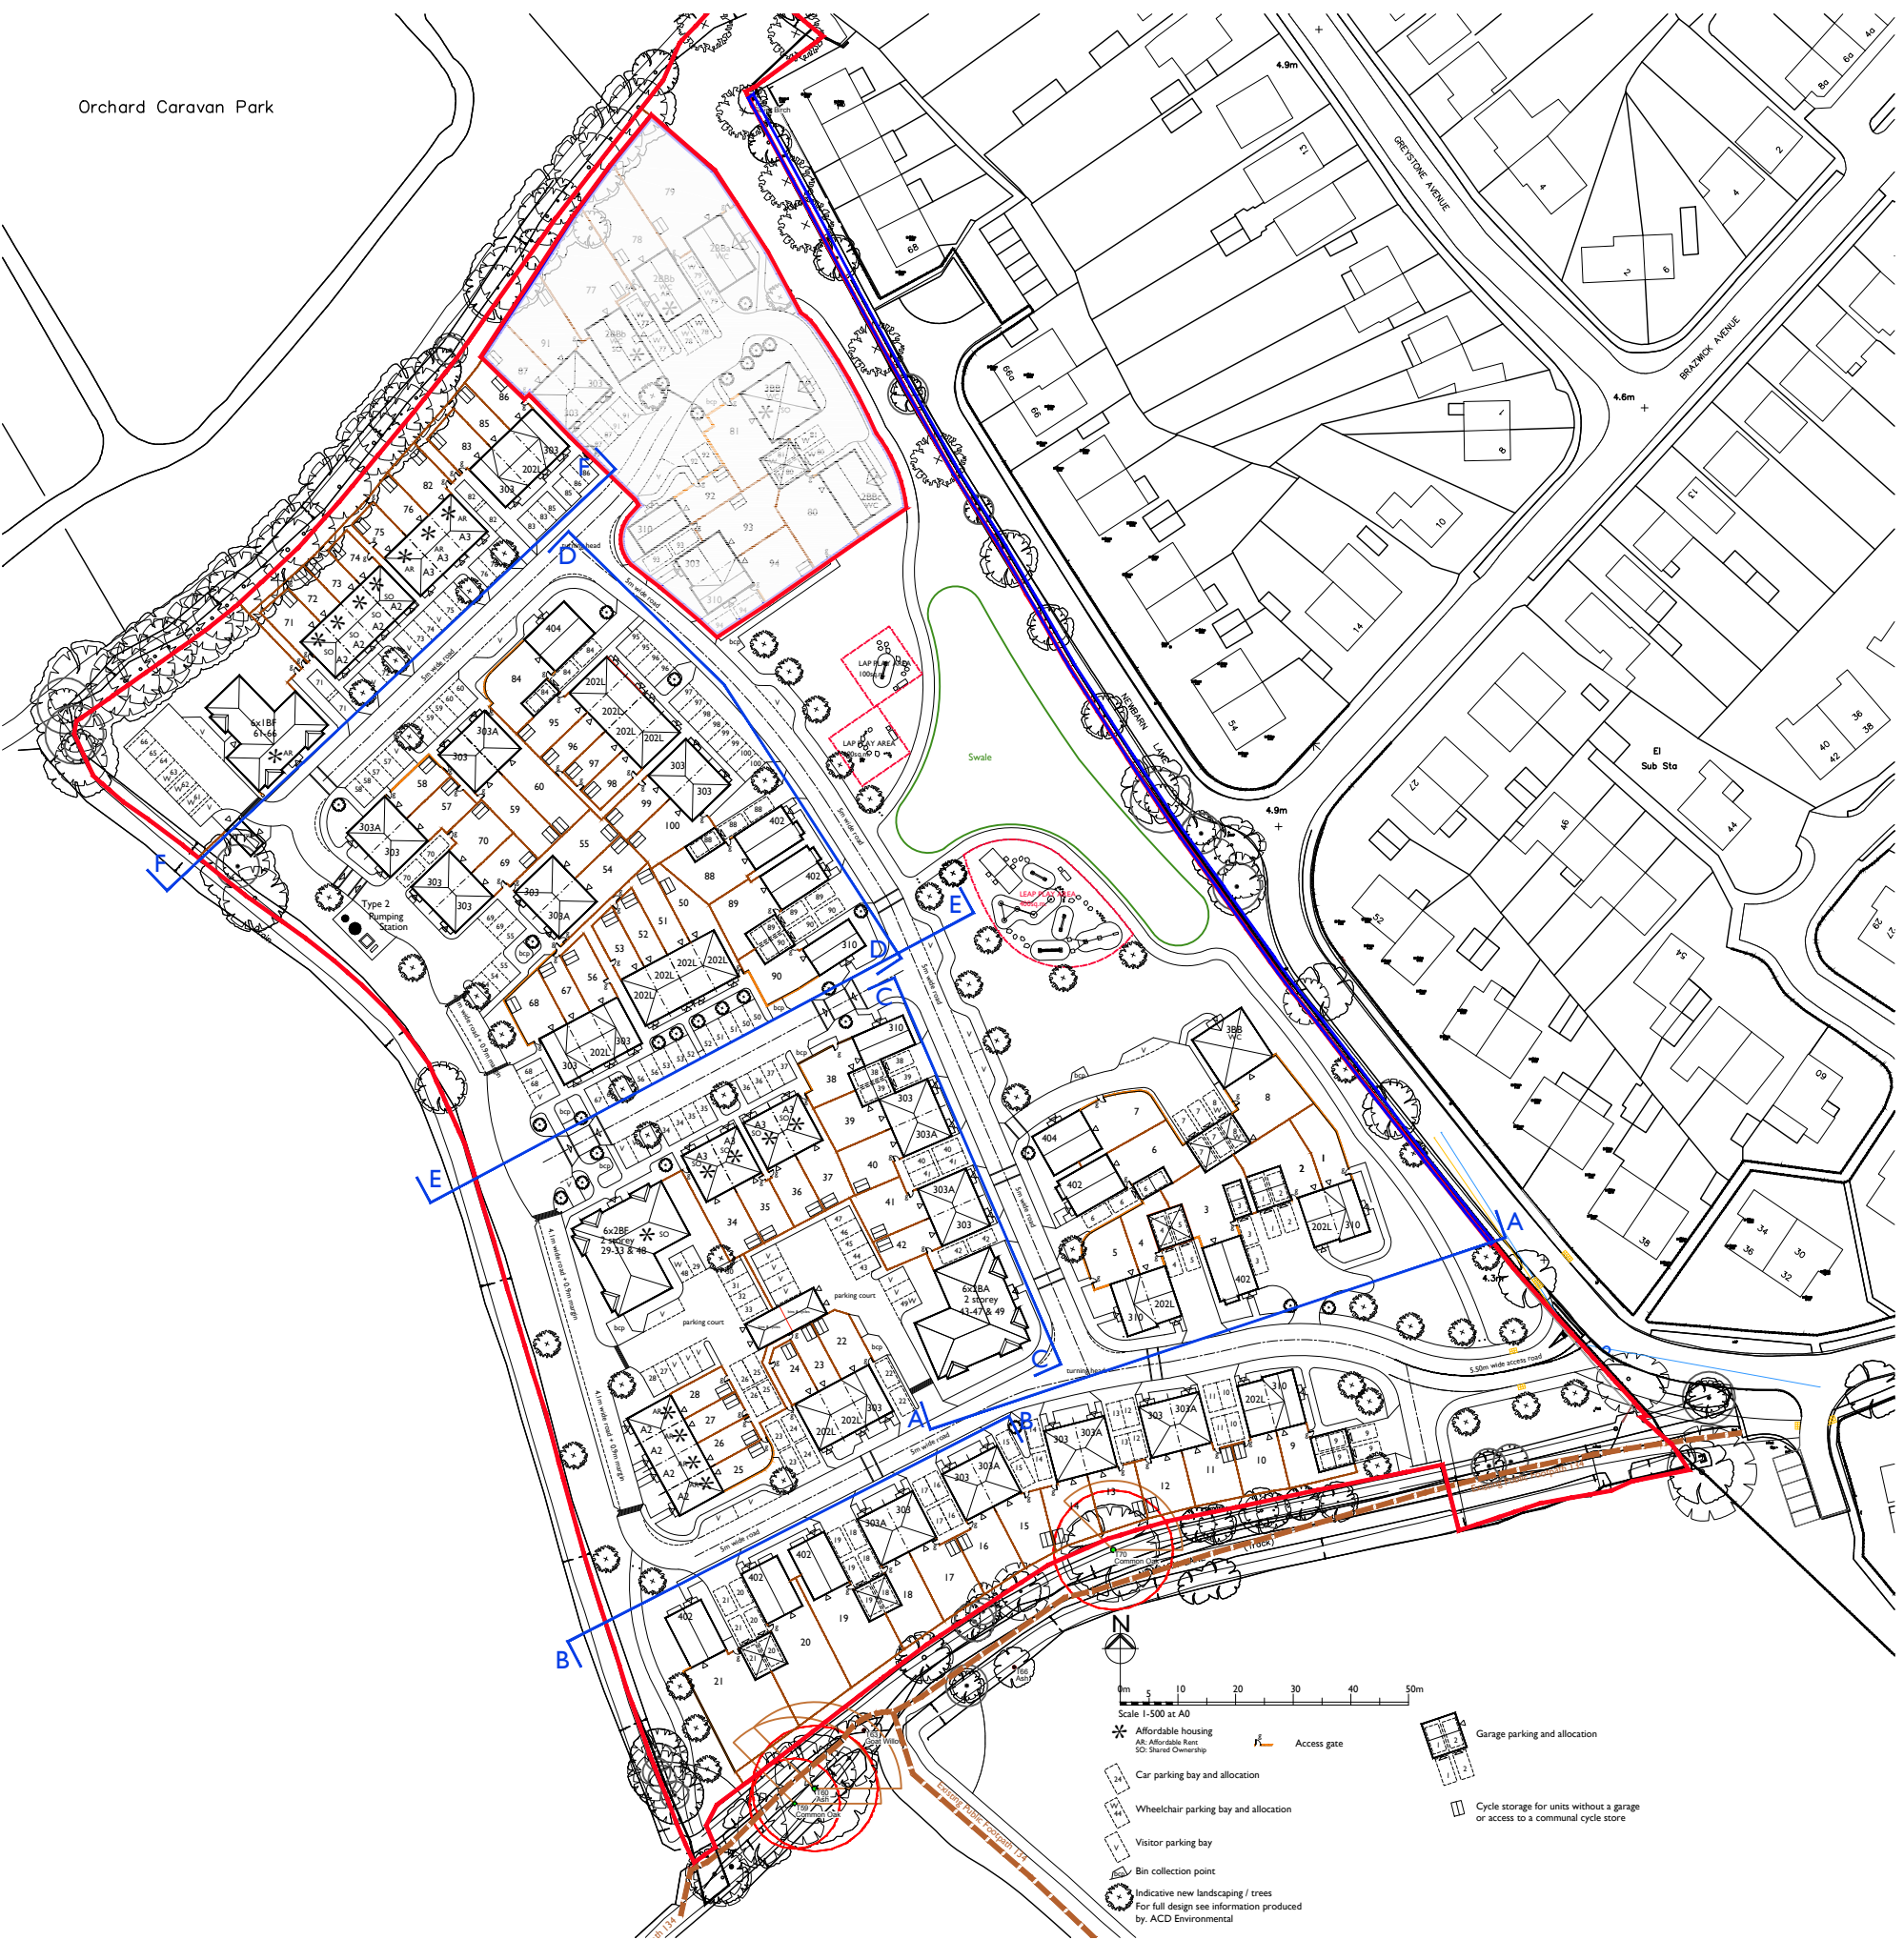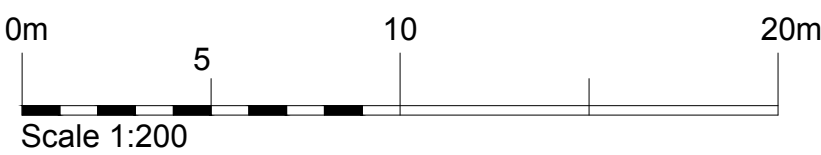

The Studio, Unit 17, Vicarage Farm Business Park, Winchester Road,
Fair Oak, Hampshire, SO50 7HD
enquiries@urbanpulsedesign.co.uk www.urbanpulsedesign.co.uk

Land West of New Barn Lane
North Bersted, Bognor Regis
Reserved Matters 90 Units
Linden Homes South

DRAWING TITLE
Site Sections
& Street Scenes
Sheet 1 of 2

SCALE	SHEET SIZE	SHEET No.	DRAWN	CHKD.	DATE	CAD FILE
1:200	A1	of			10/07/2018	

Reserved Matters

18-1054-055-A