




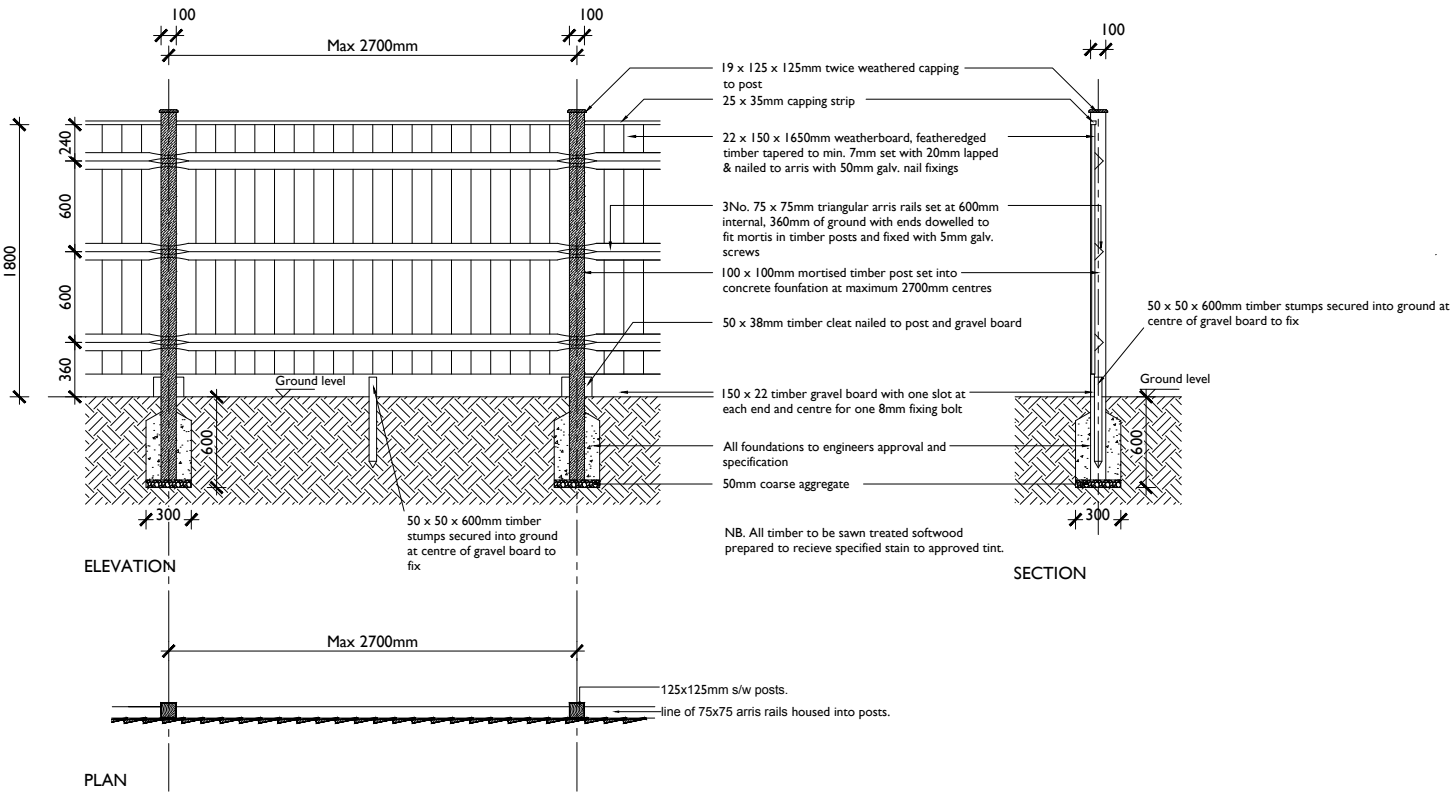


Typical Close Boarded Fence - 1800mm high

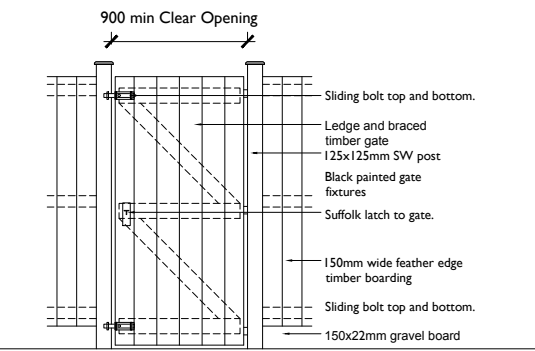


Typical Access Gate - 1800mm high

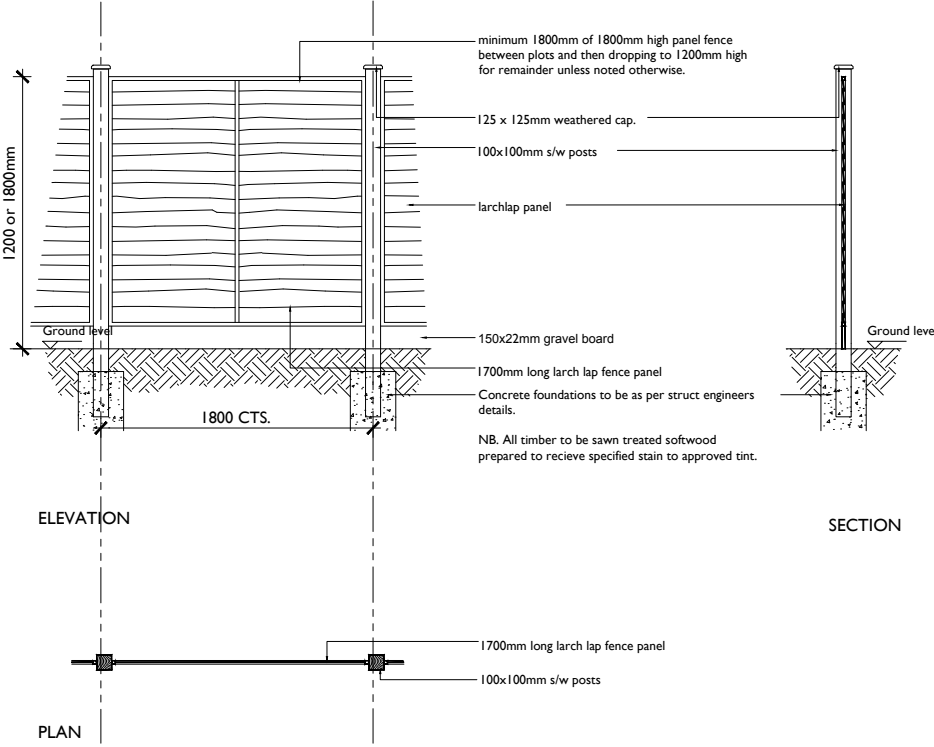


Typical Larch Lap Fence - 1200 or 1800mm high

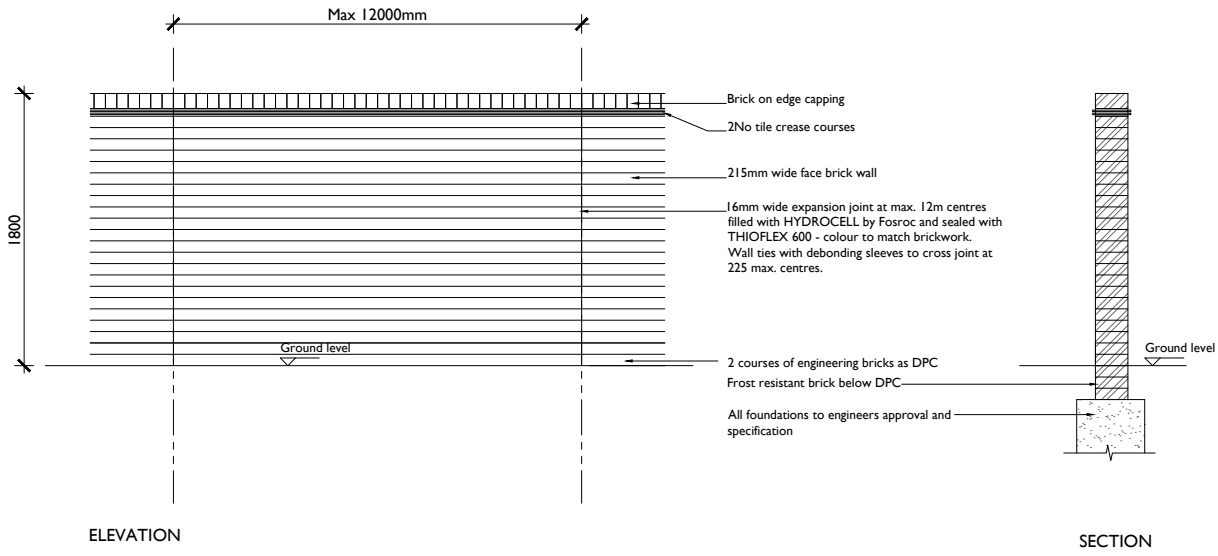

Typical Brick Wall within development - 1800mm high

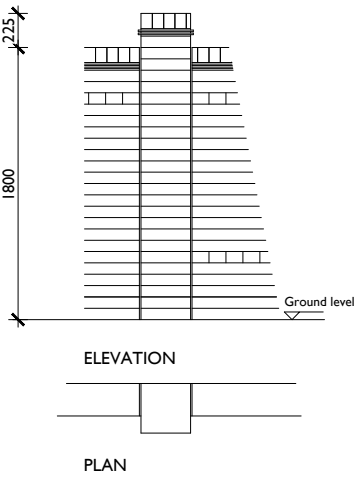

Typical Brick Pier - 2025mm high

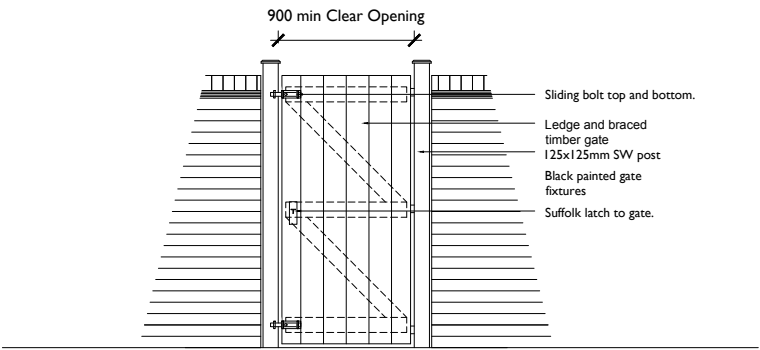

Typical Access Gate - 1800mm high



Scale 1:50 at A2

urban pulse design

The Studio, Unit 17, Vicarage Farm, Winchester Road, Fair Oak, Hampshire, SO50 7HD
023 8069 7010
enquiries@urbanpulsedesign.co.uk www.urbanpulsedesign.co.uk

PROJECT
Land West of New Barn Lane
North Bersted, Bognor Regis
Reserved Matters 90 Units
Linden Homes South

Project type	Drawing classification	Work stage

DRAWING TITLE
Boundary Wall
And Fence Details

SCALE	SHEET SIZE	SHEET No.	DRAWN	CHKD	DATE	CAD FILE
1:50	A2	1 of 1			08/06/2018	

Reserved Matters

18-1054-065-1st