


PRELIMINARY

REV. No.	DATE	DESCRIPTION	INITIALS
Client	 MJA CONSULTING CIVIL AND STRUCTURAL ENGINEERS Monarch House, Barton Lane, Abingdon, Oxon, OX14 3NB Tel: 01235 555173 Fax: 01235 523226		
Project	New Barn lane North Bersted		
Title	Refuse Vehicle Tracking Layout 90 Unit Scheme		
Scale	1:500@A1	Date	July '18
Checked		Drawn	KTC
Drawing No.	LHS232-1090		
Rev			

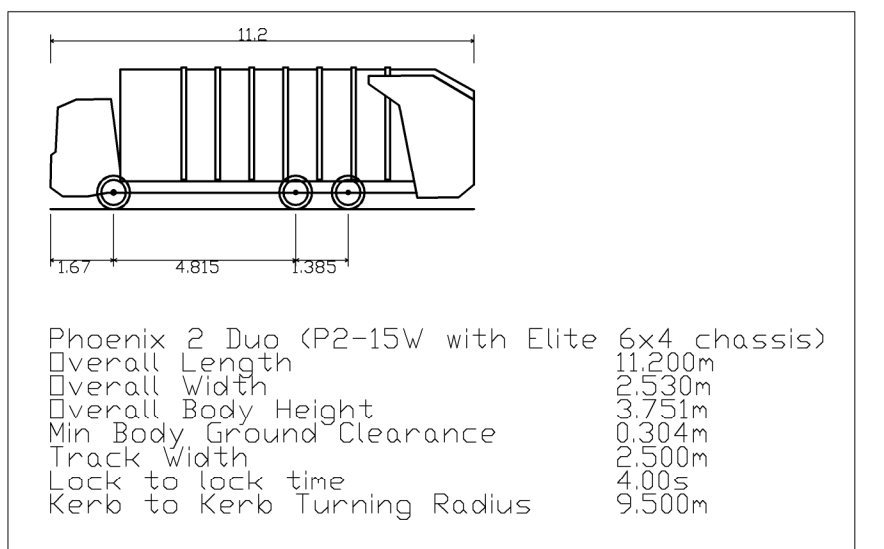

PRELIMINARY

REV. No.	DATE	DESCRIPTION	INITIALS		
Client		 MJA CONSULTING <i>CIVIL AND STRUCTURAL ENGINEERS</i> Monarch House, Barton Lane, Abingdon, Oxon, OX14 3NB Tel: 01235 555173 Fax: 01235 523226			
Project					
Title	Refuse Vehicle Tracking Layout 90 Unit Scheme	Scale 1:500@A1 Checked	Date July '18 Drawn KTG	Drawing No. LHS232-1090	Rev —