


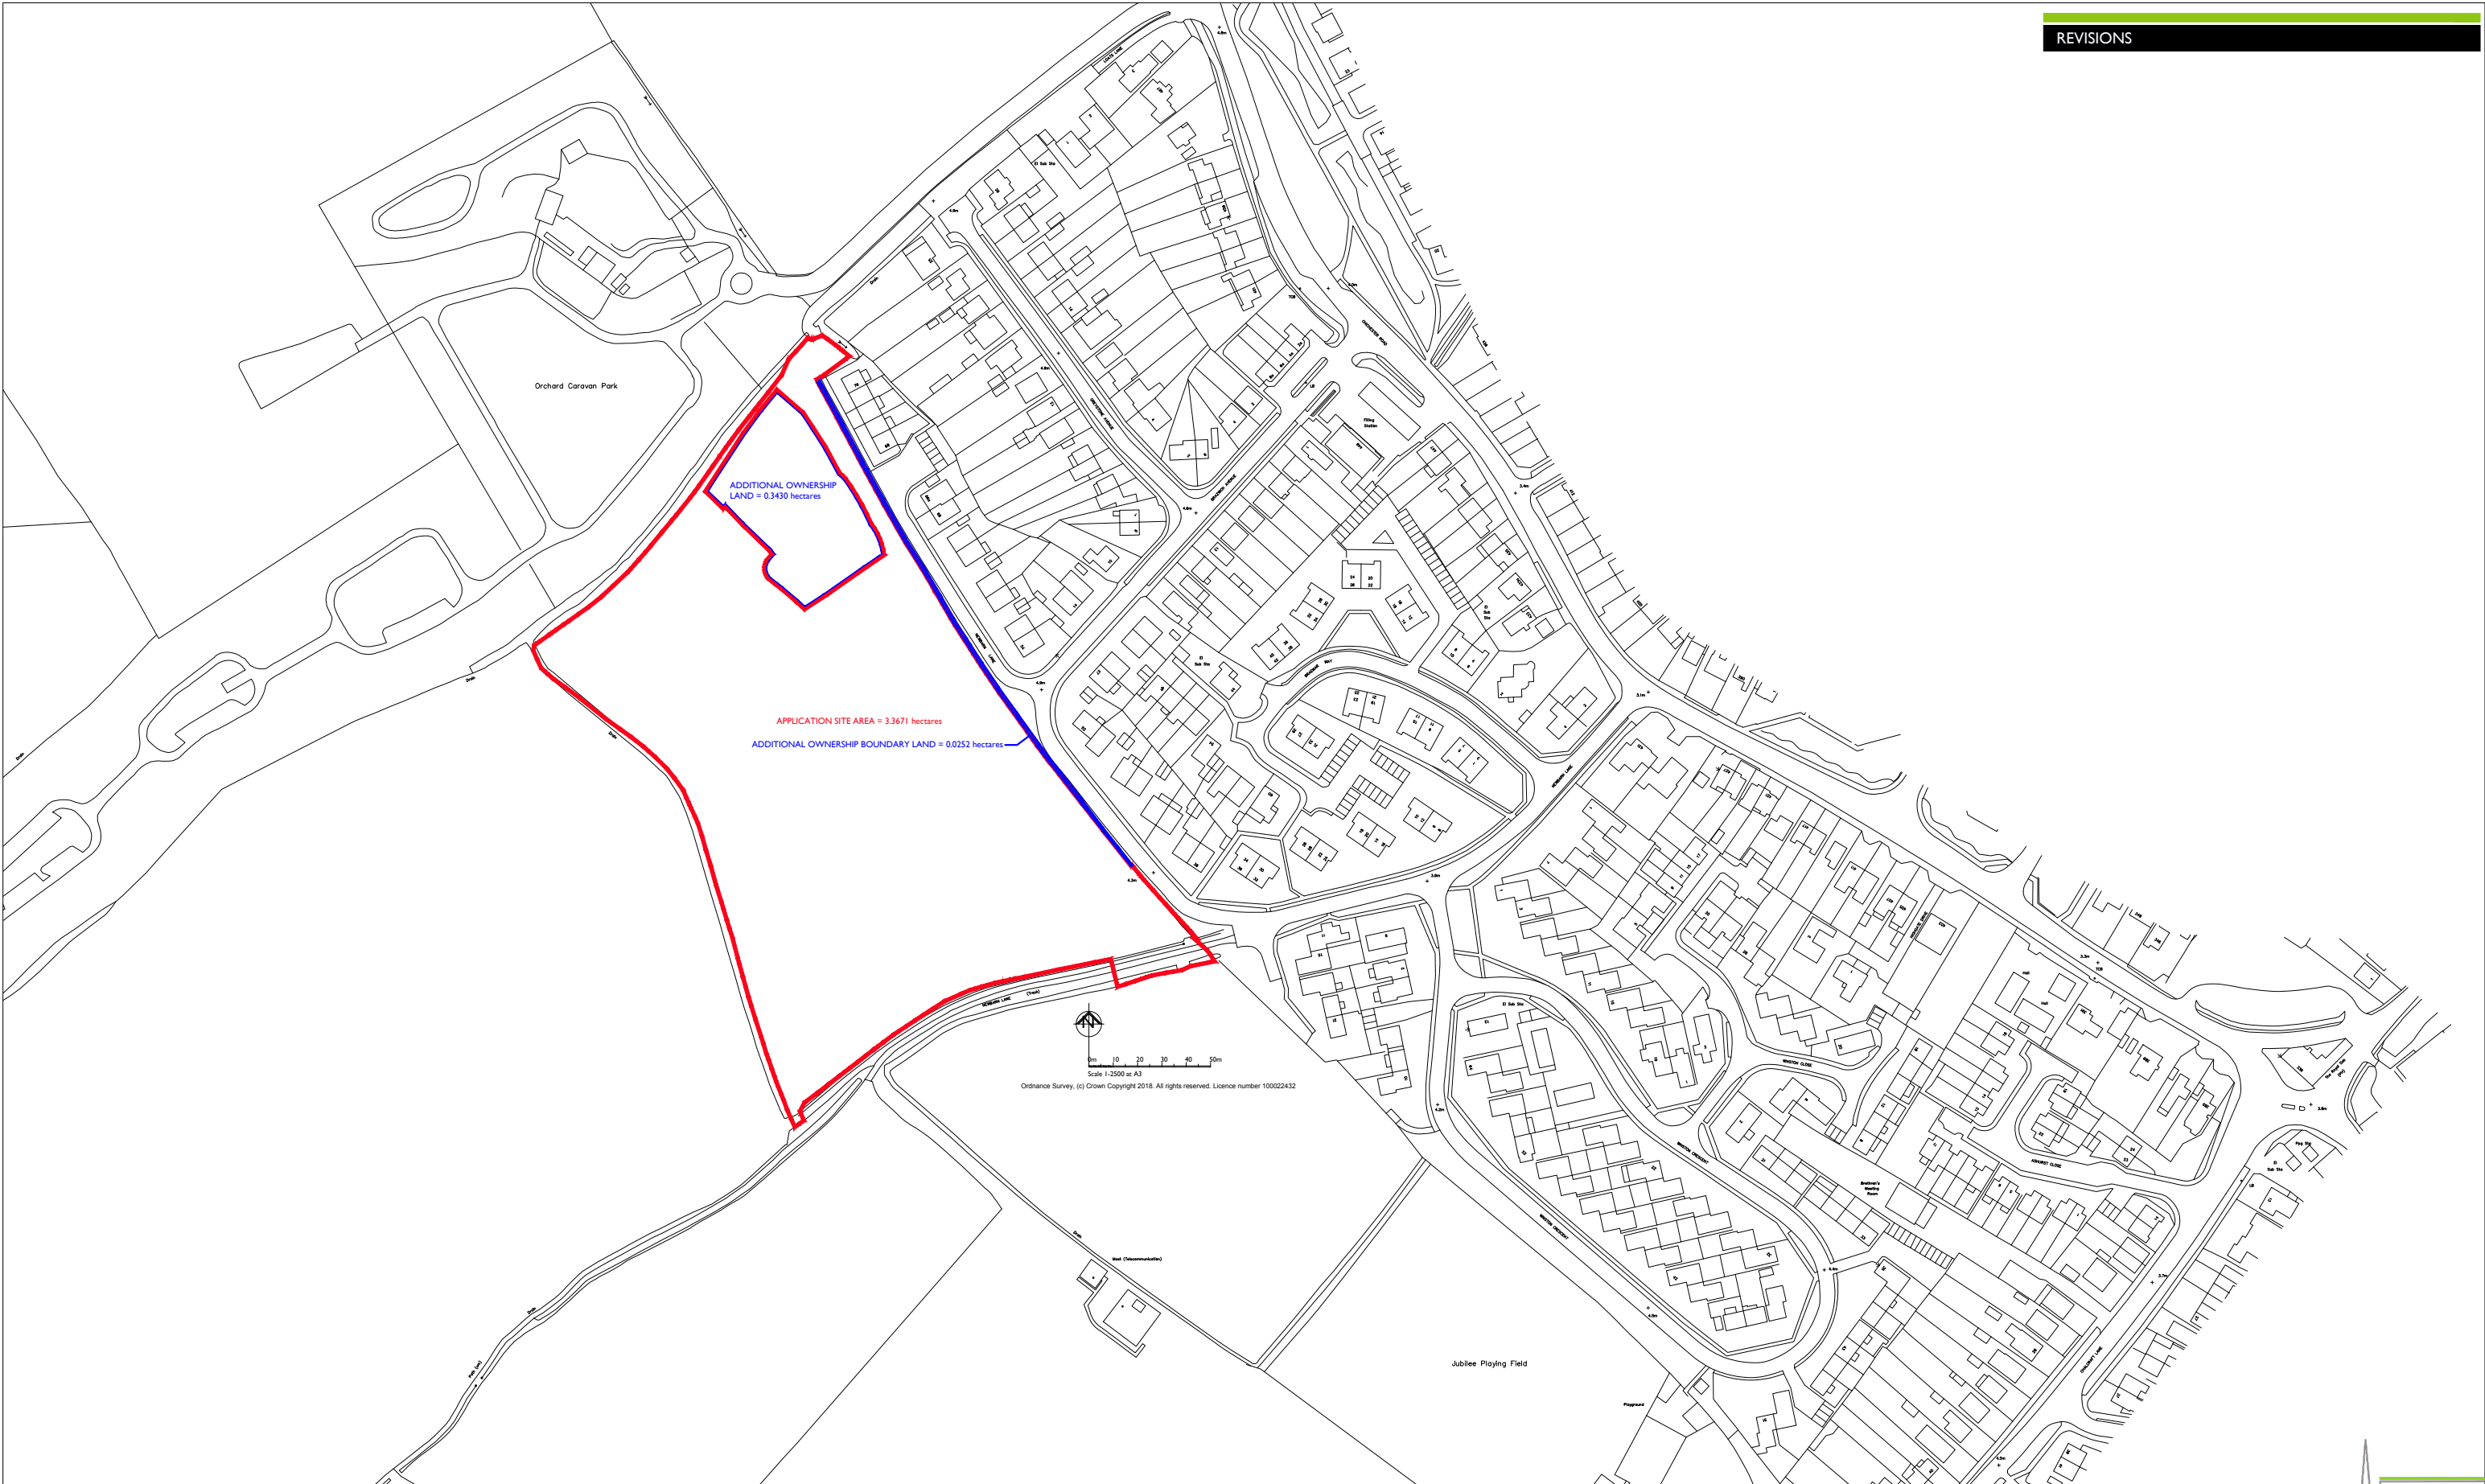

	PROJECT Land West of New Barn Lane North Bersted, Bognor Regis Reserved Matters 90 Units Linden Homes South	Project type	Drawing classification	Work stage	SCALE 1:2500	SHEET SIZE A3	SHEET No. 1 of 1	DRAWN	CHKD	DATE 07/06/2018	CAD FILE	urban pulse design
		DRAWING TITLE Location Plan				Reserved Matters						
		The Studio, Unit 17, Vicarage Farm, Winchester Road, Fair Oak, Hampshire. SO50 7HD 023 8069 7010 enquiries@urbanpulsedesign.co.uk www.urbanpulsedesign.co.uk										

18-1054-001-1st

COUNCIL BE/78/18/RES