


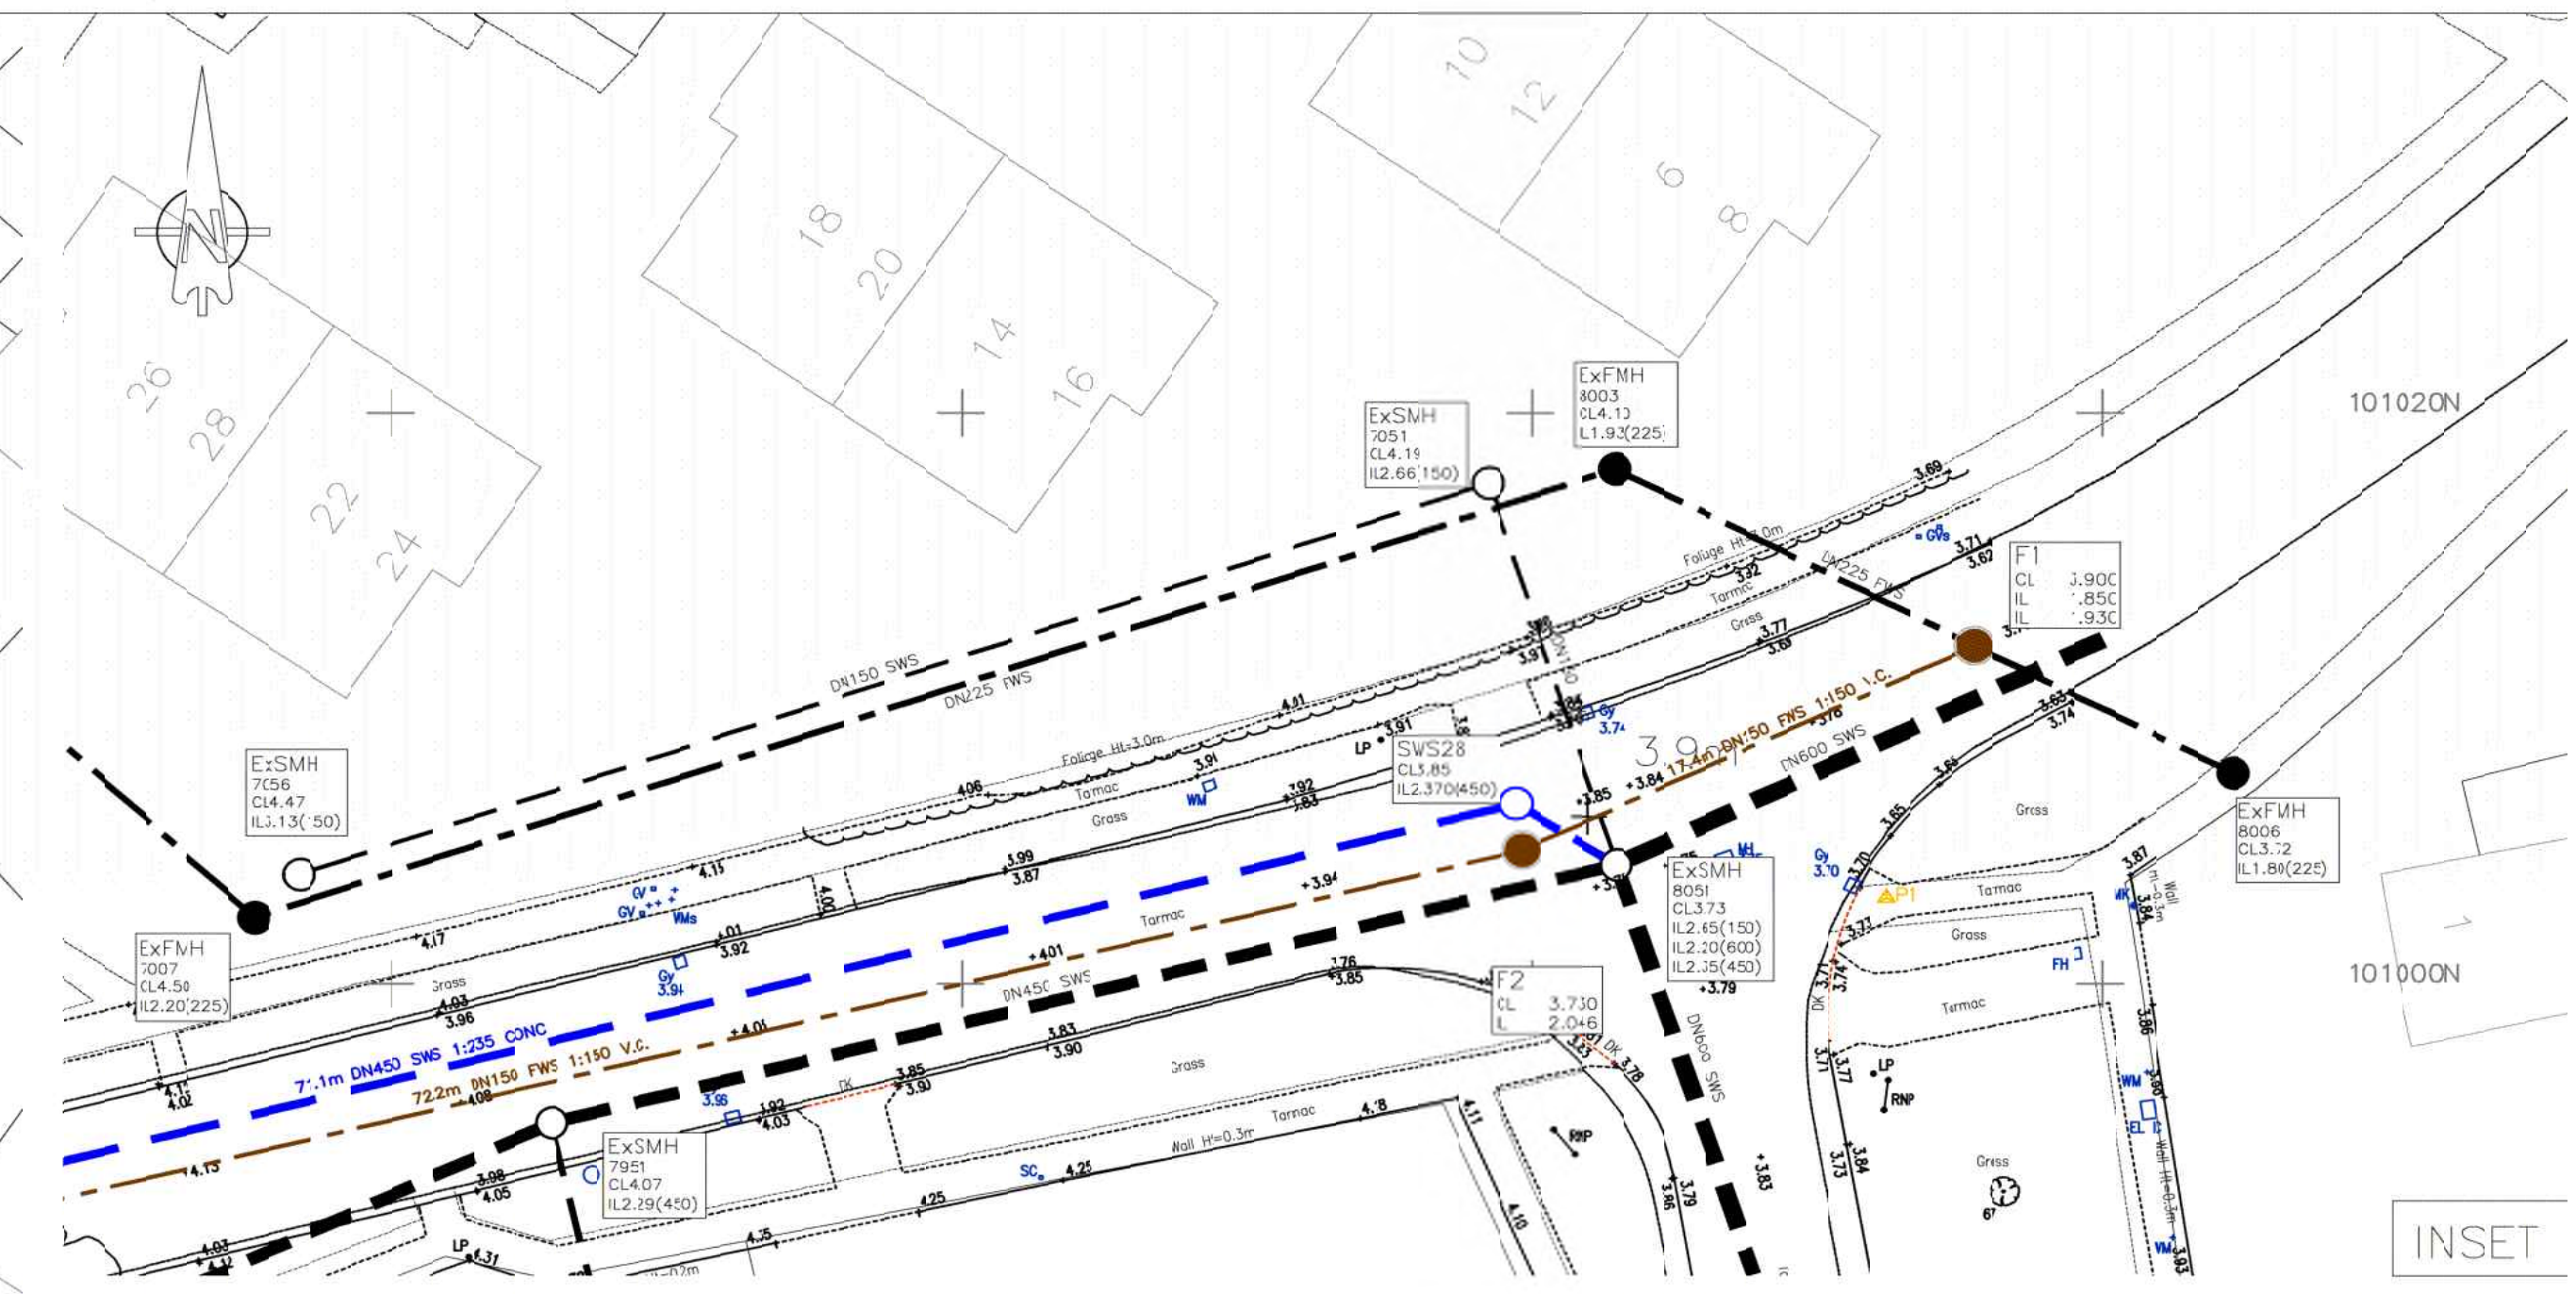

PRELIMINARY				
E	11.07.18	Updated to accore with the latest planning layout of the 90 unit scheme.	JRV	
D	05.07.18	Plots 9 and 10 relocated to position shown in Revision A of drawing LHS232-1003 as instructed by client. Private drainage related to suit driving amendments.	JRV	
C	03.07.18	Flow control chamber and headwall notes added to plan.	JRV	
B	30.05.18	Substation removed, as instructed by client. Position of plots 9 and 10 amended in accordance with latest planning layout. Designated parking spaces also revised to suit amendments. Private drainage updated in accordance with revised working drawings.	JRV	
A	30.01.18	Drawing Nc amended	KTG	
REV. No.	DATE	DESCRIPTION	INITIALS	
Client				
Project New Barn lane North Bersted		MJA CONSULTING CIVIL AND STRUCTURAL ENGINEERS Monarch House, Bartoe Lane, Abington, Oxn, OX44 3NB Tel: 01235 558173 Fax: 01235 523226		
Title Drainage Design 90 Unit Scheme Sheet 2		Scale 1:250 @ A0	Date Feb '17	Drawing No. LHS232-002
Checked		Drawn KTG		Rev E