




1. Bench with back with matching Bin from Timber Play Ref: 9.20000



2. Stepping Logs from Russell play Ref: H14

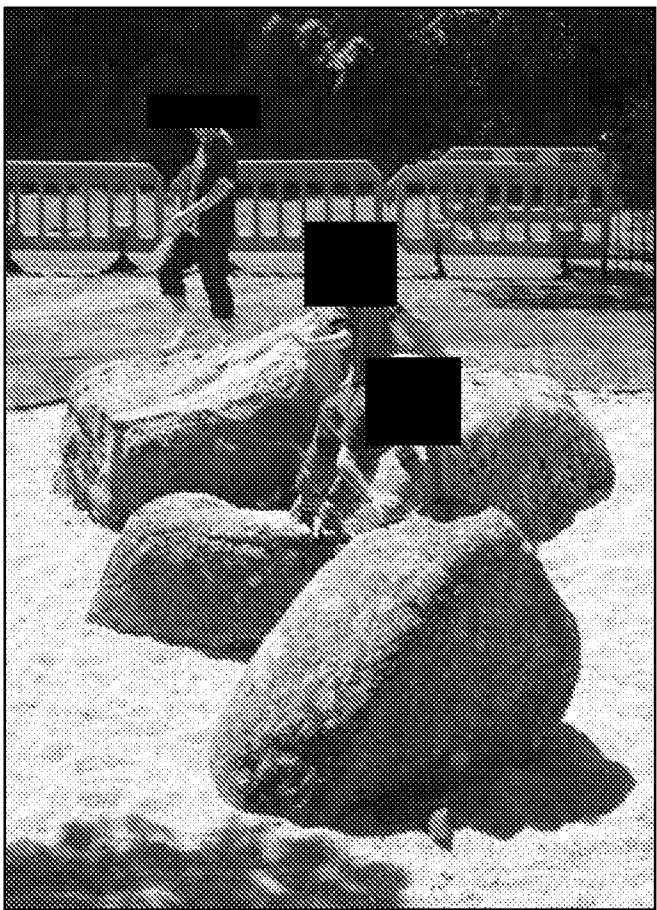

3. Recumbent Boulders from Russell play Ref: TC1003



4. Straight Balancing Beam from Timber play Ref: 6.81000

Planting Schedule sheets 1&2

Shrubs				
Number	Abbreviation	Species	Specification	Density
30No	ROSOFCB	Rosmarinus off. McConnell's Blue	Bushy	5/m ²
29No	VIBTIFRW	Viburnum tinus 'French White'	Bushy	5/m ²
29No	CAP	Choysya 'Aztec Pearl'	Bushy	5/m ²
30No	WEIFLVA	Weigela florida 'Variegata'	Bushy	5/m ²
34No	VIBJU	Viburnum juddii	Bushy	5/m ²
144No	CARBET	Carpinus betulus	Bushy :BR	0.5Ctr Double Staggered at 0.3m offset


Grasses				
Number	Abbreviation	Species	Specification	Density
10No	MISSIML	Miscanthus sinensis 'Morning Light'	Full Pot	Counted
26No	PENSEG	Pennisetum setaceum	Full Pot	5/m ²

SPECIFICATION
All works generally, to comply with the written Soft Landscape Specification.

NOTE: DO NOT SCALE FROM DRAWING

Legend

- Proposed Carpinus (hombear) hedge planting to be planted in a double staggered row 300mm apart and at 500mm centres in each row. To be maintained at 1m height
- Proposed shrub planting to receive 75mm bark mulch after planting operations
- Proposed specimen shrub planting to receive short angular staking on half standards with expandable tree ties. Irrigation tubing to root system of specimens as required
- Proposed grassland areas, to be seeded with EG22 Wear tolerant Turfgrass Mixture grass seed mix as supplied by Emorsgate Seeds and sown at 25 grams per msq, or similar and approved
- Grass matting timberplay
- Safety Matting from Matta Products

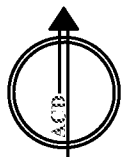

Rev	Date	Details	Drawn
C	25.06.18	Layout Change	RH
B	22.06.17	Client Comments	DC
A	14.08.17	Client Comments	DC



HEAD OFFICE
Rodbourn Rail Business Centre, Grange Lane,
Malmesbury, SN16 0ES
Tel: 01666 825646

Courtyard House, Mill Lane, Godalming, GU7 1EY
Tel: 01483 425714

Suite 6, Crescent House, Yonge Close, Eastleigh, SO50 9SX
Tel: 02380 025500

9 Brownlow Road, Cambridge, CB4 3NG
Tel: 07825 86654

email: mail@acdenv.co.uk
www.acdenvironmental.co.uk

scheme: North Bersted

client: Linden Homes
drawing: Play Area Proposal
date: June 2018
scale: 1:100@A1
drawing no: LIN21257 20 sheet 2
drawn: DC checked: AE

Copyright of ACD Environmental Ltd. All rights described in Chapter IV of the Copyright, Designs and Patents Act 1988 have been generally asserted. 2011. Copyright of this plan remains with ACD until all fees have been paid in full.

