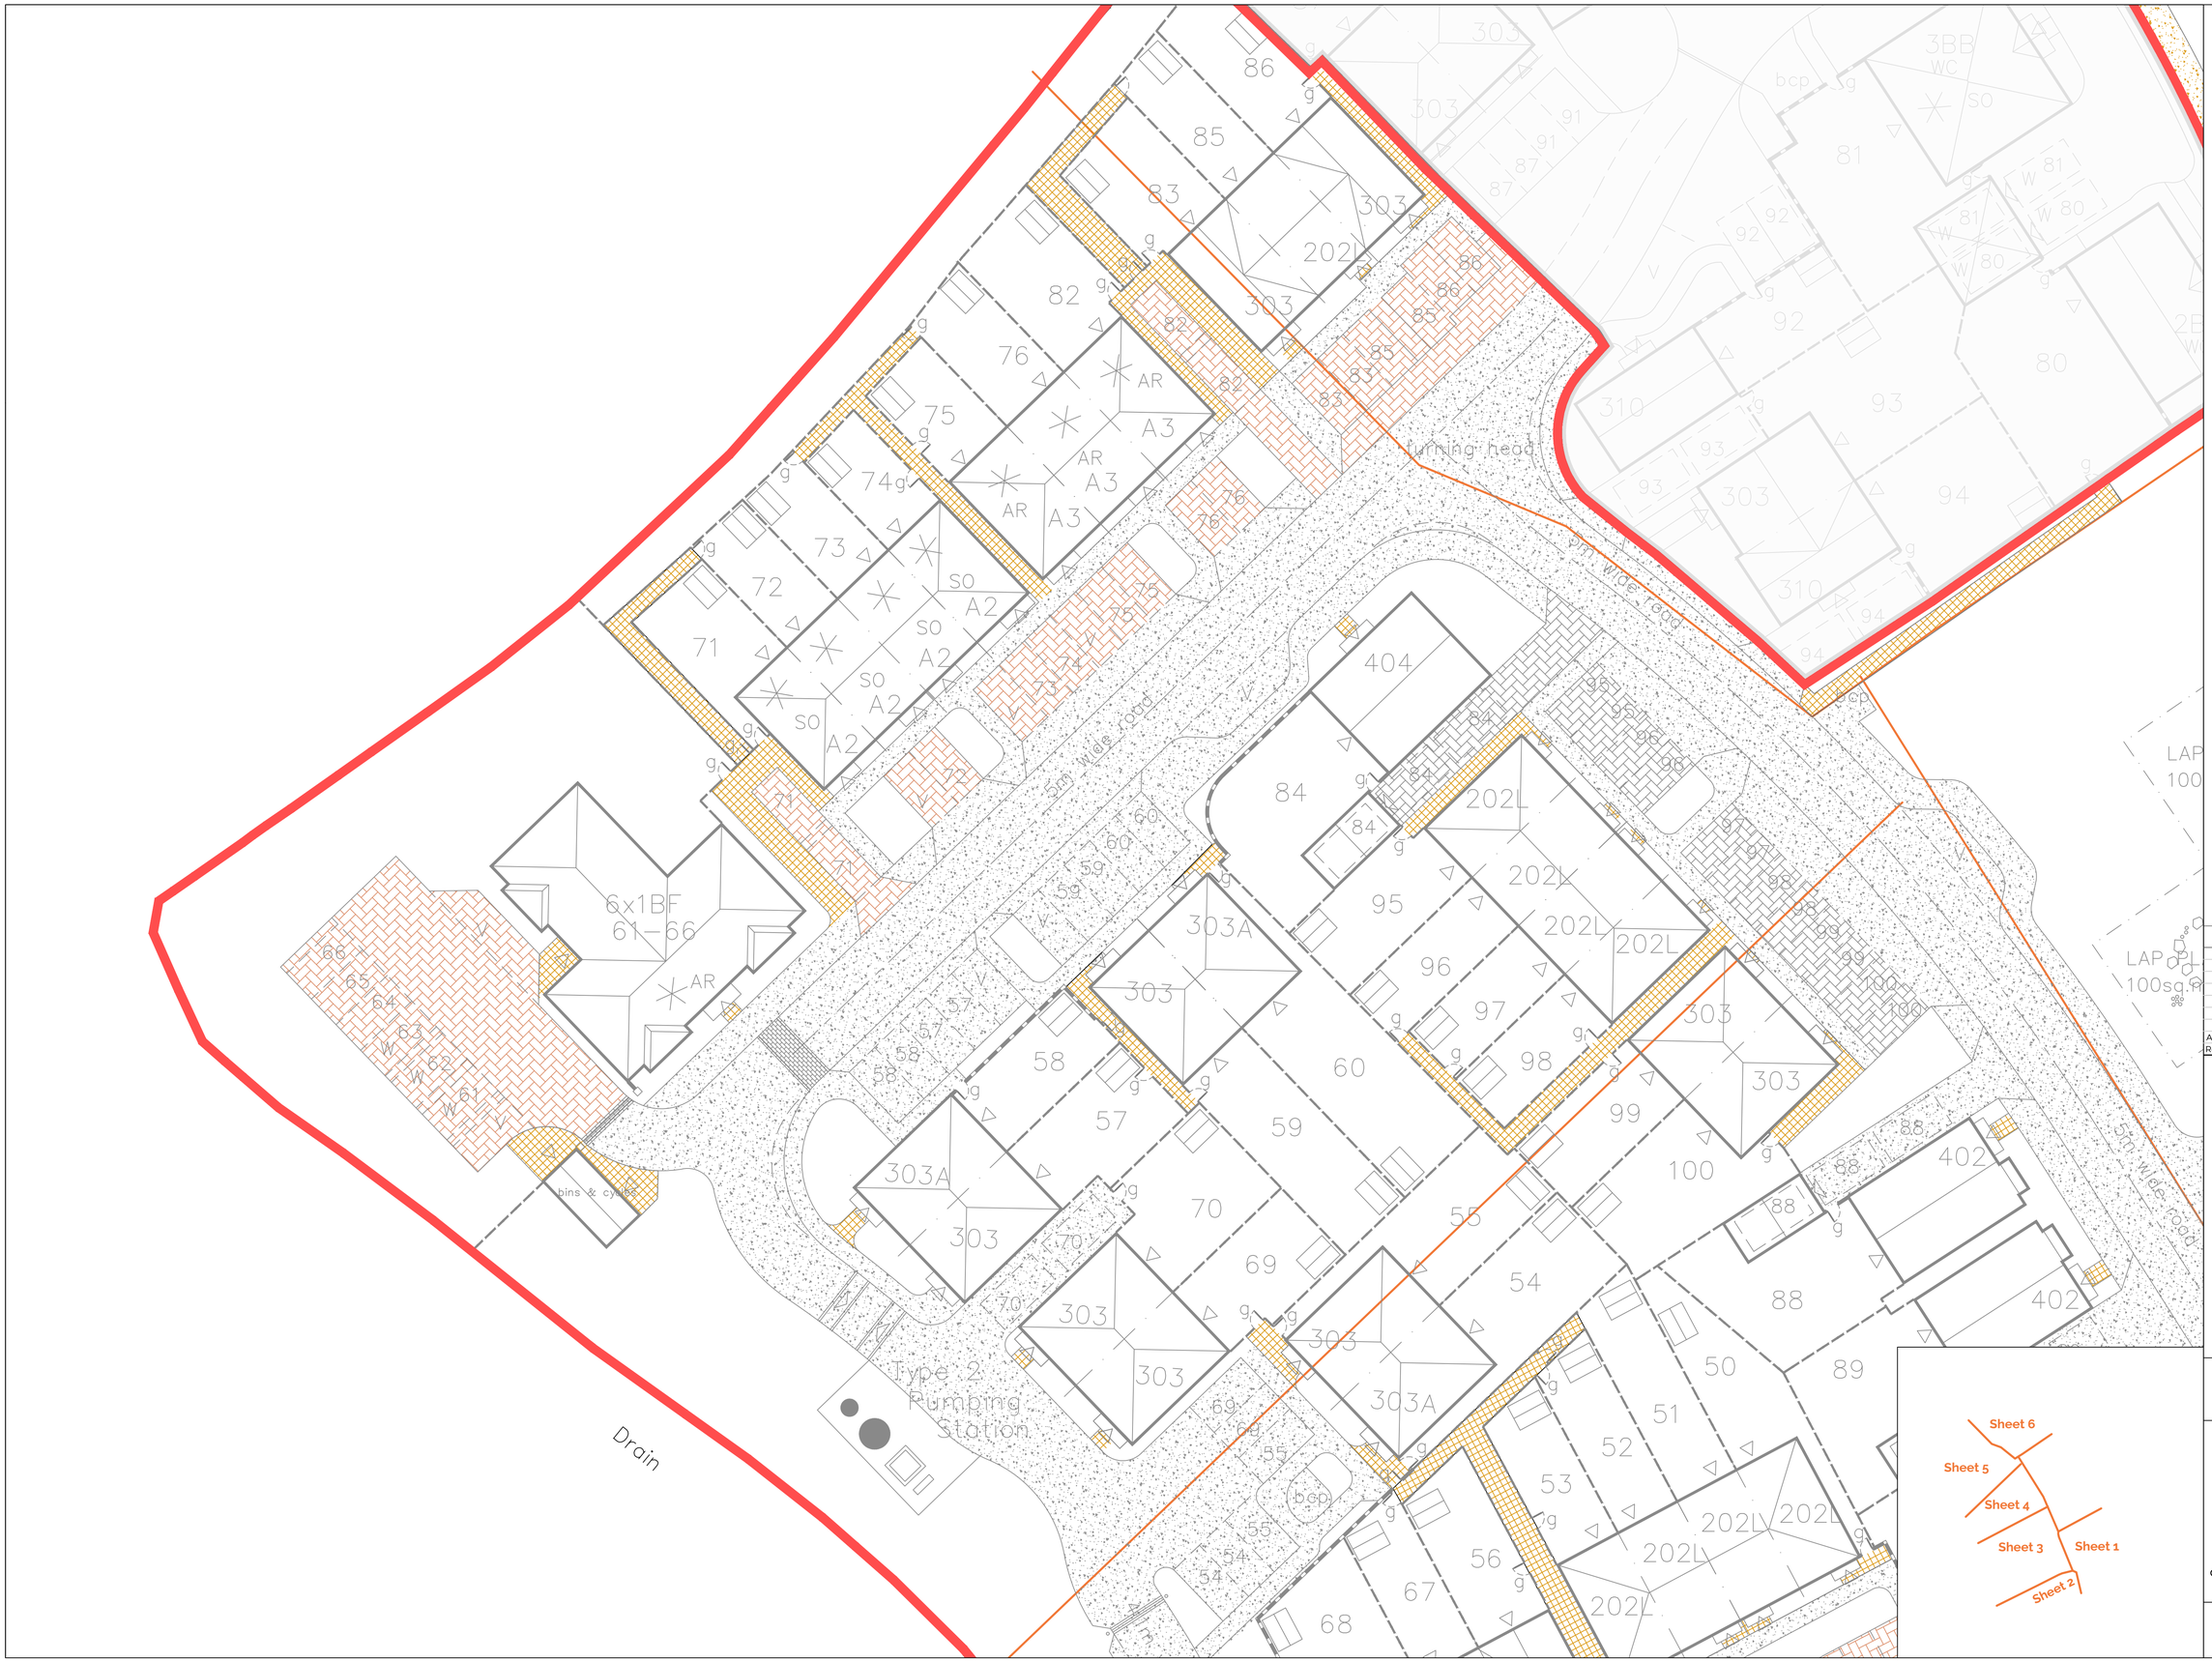


SPECIFICATION
All works generally, to comply with the written Soft Landscape Specification.

NOTE: DO NOT SCALE FROM DRAWING

## Legend

- Tarmac to roads and pavements to be installed to engineer's details.
- Keyblok concrete block paving in burnt ochre laid in herringbone pattern from Marshalls. Laid to engineer's details.
- Saxon concrete slabs in natural 450x450mm from Marshalls or similar and approved. Laid to engineer's details.
- Natural concrete block paving 200x100mm to mark surface changes and slow traffic from Marshalls plc or similar and approved. To be laid in stretcher bond. Laid to engineers detail.
- Hoggin footpath
- Keyblok concrete block paving in pennant grey laid in herringbone pattern from Marshalls. Laid to engineer's details.
- Cut lines

| Rev | Date | Details | Drawn |
|---|---|---|---|
| A | 10/07/18 | Layout change | PF |

ACD ENVIRONMENTAL
HEAD OFFICE
Rodbourne Rail Business Centre, Grange Lane,
Malmesbury, SN16 0ES
Tel: 01666 825646

Courtyard House, Mill Lane, Godalming, GU7 1EY
Tel: 01483 425714

Suite 6, Crescent House, Yonge Close, Eastleigh, SO50 9SX
Tel: 02382 026300

9 Brownlow Road, Cambridge, CB4 3NG
Tel: 07825 868654

email: mail@acdenv.co.uk
www.acdenvironmental.co.uk

Linden HOMES




scheme: Land West of New Barn Lane, North Bersted (90 units)
client: Linden Homes
drawing: Landscape Proposals
date: June 2018
scale: 1:200@A1
drawing no: LIN21936 13 Sheet 5
drawn: LS/PF checked: AE

Copyright of ACD Environmental Ltd. All rights described in Chapter IV of the Copyright, Designs and Patents Act 1988 have been generally asserted. 2011. Copyright of this plan remains with ACD until all fees have been paid in full.