


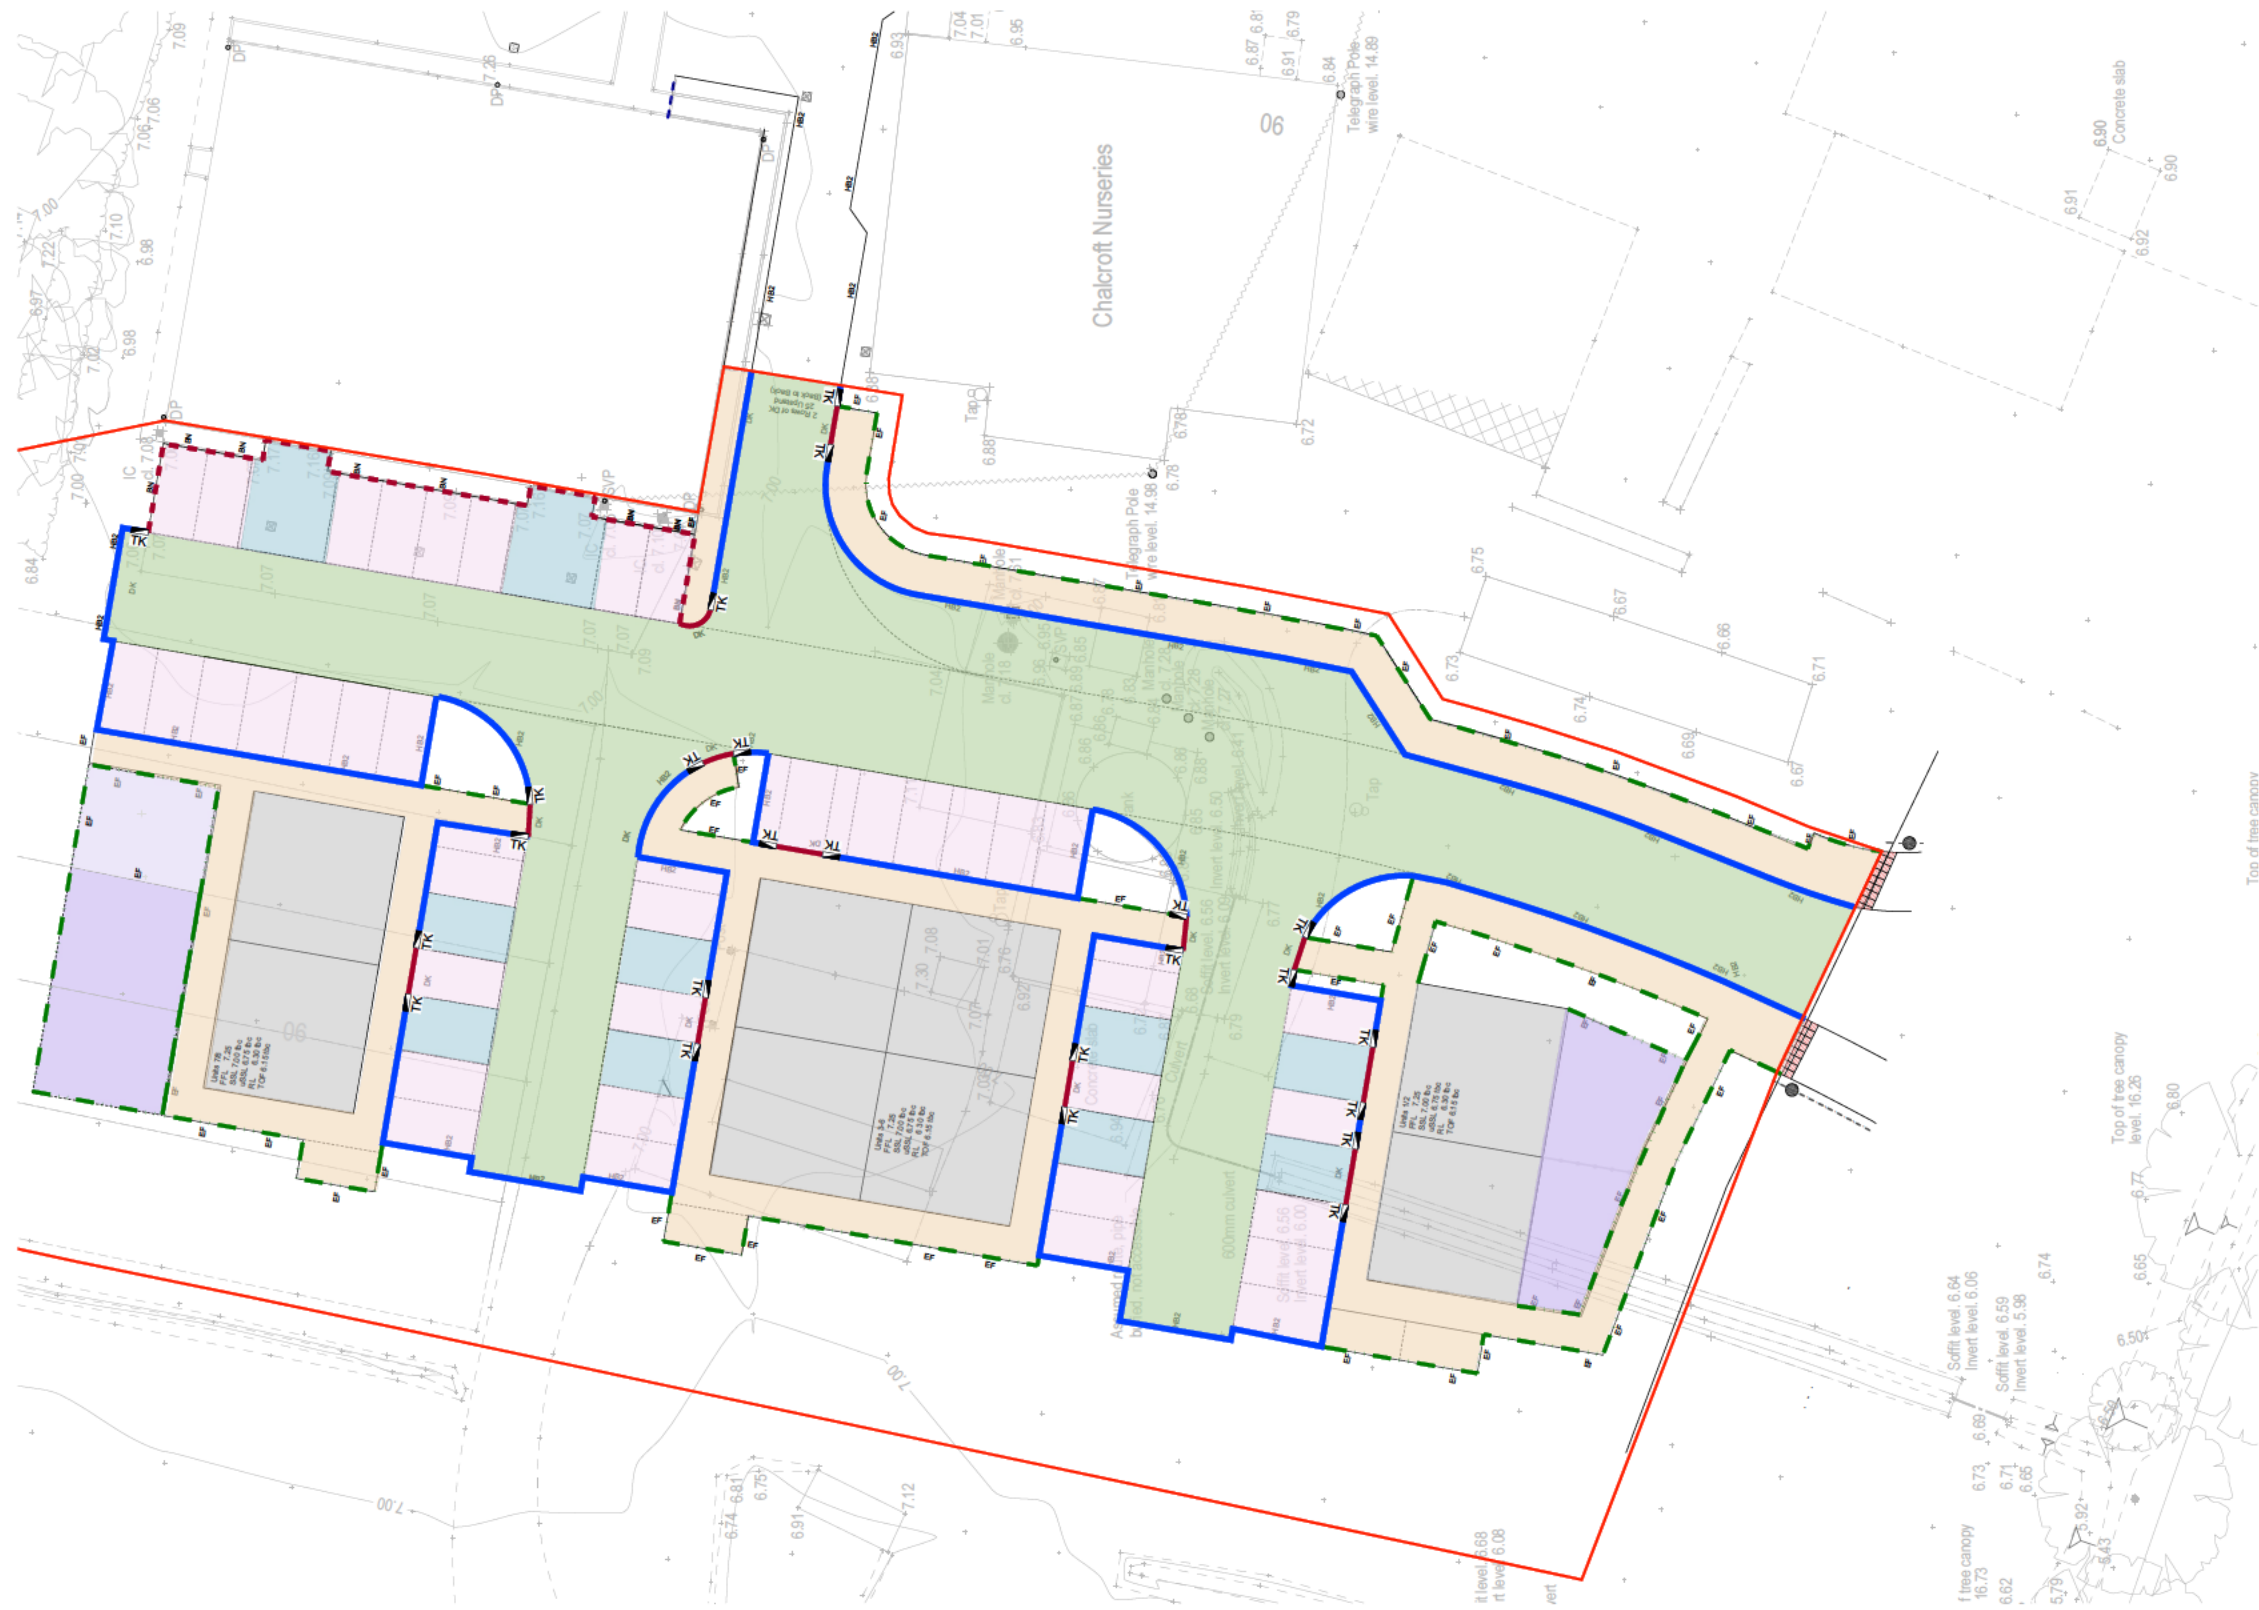

PLAN
(Scale 1:200)

KEY: See drawing 24019-501 for details

- DETAIL 'A'
Permeable block access road construction
- DETAIL 'B'
Permeable block parking bay construction
- DETAIL 'C'
Permeable block loading bay construction
- DETAIL 'D'
Flexible footpath construction
- DETAIL 'E'
Storage area construction
- HB2 kerb - 125mm upstand
- 125 x 150 bull nosed BN kerbs with transition kerbs, 0-6mm upstand
- 125 x 150 bull nosed BN kerbs with 25mm upstand
- Flush 50 x 150 Type EF precast concrete edging

Note:
For colour of block paving areas see Landscape Architects Plan
For construction details see drawing 24123/501

- GENERAL NOTES:
- All dimensions to be checked on site. All details and dimensions relating to sub-Contractors work must be checked and agreed between the sub-Contractor or supplier and the general Contractor.
 - This drawing is to be read in conjunction with all relevant Architects and Engineer's drawings and specification.
 - The main Contractor is responsible for ensuring the stability of the structure whilst the works are in progress.
 - Any information given regarding existing underground services is given in good faith after consultation with the relevant authority. No liability is accepted by the Consultant and the main Contractor is responsible for obtaining and checking all information and taking due care and attention whilst undertaking the works.

B	24.09.26	SJC	Pond and ecological connectivity area removed	SRM
A	18.09.26	MJP	Pond and ecological connectivity area added	SRM
REV	DATE	BY	DESCRIPTION	CHK

Issue Status **FOR APPROVAL**

The Civil Engineering Practice
11 Tungsten Building
George Street
Fishergate
Sussex
BN41 1RA
01273 424424
reception@civil.co.uk
www.civil.co.uk

CLIENT	
Chalcroft Associates LLP	
PROJECT	
Chalcroft Nursery, Bersted	
TITLE	
Site Layout - Surface Finishes	
DRAWN	CHECKED
A Davies	May 2026
ENGINEER	CHECKED
S Doughty	SRD
SCALE	PROJECT NO.
1:200 @ A1, 1:400 @ A3	24123
	DRG. NO. REV.
	201 B

