

FIGURE B.9
TYPICAL MANHOLE DETAIL - TYPE B
Depth from cover level to soffit of pipe 1.5 m to 3.0 m
Rigid material construction without concrete surround

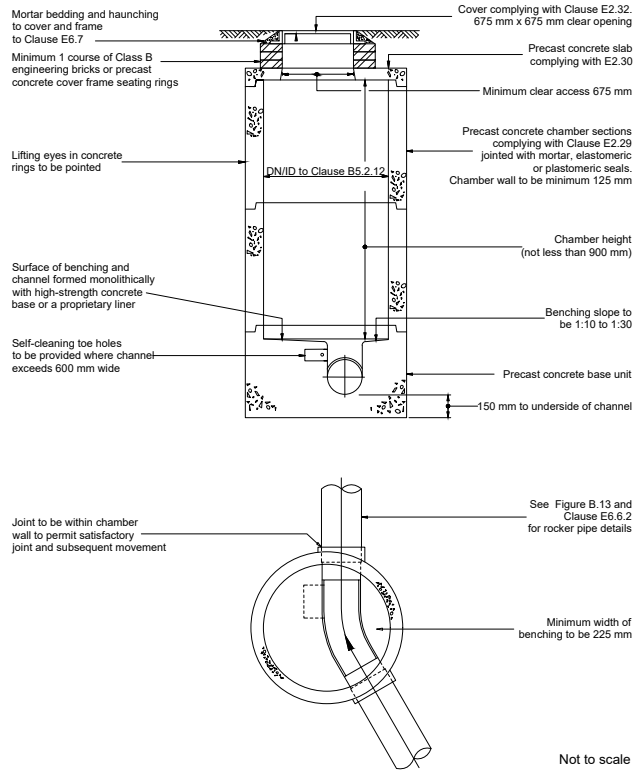


FIGURE B.10
TYPICAL MANHOLE DETAIL - TYPE B
Depth from cover level to soffit of pipe 1.5 m to 3.0 m
Alternative Rigid material construction with concrete surround

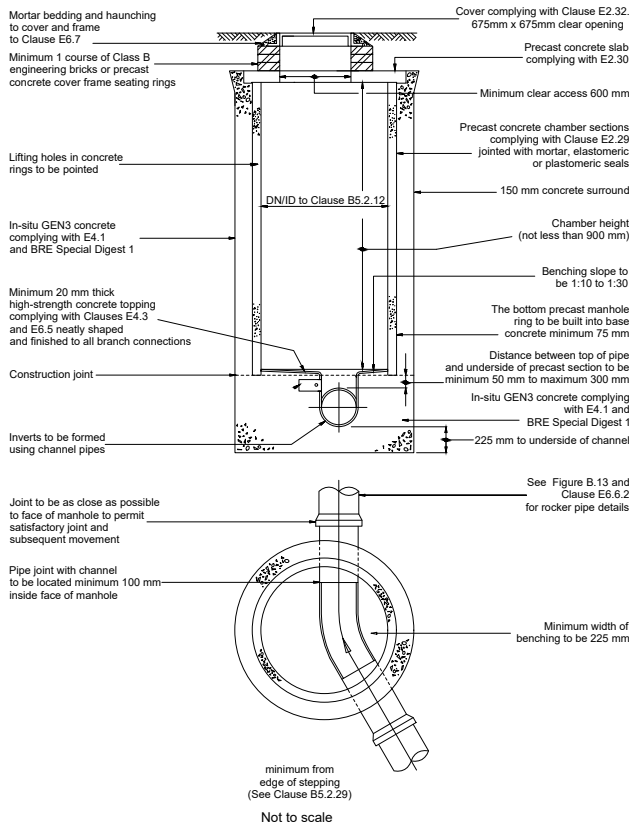


FIGURE B.18
TYPICAL INSPECTION CHAMBER DETAIL - TYPE D
Depth from cover level to soffit of pipe up to 2 m
Flexible material construction for use in areas subject to vehicle loading

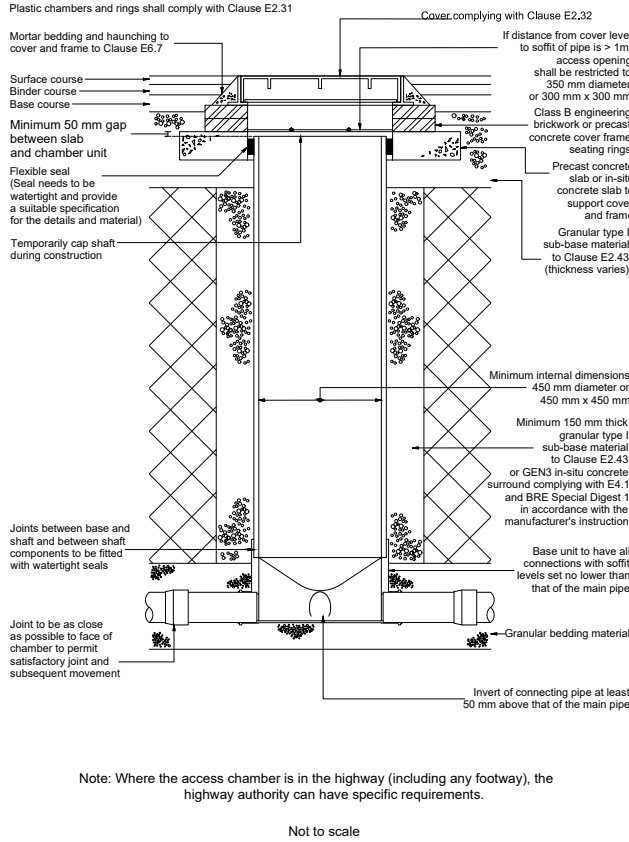


FIGURE B.23
TYPICAL INSPECTION CHAMBER DETAIL - TYPE E
Depth from cover level to soffit of pipe up to 2 m
Flexible material construction




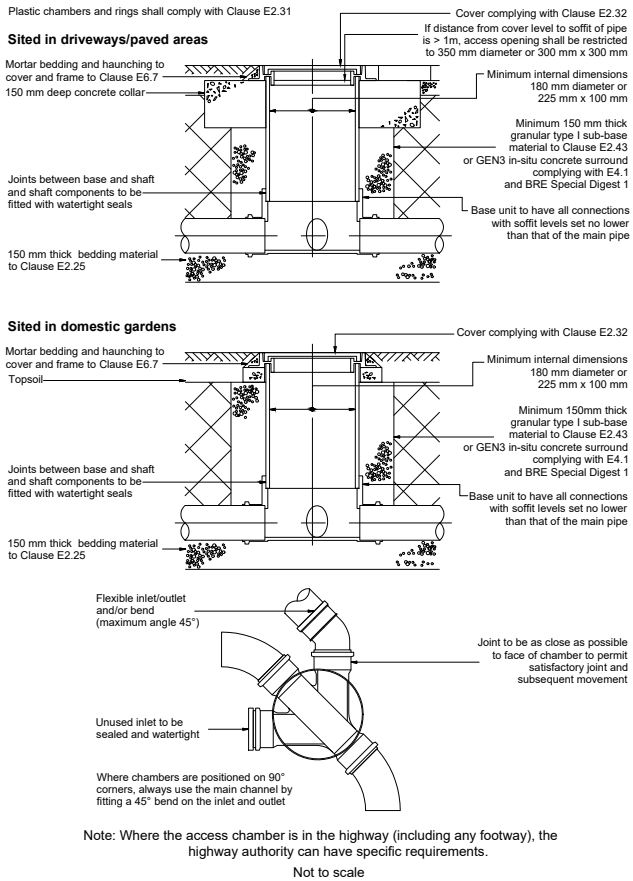


FIGURE B.24
TYPICAL INSPECTION CHAMBER DETAIL - TYPE E
Depth from cover level to soffit of pipe up to 1 m
Rigid material construction

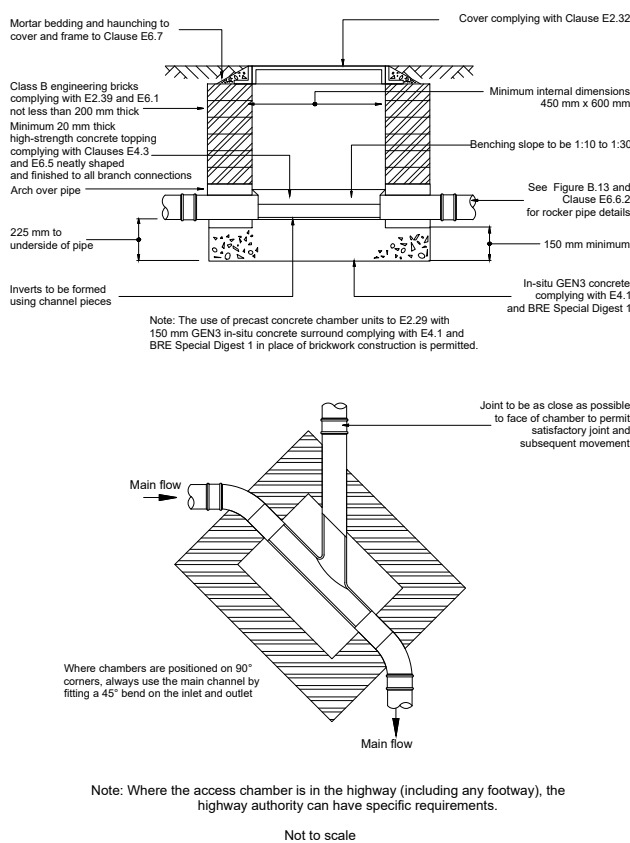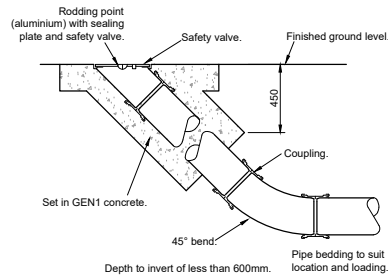

Maximum depth from cover level to soffit of pipe
in areas subject to vehicle loading 3 m, non-entry

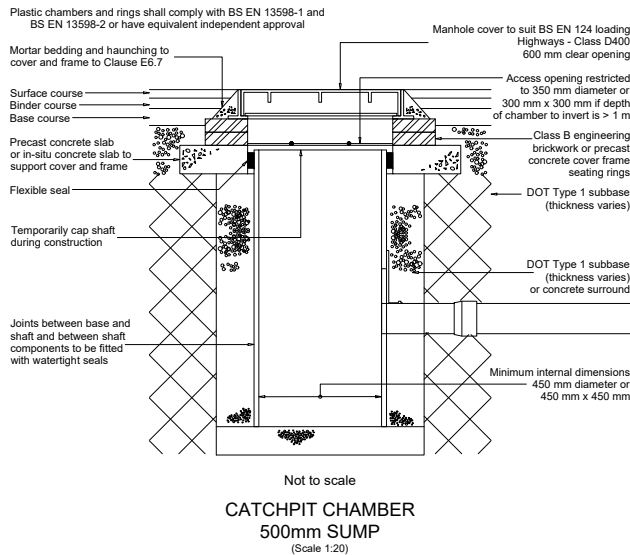

GENERAL NOTES:

1. All dimensions to be checked on site. All details and dimensions relating to sub-Contractors work must be checked and agreed between the sub-Contractor or supplier and the general Contractor.
2. This drawing is to be read in conjunction with all relevant Architect's and Engineer's drawings and specification.
3. The main Contractor is responsible for ensuring the stability of the structure whilst the works are in progress.
4. Any information given regarding existing underground services is given in good faith after consultation with the relevant authority. No liability is accepted by the Consultant and the main Contractor is responsible for obtaining and checking all information and taking due care and attention whilst undertaking the works.

REV DATE INT DESCRIPTION CHK

Issue Status **FOR APPROVAL**

The Civil Engineering Practice
11 Tungsten Building
George Street
Fishergate
Sussex
BN41 1RA
01273 424424
reception@civil.co.uk
www.civil.co.uk

CLIENT Chalcroft Associates LLP
PROJECT Chalcroft Nursery, Bersted

TITLE Construction Details - Drainage

DRAWN A Davies
ENGINEER S Doughty
DATE May 2026
CHECKED SRD
PROJECT NO. 24123
DWG NO. 504
SCALE As Shown @ A1